




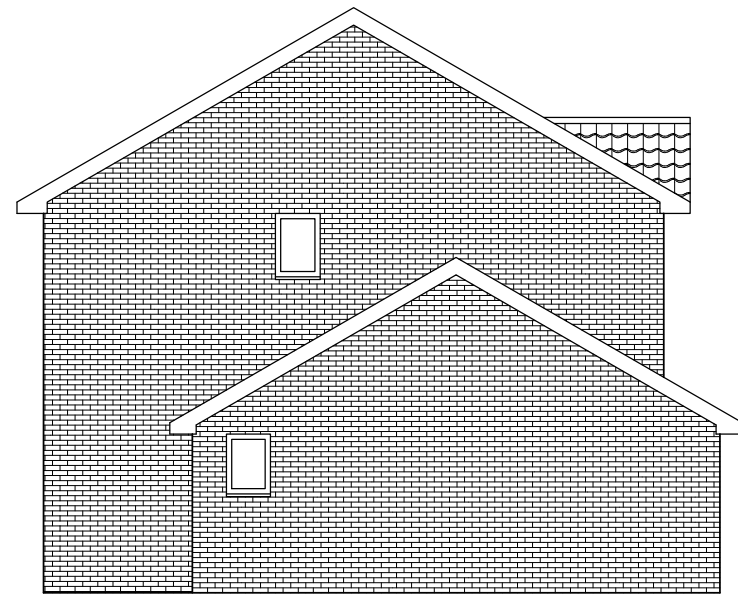


Existing West Elevation

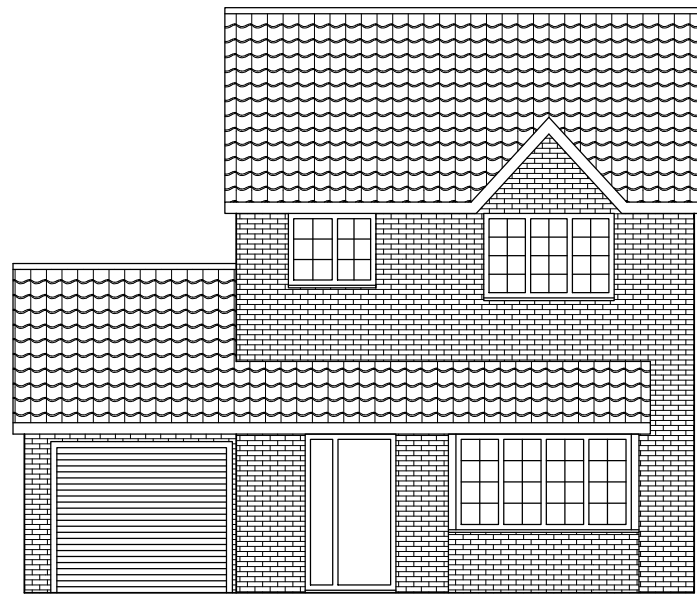


Existing North Elevation

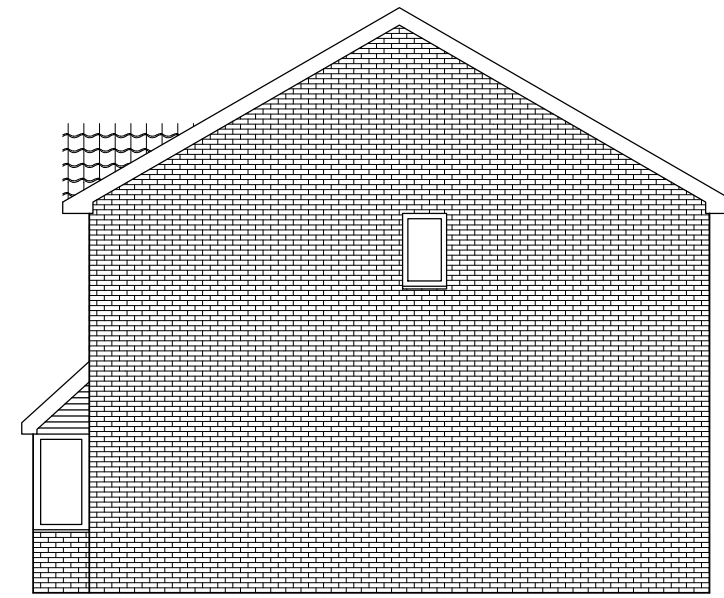

Existing East Elevation

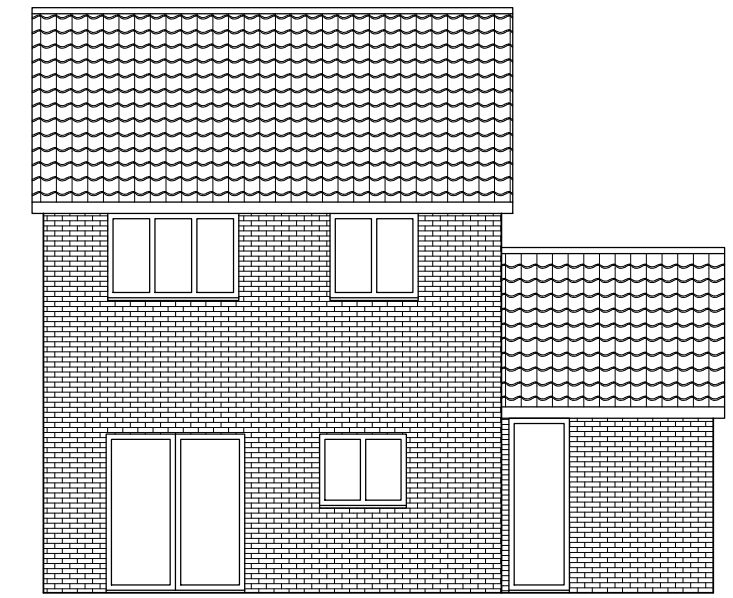


Existing South Elevation

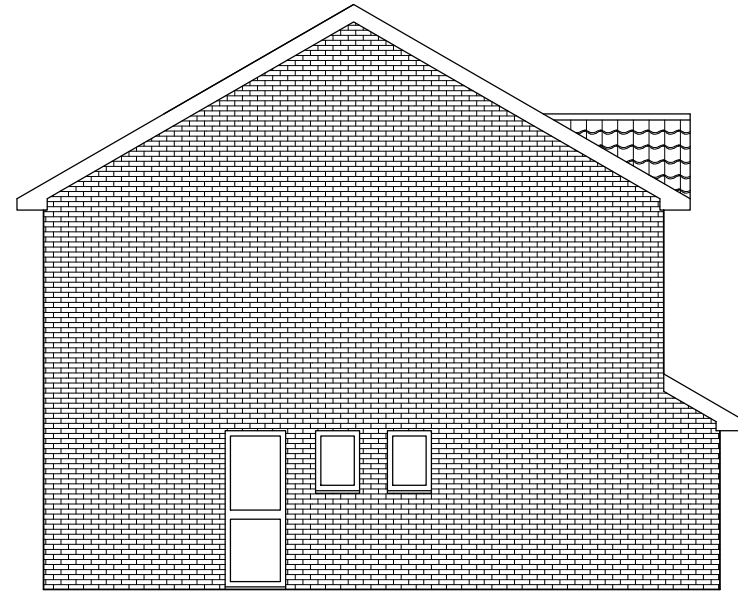


Proposed West Elevation




Proposed North Elevation

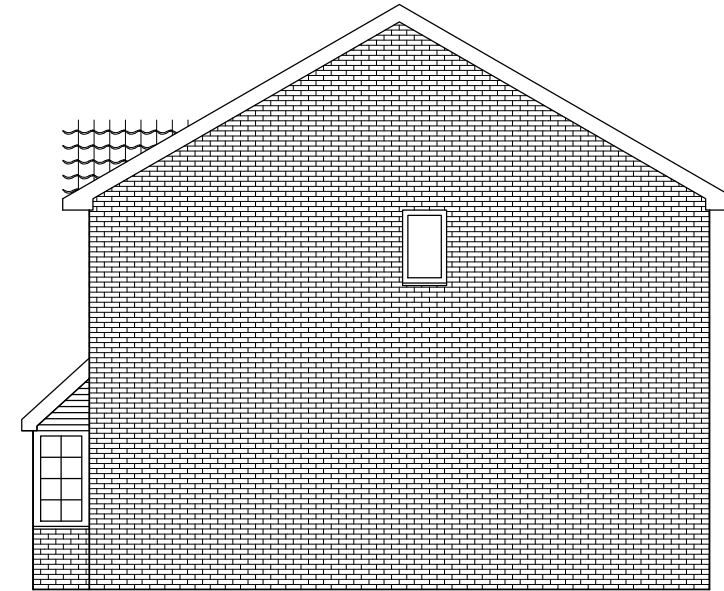


Proposed East Elevation

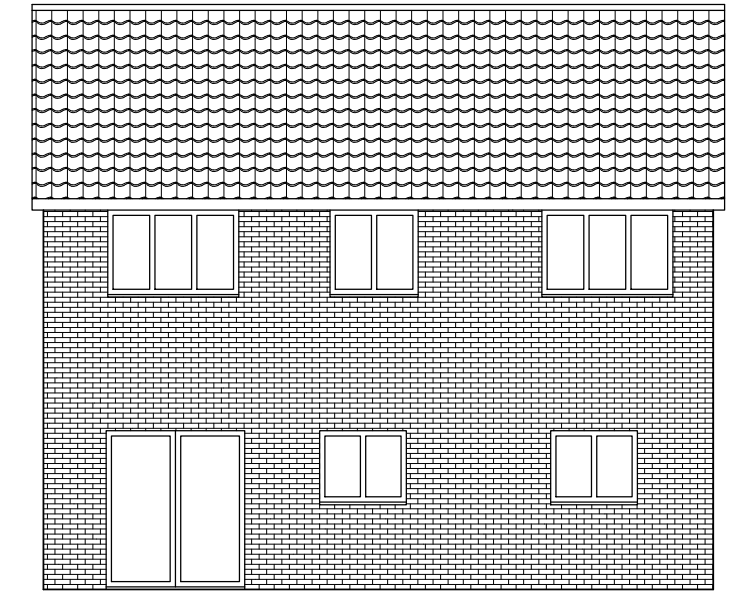


Proposed South Elevation

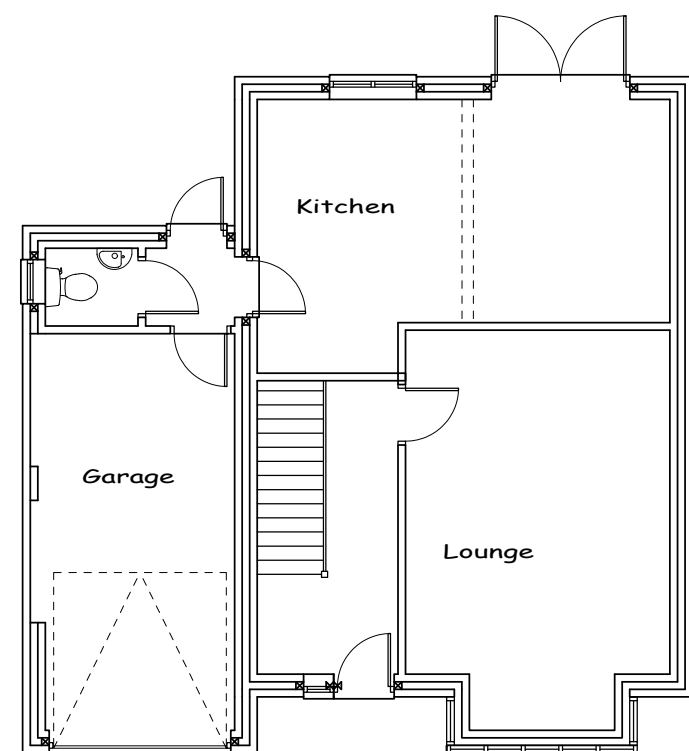


Existing Ground Floor

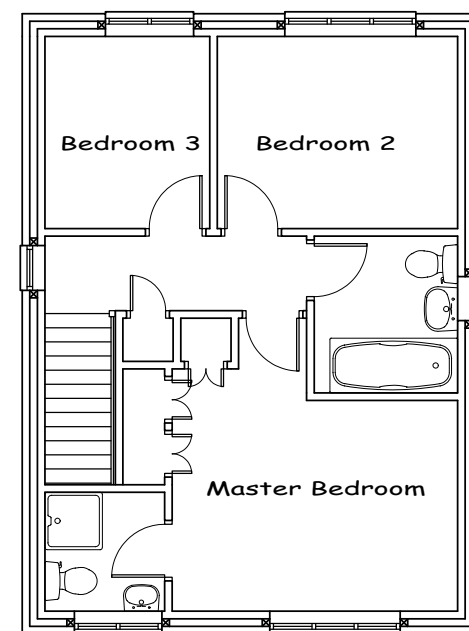

Existing First Floor

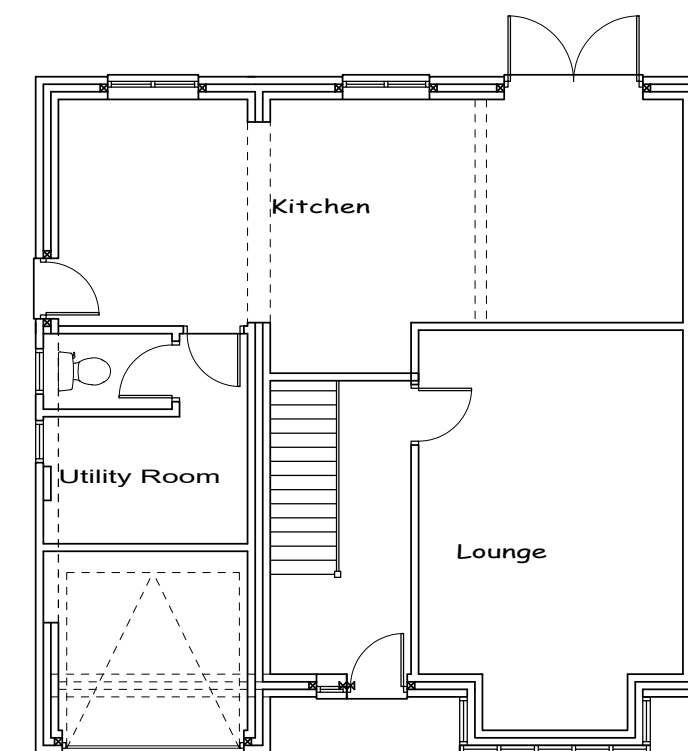

Proposed Ground Floor

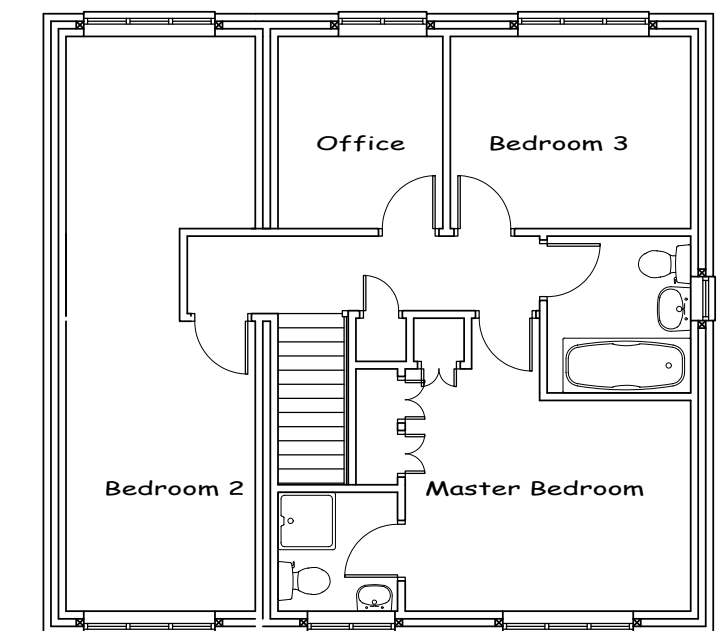

Proposed First Floor

27th April 2023
Drawings produced for:

Home Address: 48 Stubbington Way,
Fair Oak,
Eastleigh,
SO50 7LR

Site Address: 48 Stubbington Way,
Fair Oak,
Eastleigh,
SO50 7LR

This drawing is the copyright of R & G Design
and may not be copied, altered or reproduced
in anyway without written authorization.
Do not scale from this drawing.
Drawing for planning purposes only all
dimensions to be checked on site prior
to the commencement of any work.

R & G DESIGN

R & G Design
San Remo
Little Bull Lane,
Waltham Chase,
SO32 2LT

randgdesign@hotmail.co.uk
Phone George on 07597116637

A2

Drawing Number

Woodhouse 380.1

Drawing Scales

Scale 1:100
Scale 1:50
Scale 1:20

1. Metre
1. Metre
1. Metre

 **R&G Design**
ARCHITECTURAL SERVICES