


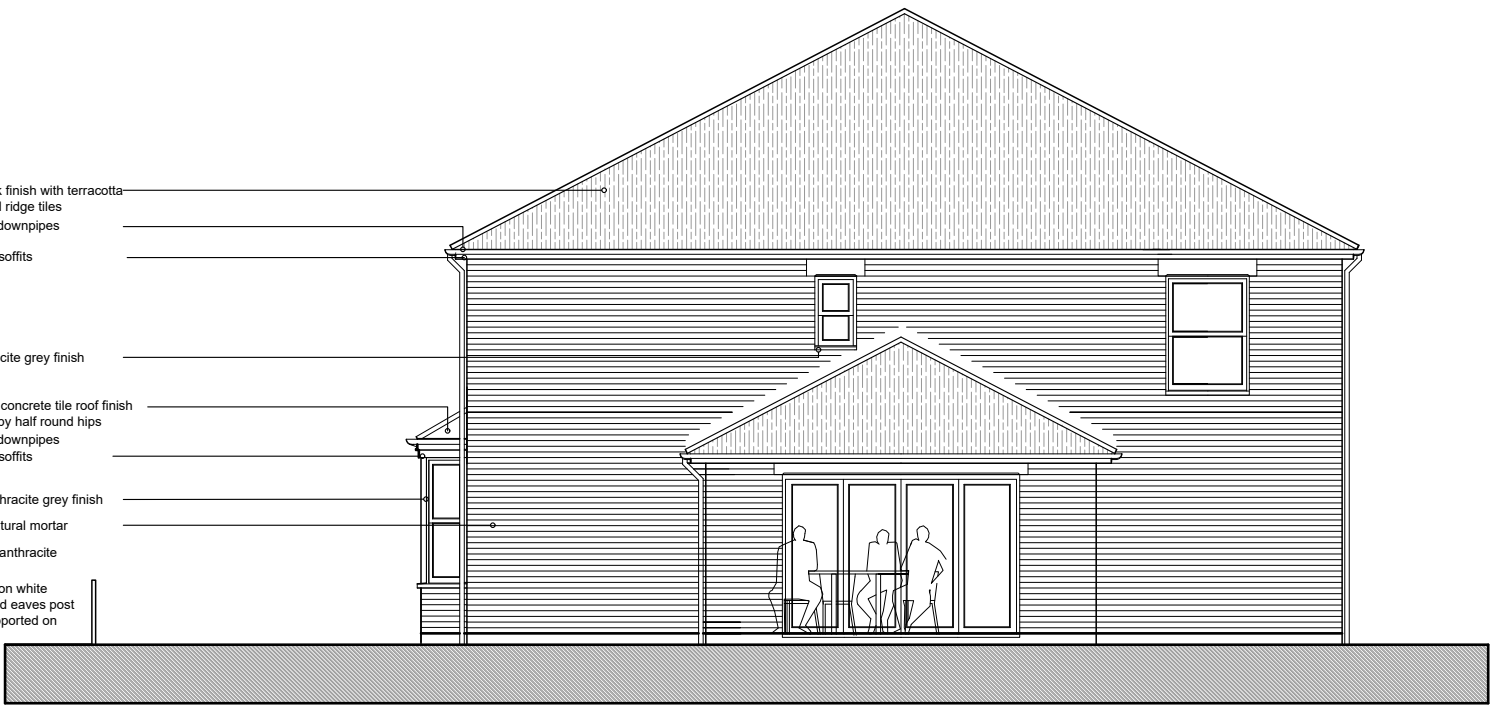

East Elevation



North Elevation




West Elevation



South Elevation

Proposed Elevations

 

- All drawings are subject to Planning and Building Control consent.
- The details shown are for design intent purposes only and are subject to further design development with suppliers and sub-contractors
- Proposals subject to consultation and approval from Local Authority Building Control or an Approved Inspector
- All setting out dimensions should be checked on-site prior to construction and any discrepancies and/or omissions should be reported to the Architect immediately

C	20.04.23	elevation redesign with tiled canopy	eos	eos
B	11.03.23	revised South and East elevations	eos	eos
A	06.03.23	design development	eos	eos
rev.	date	details	drawn	check
issued for: PLANNING				
project:			project no:	
Residential Units			2222	
Land adjoining			dwg no:	
17 Lower New Road			004	
			rev:	
			C	
drawing:			scale:	
Proposed Elevations			1:100	
			drawn by:	date:
			eos	24.02.23
			checked by:	date:
			eos	24.02.23