



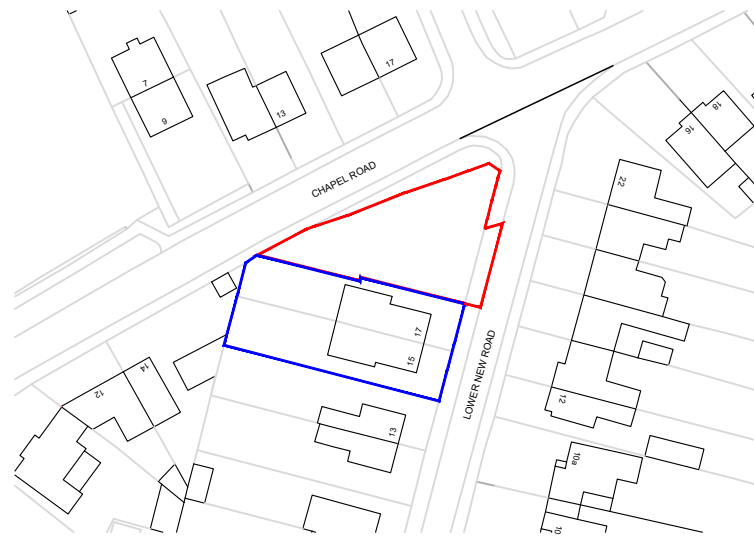

Mapping contents © Crown copyright and database rights 2022 Ordnance Survey 100035207


0 25 50 75m
Scale 1:1250

Site Location

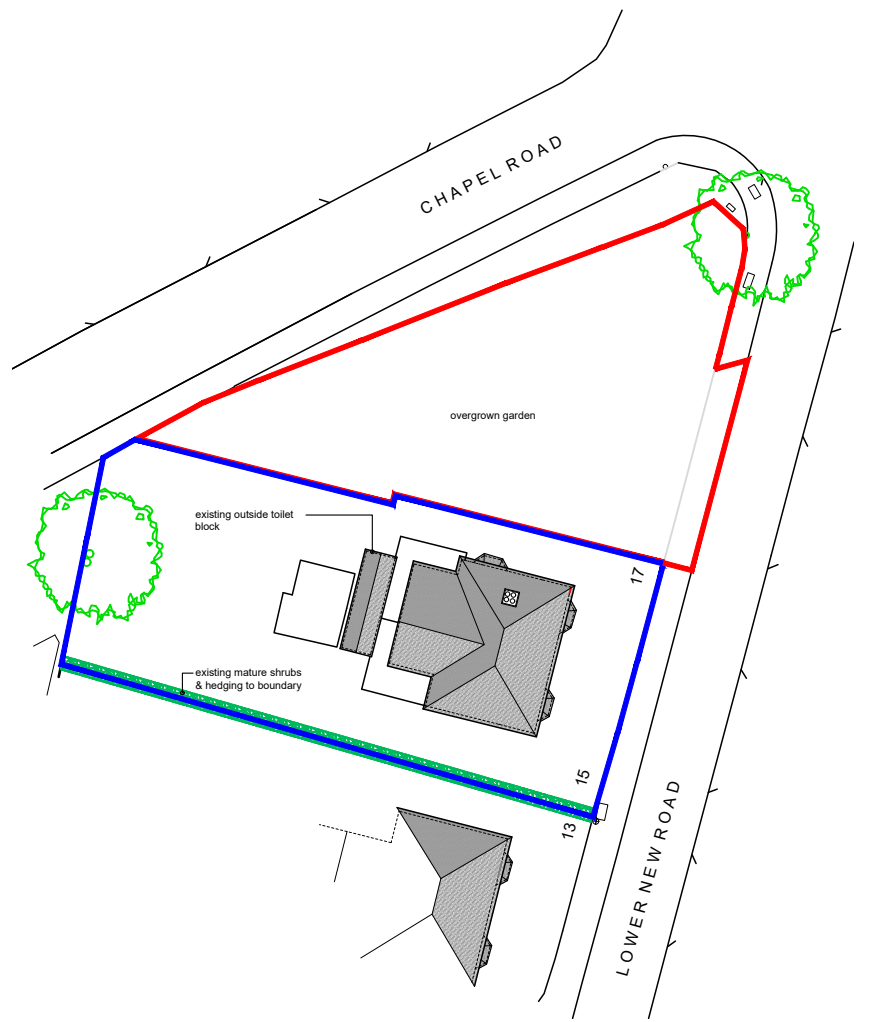

Site Plan

0 5 10 15 20 25m
Scale 1:500

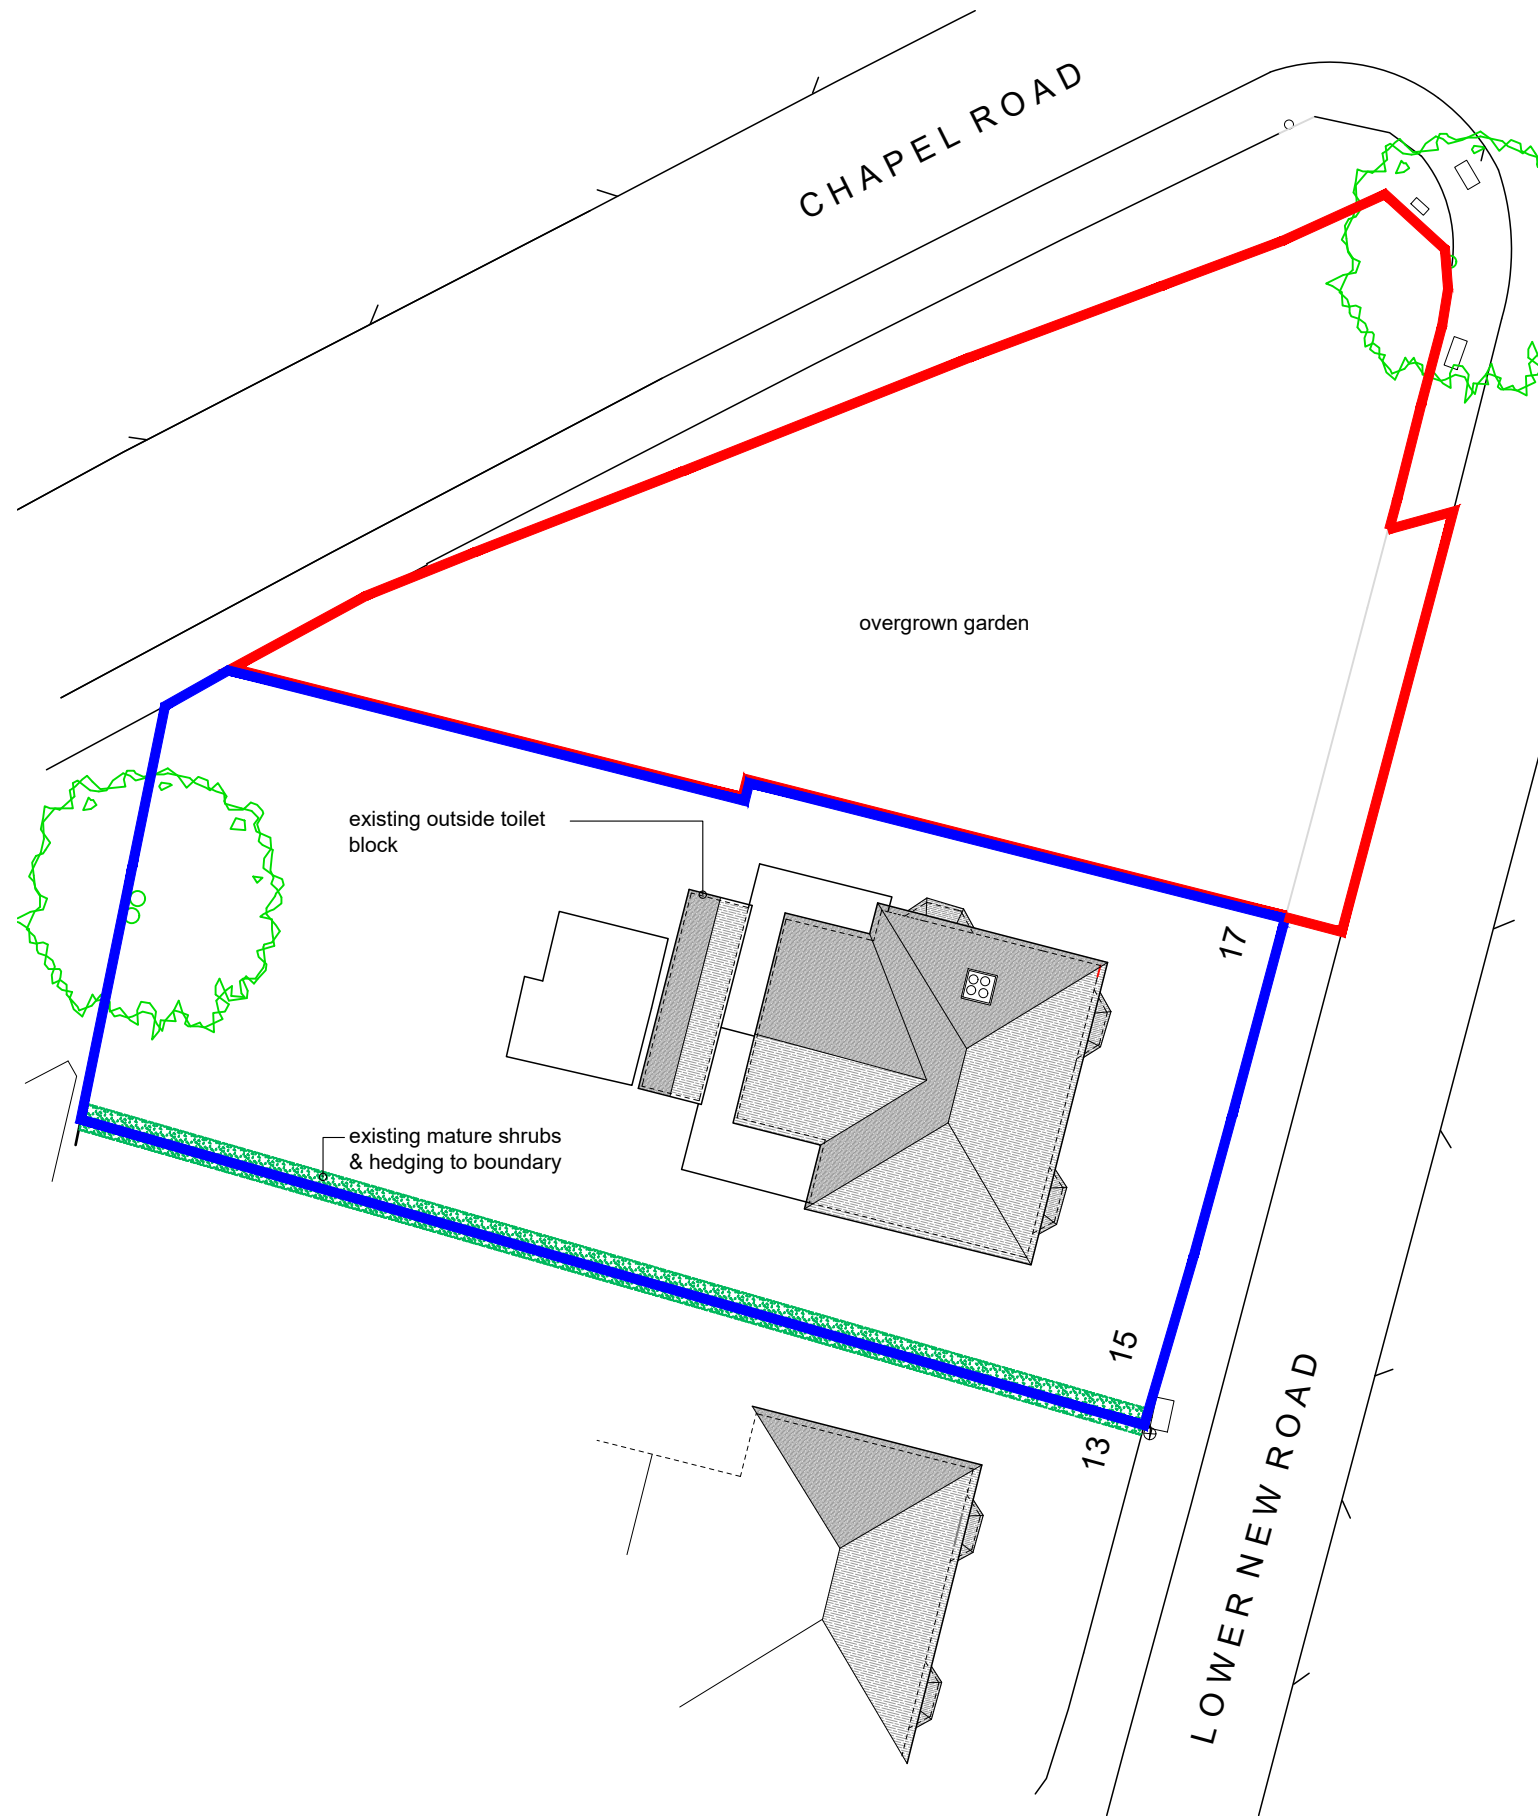

Site Plan

0 5 10 15m
Scale 1:250



Location Plan and Existing Site Plan

A 26.04.23 Site boundary amended			eos	eos
rev.	date	details	drawn	check
issued for: PLANNING				
project:	project no: 2222			
Residential Units	dwg no: 001			
Land Adjoining	rev: A			
17 Lower New Road	scale: As stated			
drawing:	drawn by: date: 24.02.23			
location and existing site plan	eos			
	checked by: date: 24.02.23			
	eos			

eos architecture

the studio: 17 northover road, lymington, hants SO418GU
eosarchitecture.co.uk tel: 07593 355180

eos architecture ltd registered company number: 13775860
registered office: 17 northover road, lymington, hampshire SO41 8GU