





Proposed Elevations 1-100


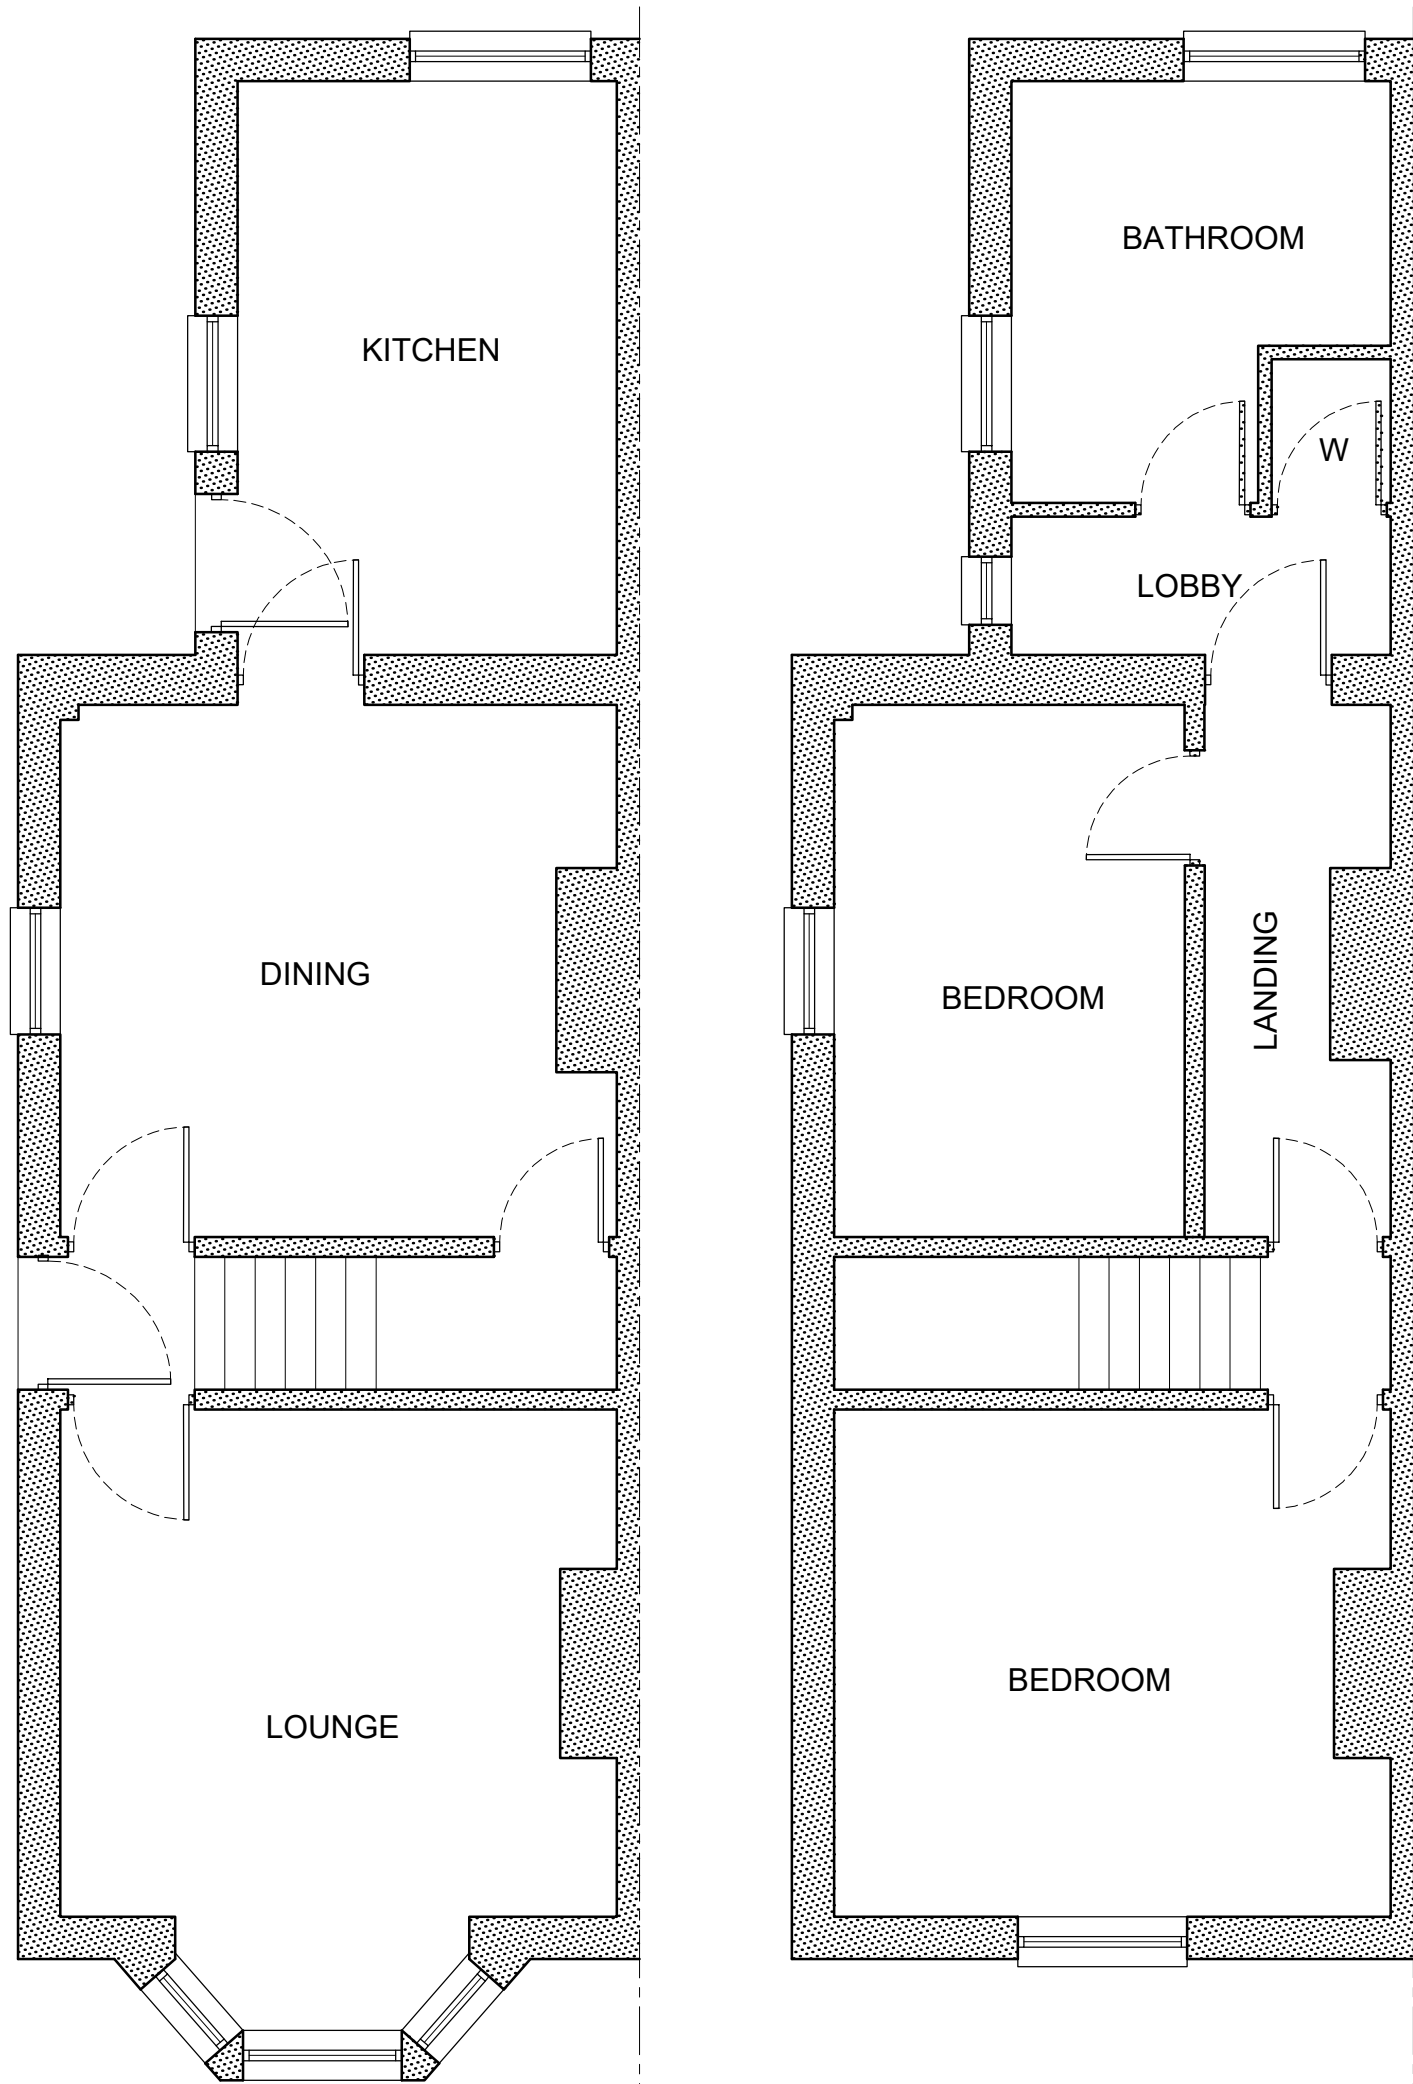


Existing Ground Floor Plan 1-50


Existing First Floor Plan 1-50

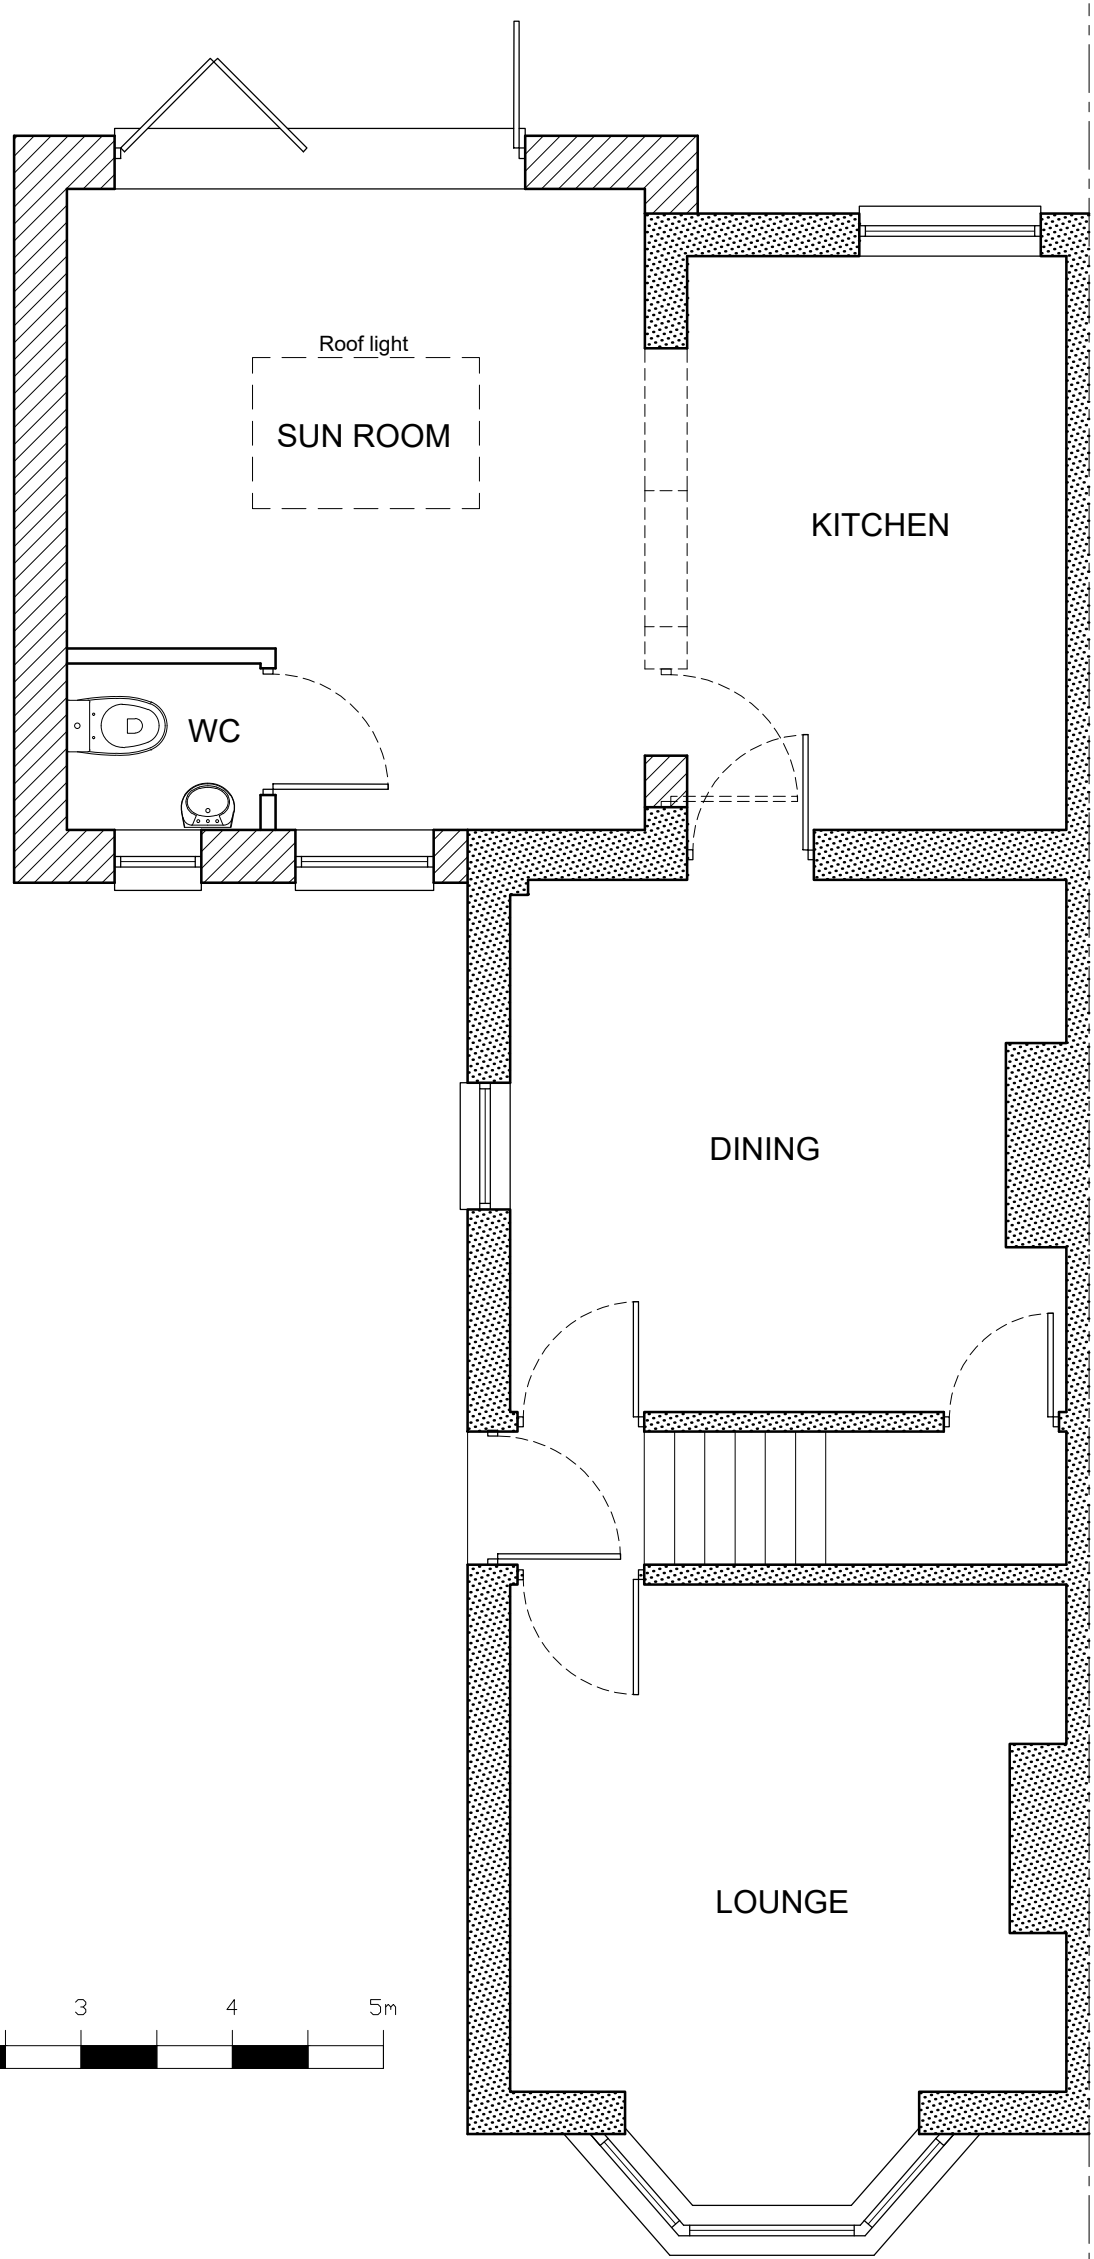



Proposed Ground Floor Plan 1-50

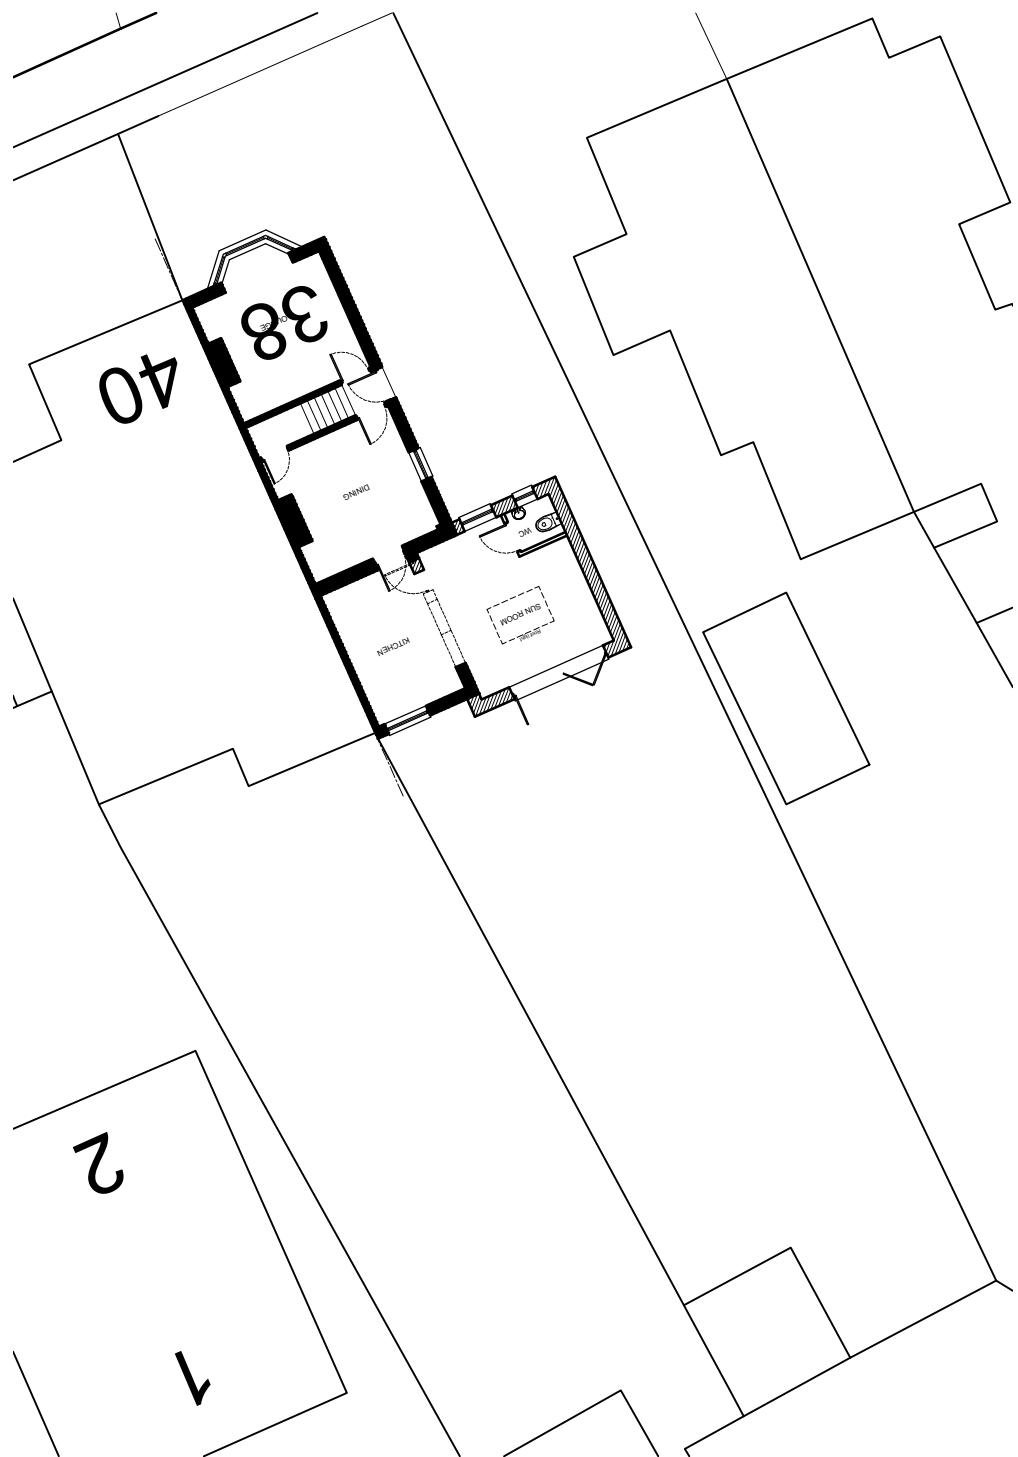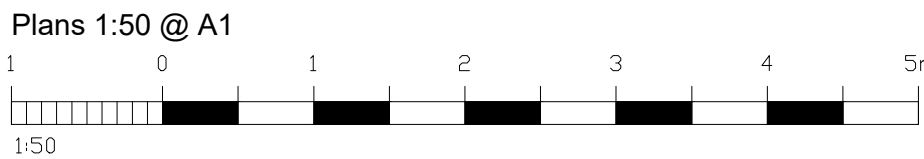

Proposed Site Plan 1-200

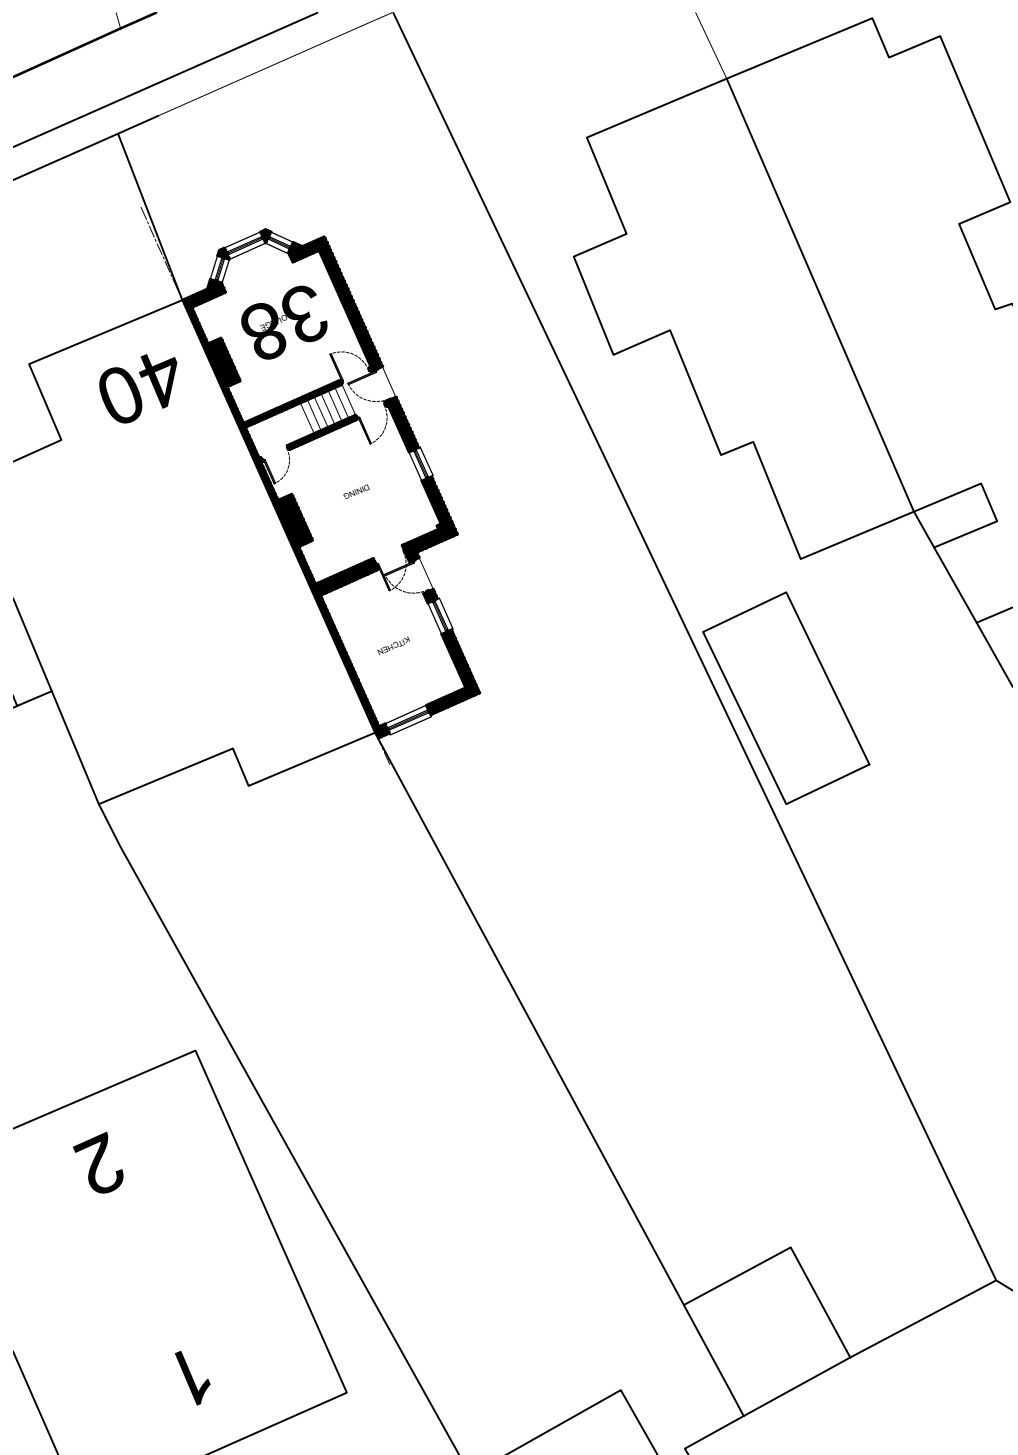

Existing Site Plan 1-200

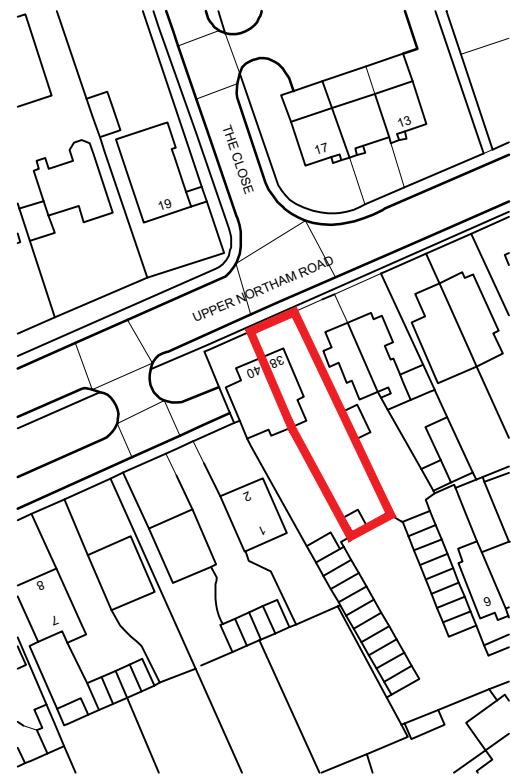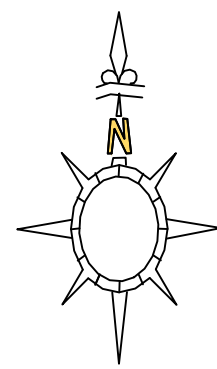

Location Plan 1-1250

Rev A - Road names added to location plan. 26-04-23

This drawing is the copyright of D.M.ADAMS DESIGN.
no copies in whole or part thereof may be taken without prior consent.
D.M.ADAMS DESIGN
1 Chapel Road,
Swanmore,
Southampton,
Hampshire,
SO32 2QA
Tel: 07714 058475 E-mail: dean@dmades.co.uk

Job Title:
**38 Upper Northam Road
Hedge End
Southampton
SO30 4DW**

Description:
Planning

Scale: As shown Date: Jan '23 Drawing: 38UNR-001-A



Existing Elevations 1-100