



GENERAL NOTES:
1. THIS DRAWING IS TO BE READ IN CONJUNCTION WITH THE OTHER RELEVANT CONSULTANTS DRAWINGS.
2. ALL FINISHES ARE TO CONFORM TO THE CURRENT BUILDING REGULATIONS.
3. REFER TO A SEPARATE DOCUMENT FOR THE DESIGNERS RISK ASSESSMENT.
4. ALL WORKS OR MATERIALS INDICATED ON THIS DRAWING ARE TO BE TO THE LATEST RELEVANT BRITISH STANDARDS CODES OF PRACTICE OR RECOGNIZED INSTITUTE OR TRADE ASSOCIATION RECOMMENDATIONS AND PUBLICATIONS.

KEY

Soft Landscaping

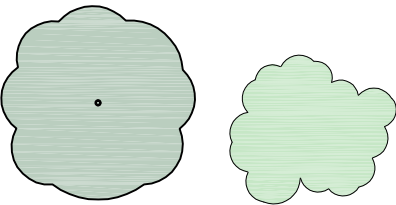

Indicates existing trees / shrubs.

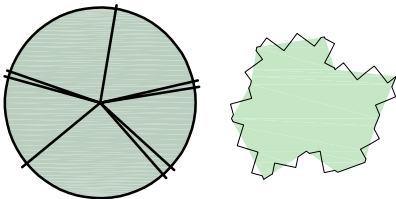

Indicates new trees / shrubs to LA approval.

Hard Landscaping




Tarmac.



Herringbone paving.

Boundary treatment details

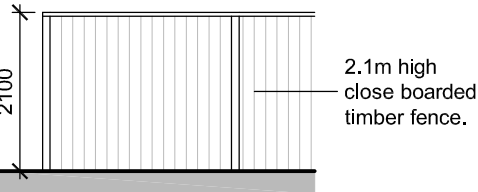

P16	Apr 2023	Updated following site visit with LPA Highways Officer	JB
P15	Mar 2023	Updated following site visit with LPA Highways Officer	JB
P14	Feb 2023	Minor amendments	JB
P13	Feb 2023	First floor extension removed	HM
P12	Jan 2023	Parking spaces amended	JB
P11	Jan 2023	Parking spaces amended	JB
P10	Jan 2023	Amended to suit consultants comments	JB
P9	Jan 2023	Path width adjusted	HM

Revision	Date	Description	Dwn	Chkd
PLC ARCHITECTS Lansdowne House 25-26 Hampshire Terrace Portsmouth PO1 2QF Hampshire England Tel: (023) 92 755 333 E-Mail: admin@plcarchitects.com Web: www.plcarchitects.com				


Client :

Project :
103 Bournemouth Road
Southampton
SO53 3AJ

Drawing Title :
Proposed Site Plan

Drawn By	Date	Checked By	Date	Approved By	Date
ST	Oct 22				
Drawing No.	22.3377.100	Revisior	P16	Scale	1:200@A2

PLC ARCHITECTS © COPYRIGHT RESERVED 2022
NOT TO BE SCALED. DIMENSIONS TO BE CHECKED ON SITE
SCALING ONLY FOR LOCAL AUTHORITY PURPOSES

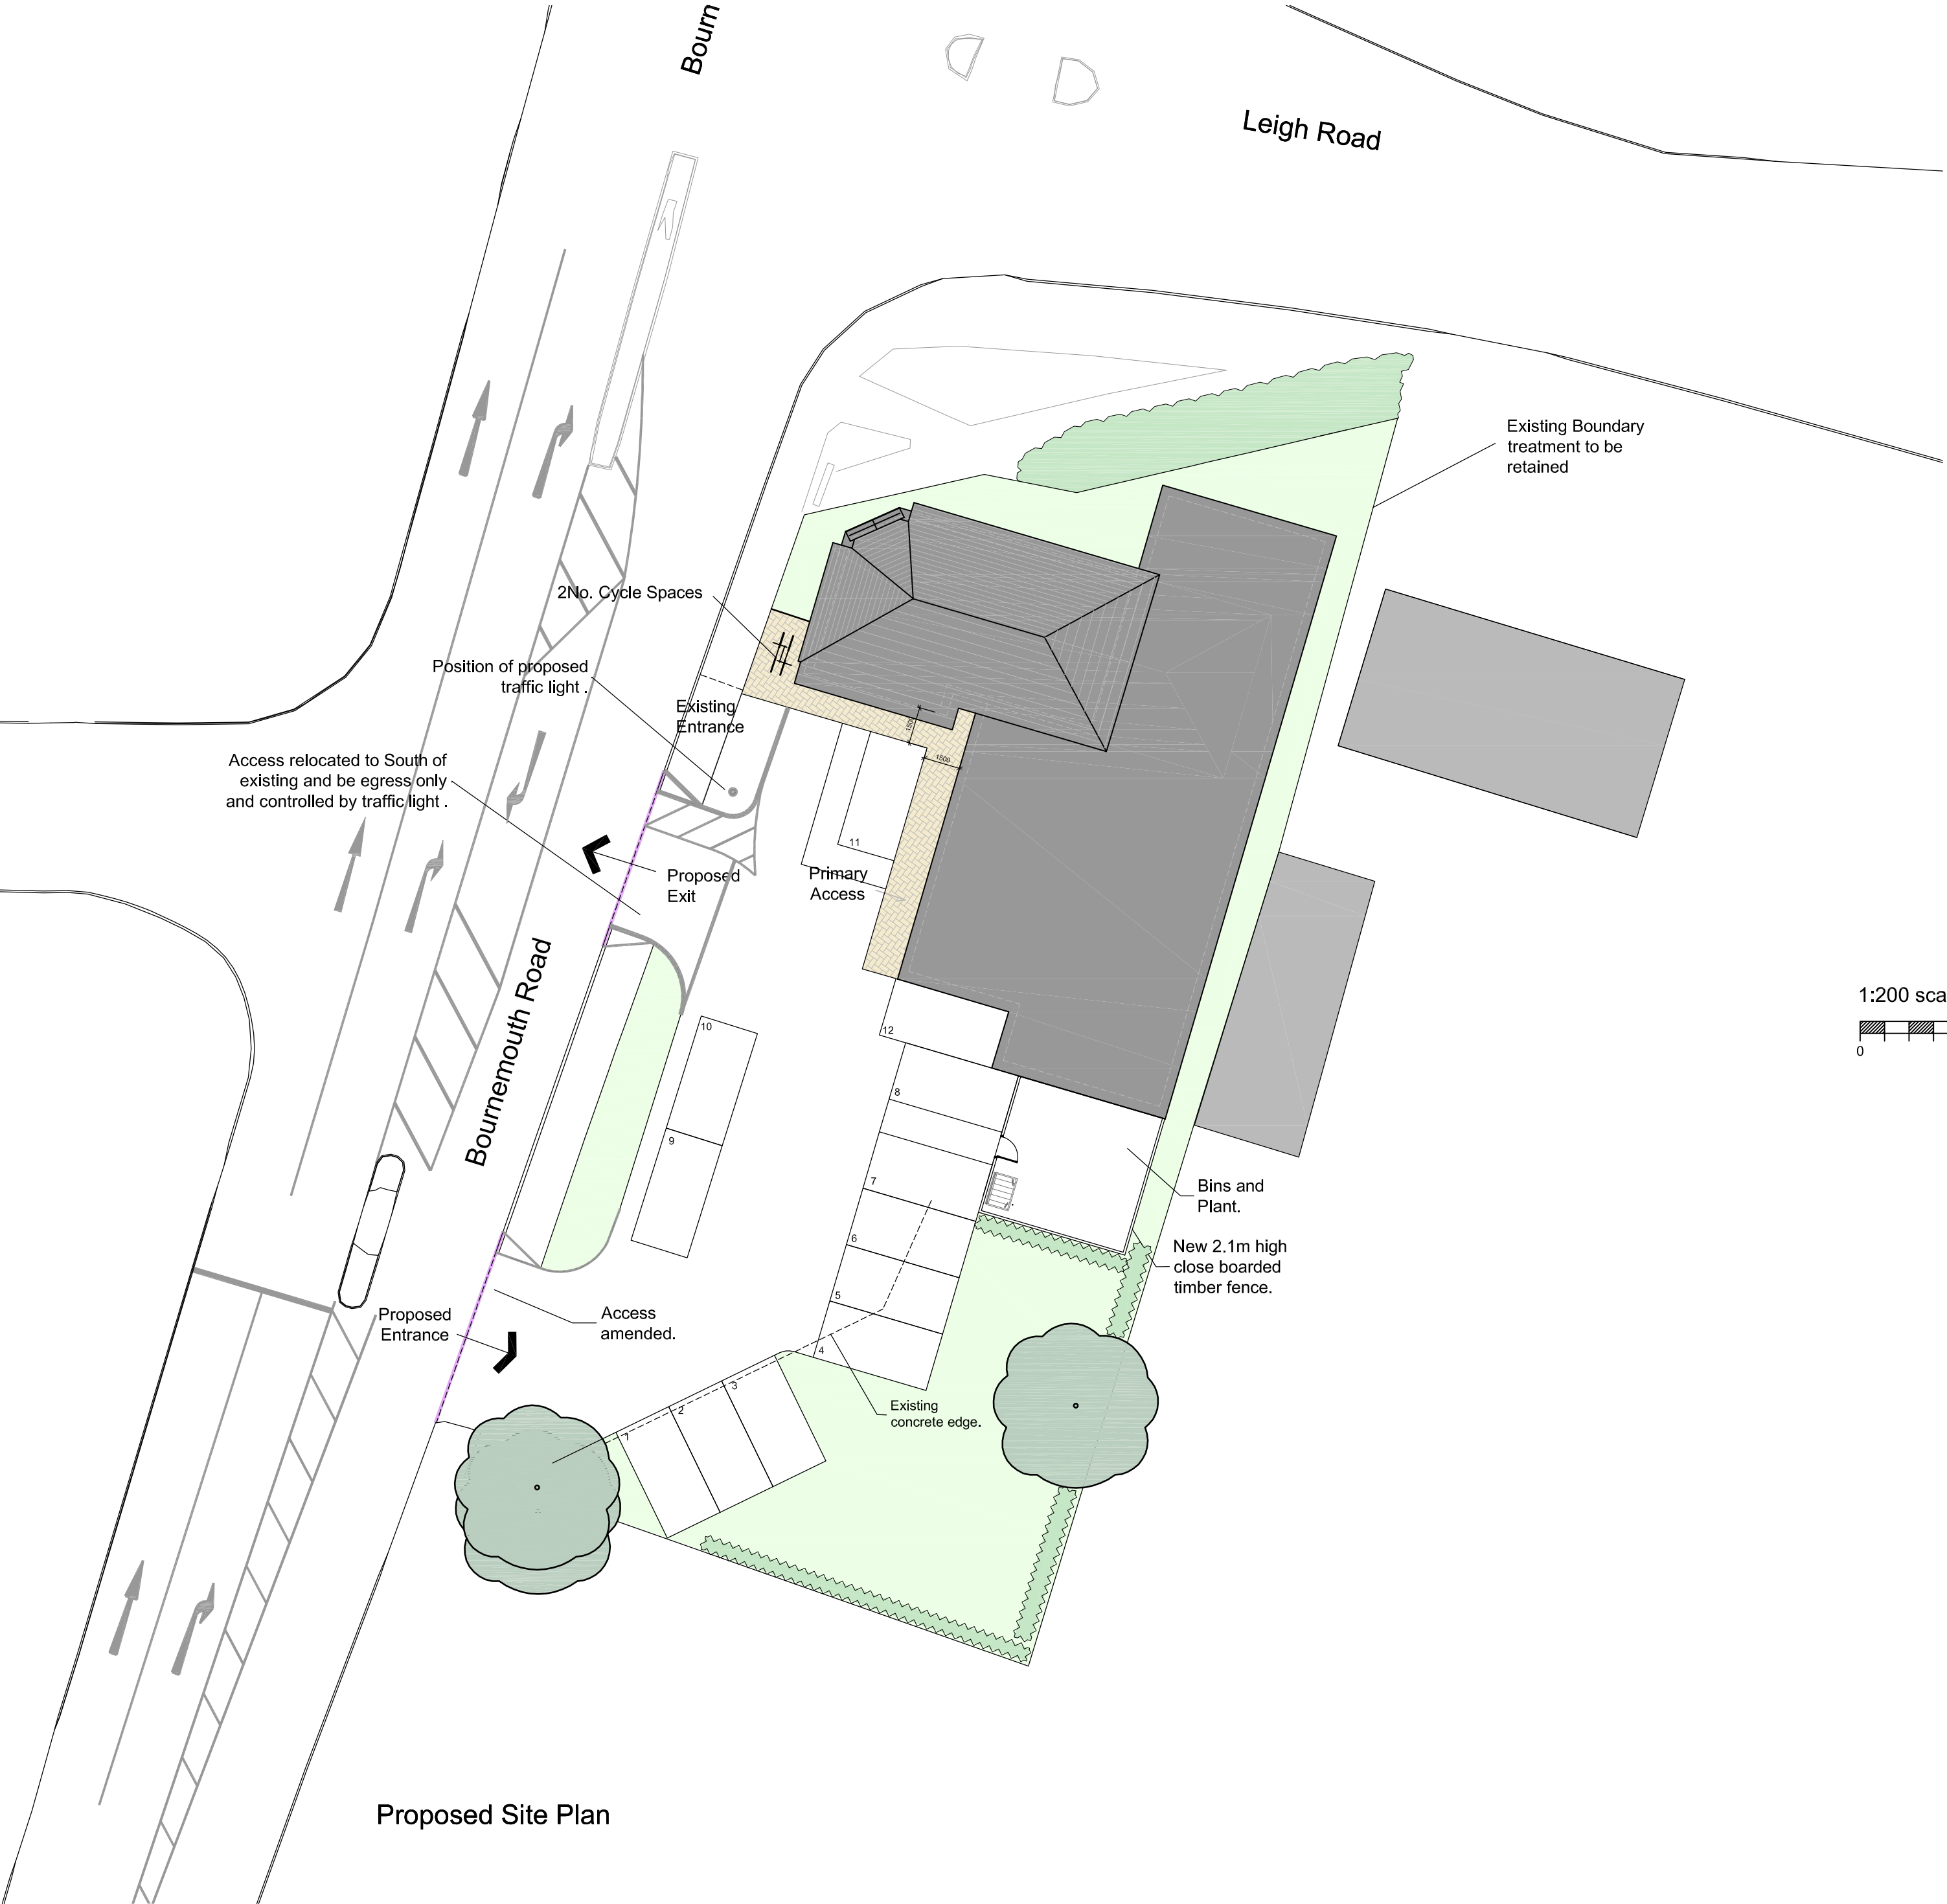

Proposed Site Plan