




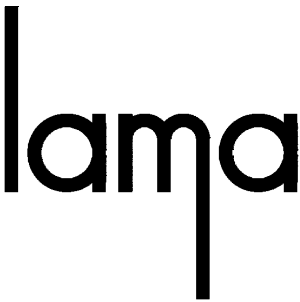

No.	Description	Date
P01	Issued for Client Review	21/04/23
P02	Issued for Planning	28/04/23

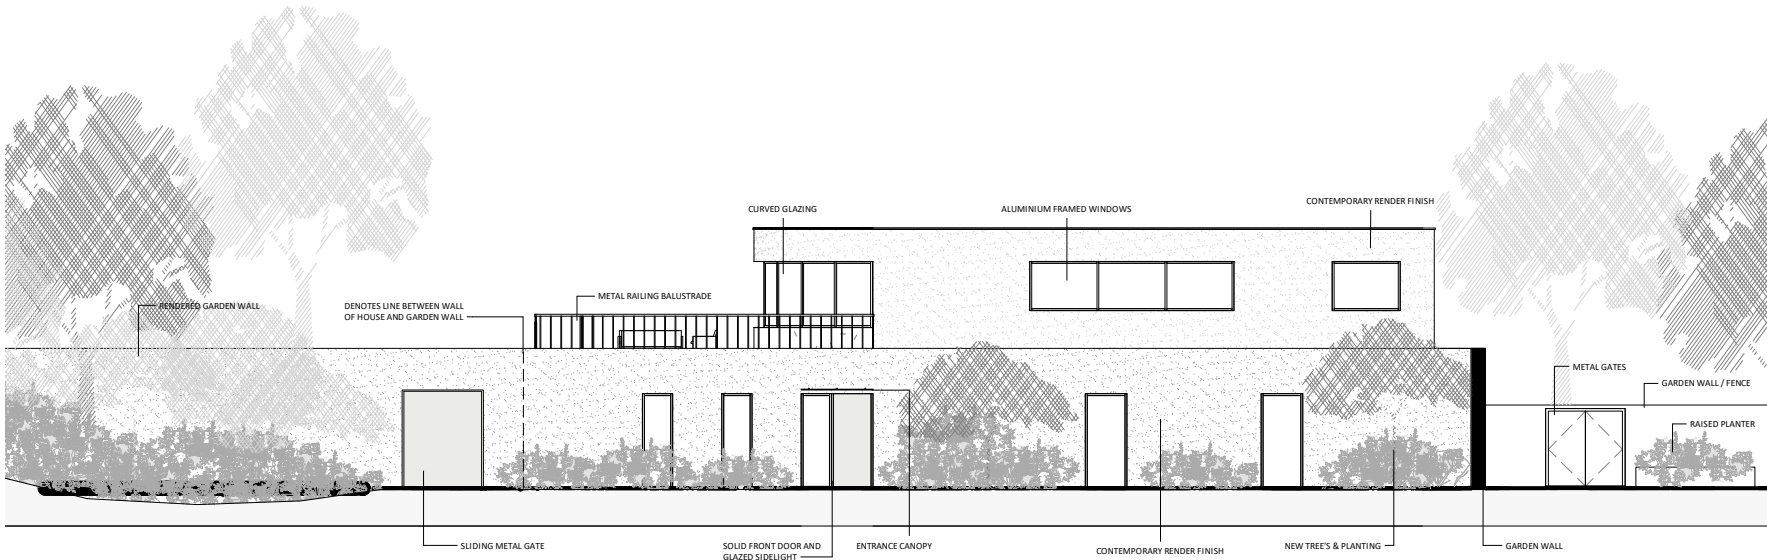

PROPOSED SOUTH EAST ELEVATION

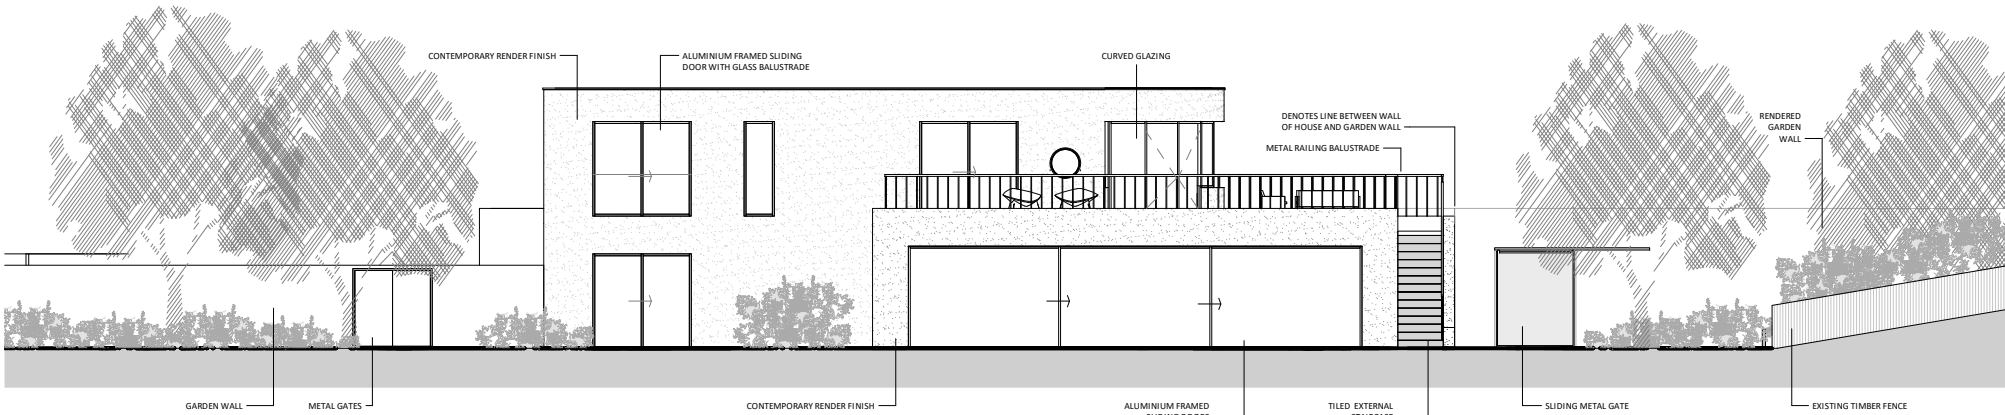

PROPOSED NORTH WEST ELEVATION

DRAFT

PURPOSE OF ISSUE		
PLANNING		
PROJECT		
MONKS LAKE		
SHEET		
PROPOSED ELEVATIONS 01		
Date	Drawn by	Checked by
21/04/23	SL	CM
Project number	Scale (@ A3)	
2017	1 : 200	
DRAWING NUMBER		REV
A103		P02

