



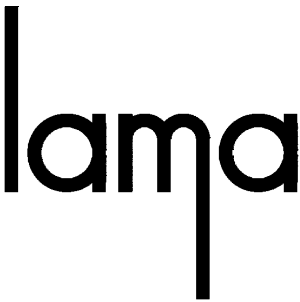


No.	Description	Date
P01	Issued for Client Review	21/04/23
P02	Issued for Planning	28/04/23

DRAFT

PURPOSE OF ISSUE		
PLANNING		
PROJECT		
MONKS LAKE		
SHEET		
PROPOSED ELEVATIONS 02		
Date	Drawn by	Checked by
21/04/23	SL	CM
Project number		Scale (@ A3)
2017		1 : 200
DRAWING NUMBER		REV
A104		P02

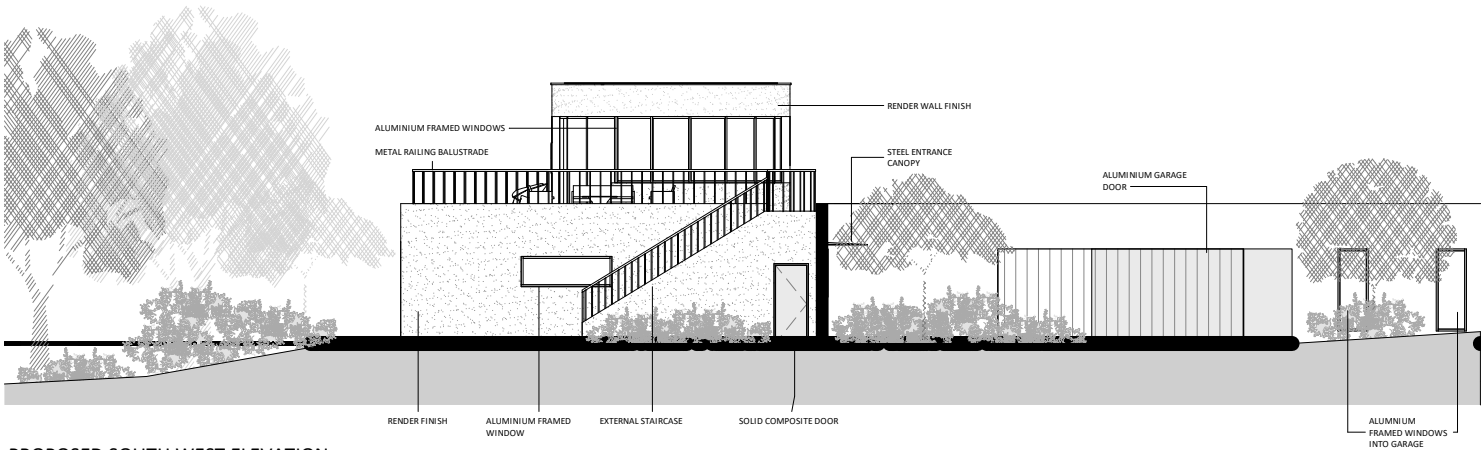

PROPOSED SOUTH WEST ELEVATION

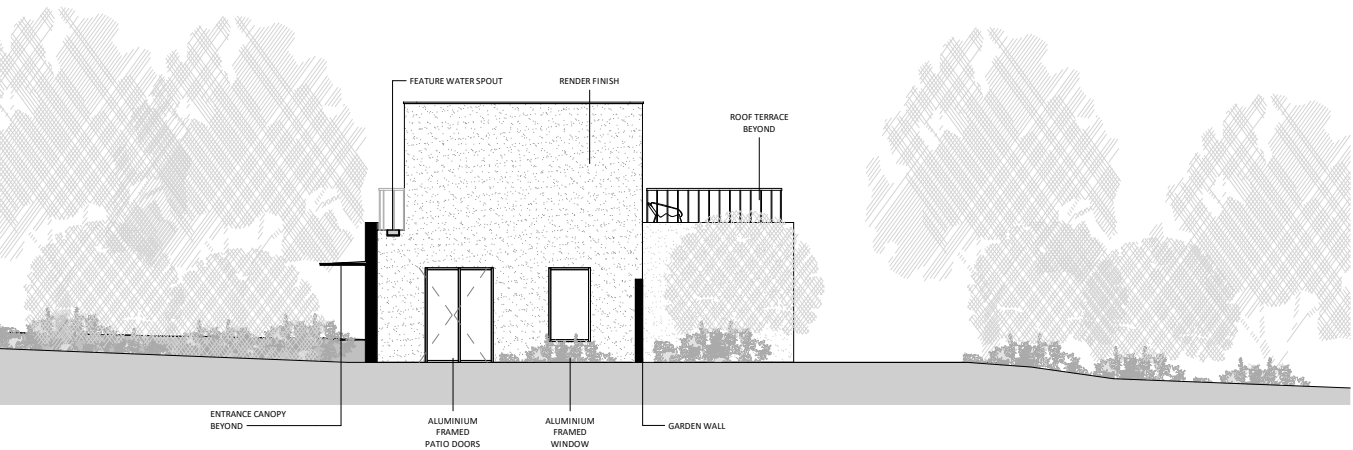

PROPOSED NORTH EAST ELEVATION

