
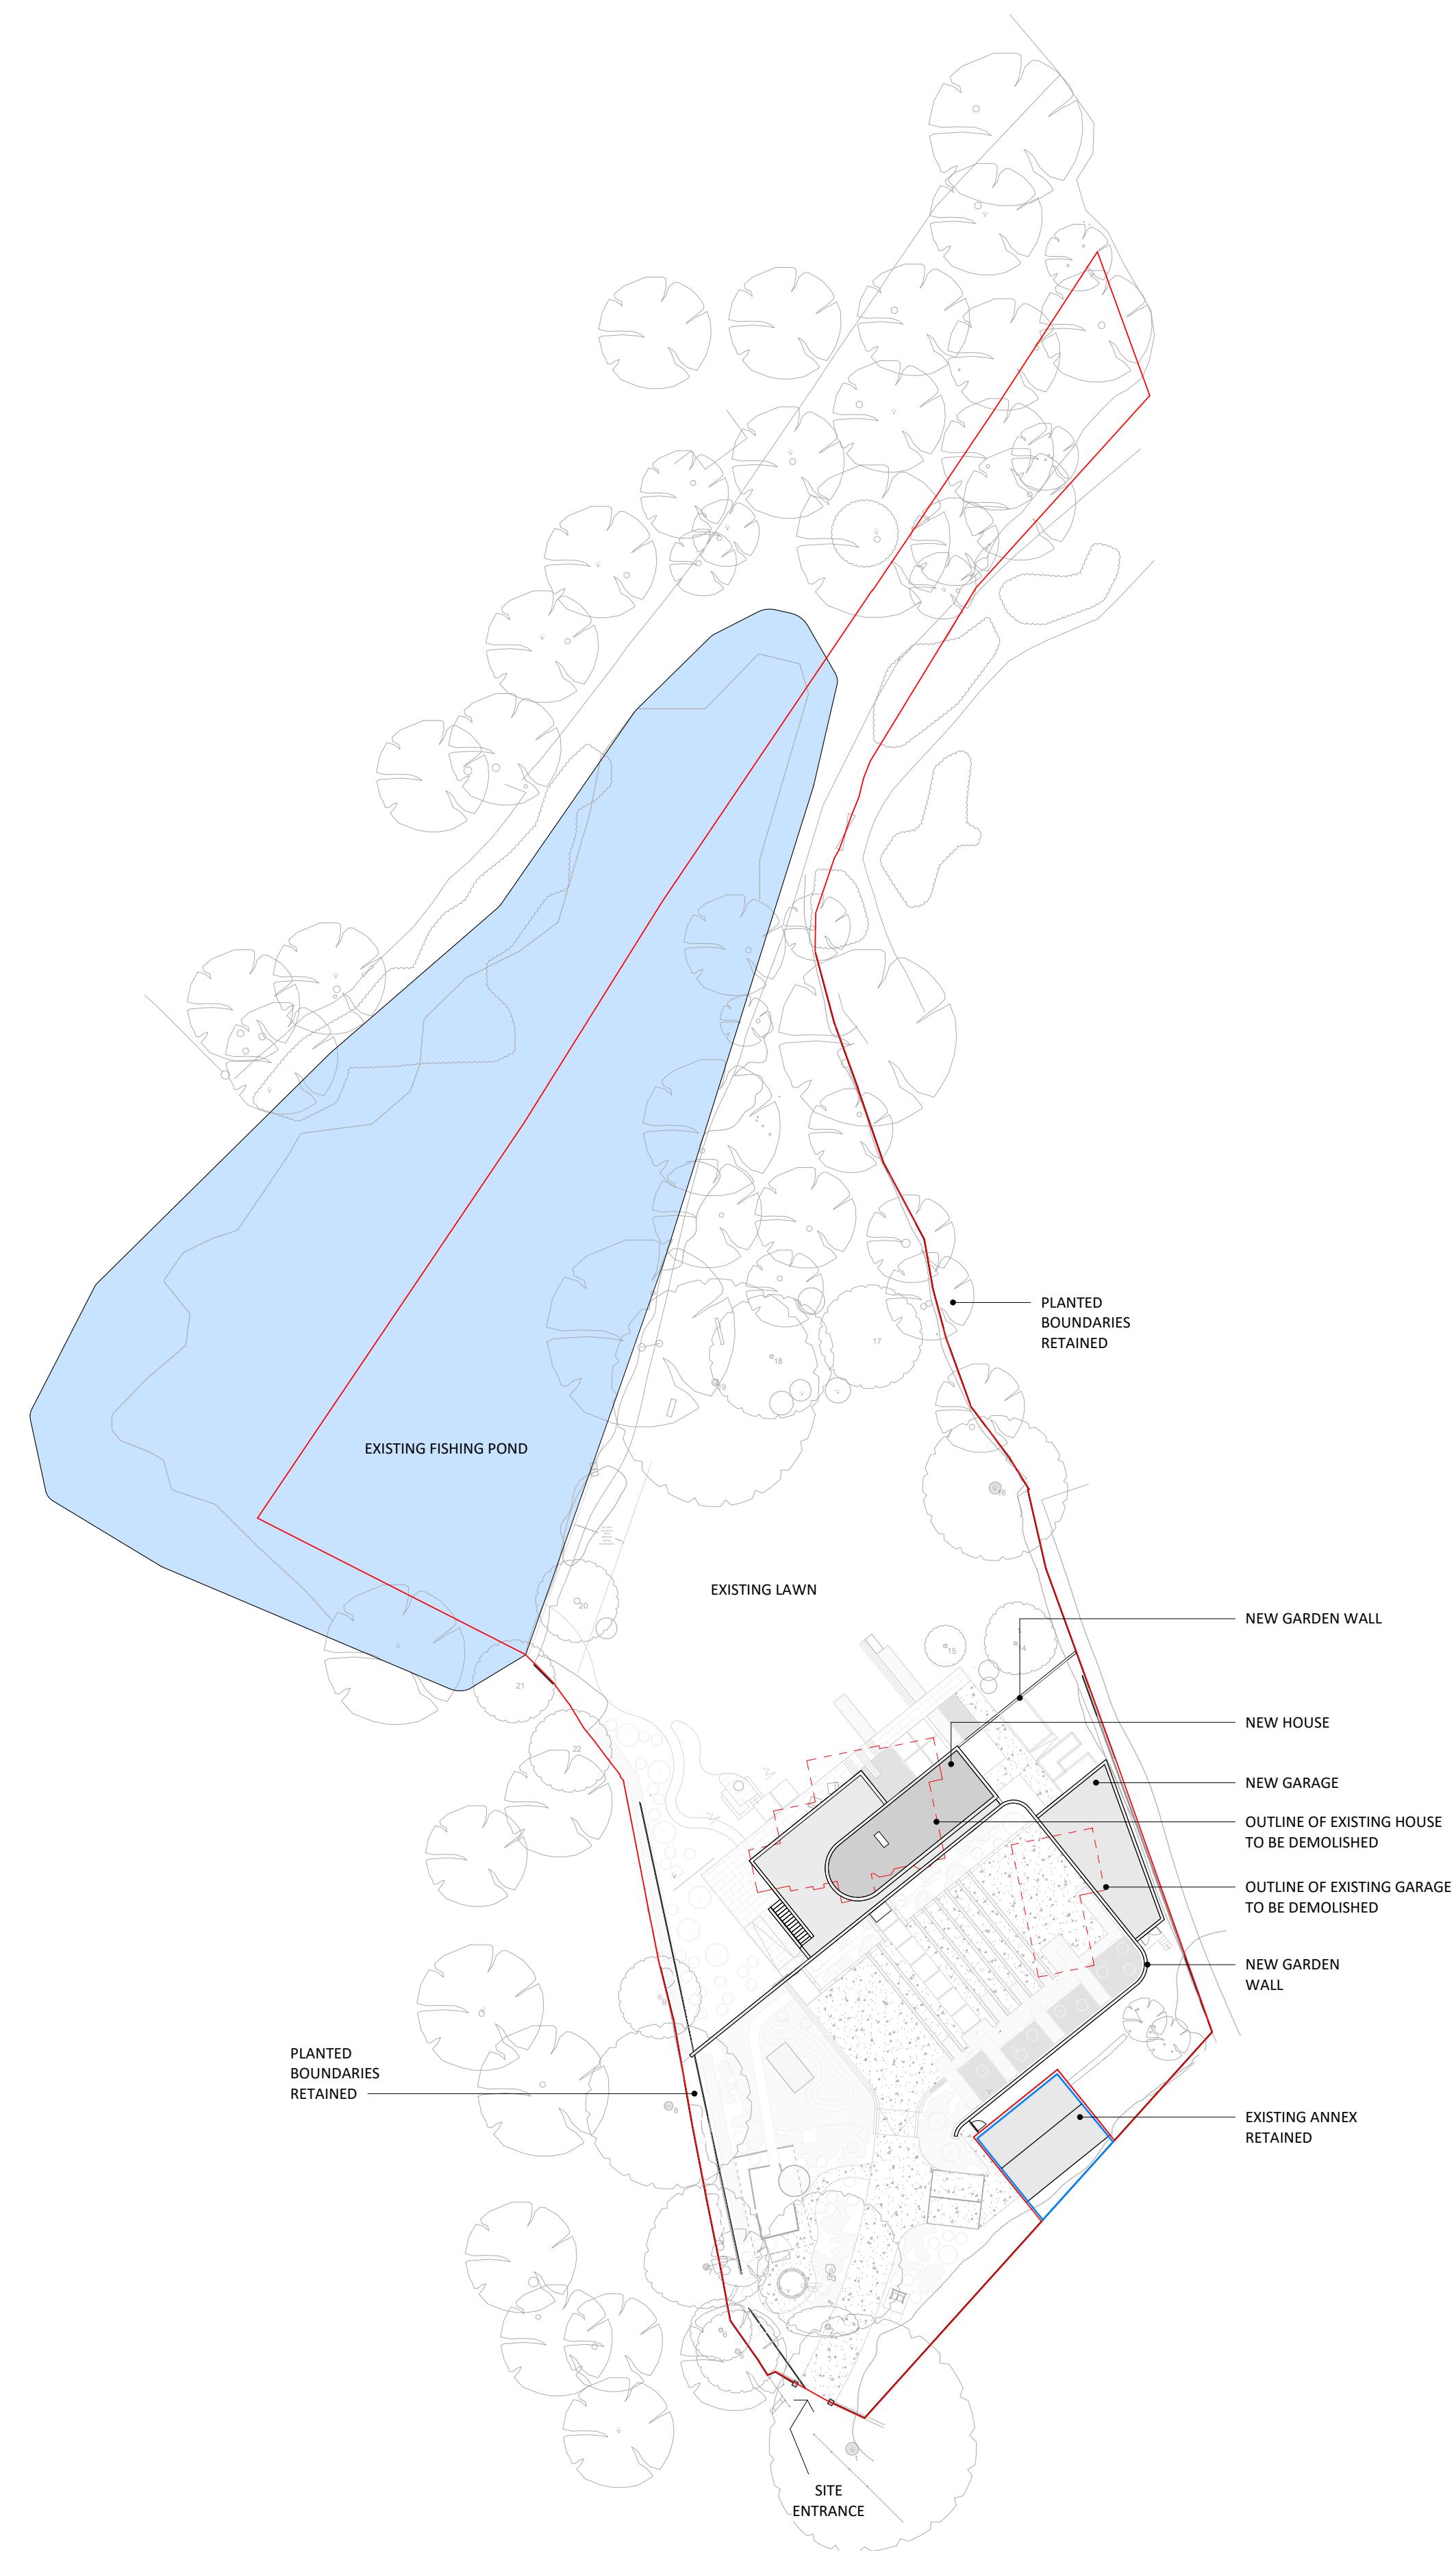
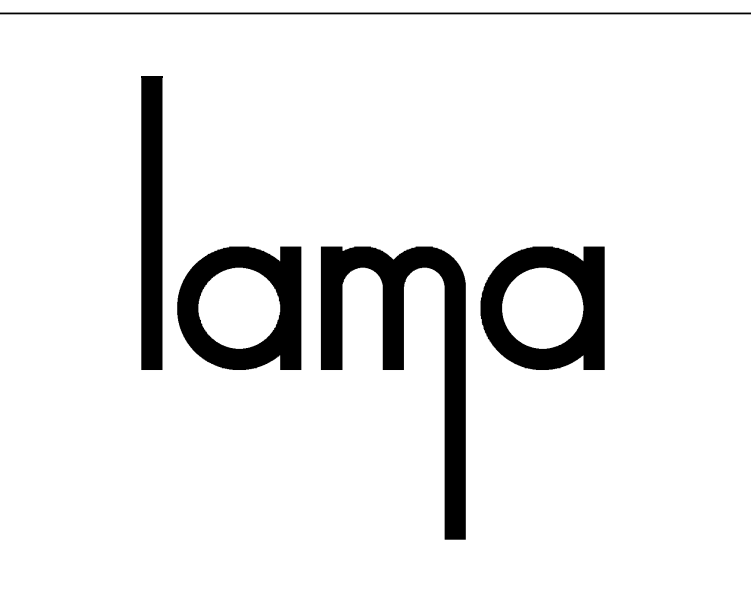
 


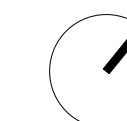

PROPOSED SITE PLAN

1 : 500

[illegible]

CODE	SUITABILITY DESCRIPTION
STATUS	PURPOSE OF ISSUE

LEWIS AND MALLON ARCHITECTS LTD

PROJECT	
---------	--

MONKS LAKE

TITLE

PROPOSED SITE PLAN

STATUS	
--------	--

DRAWN BY SL	CHECKED BY CM	DATE 21/04/23
SCALE (@ A1) 1: 500	PROJECT NUMBER 2017	
DRAWING NUMBER A100		REV P02