

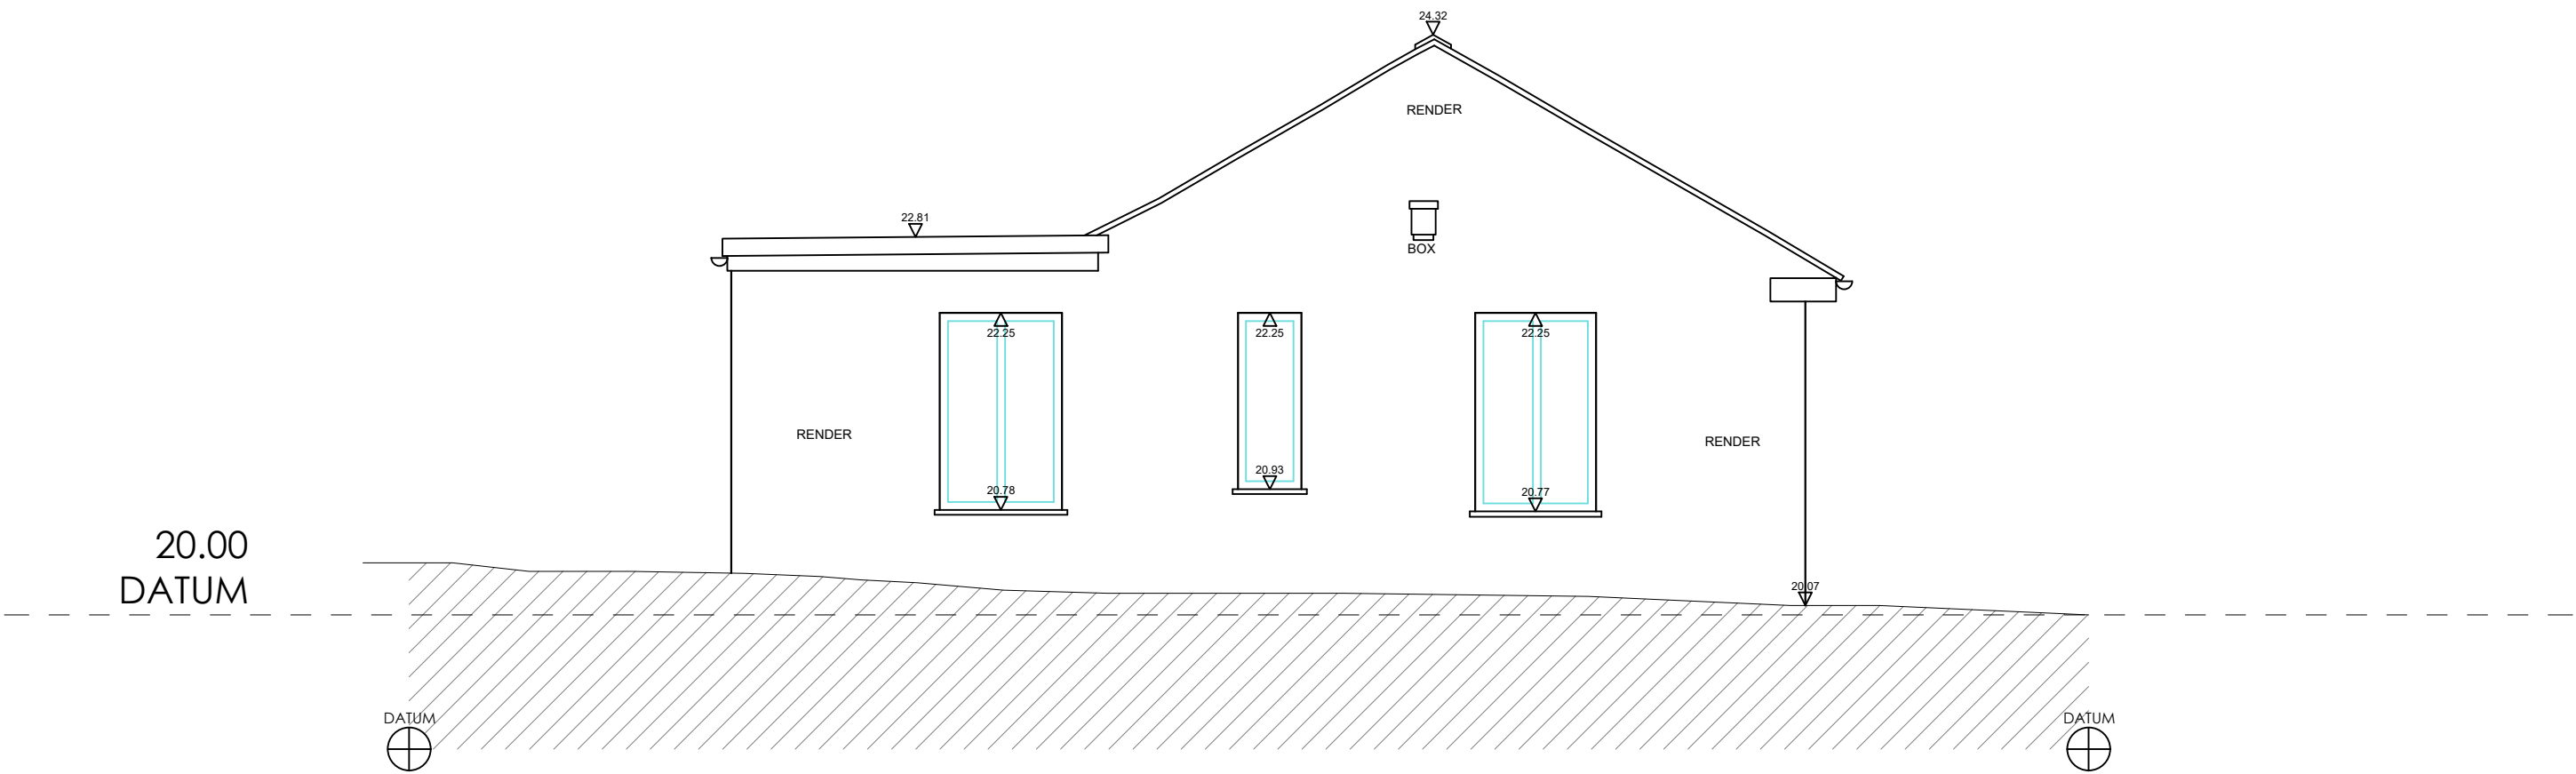
 


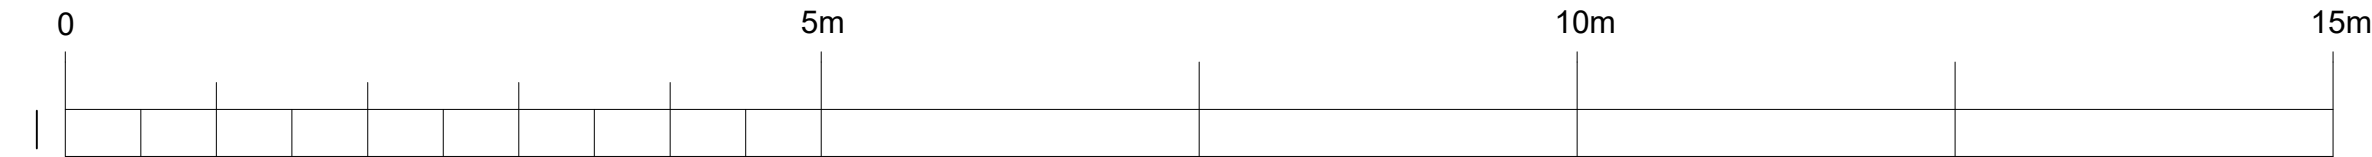

NORTH-WEST ELEVATION

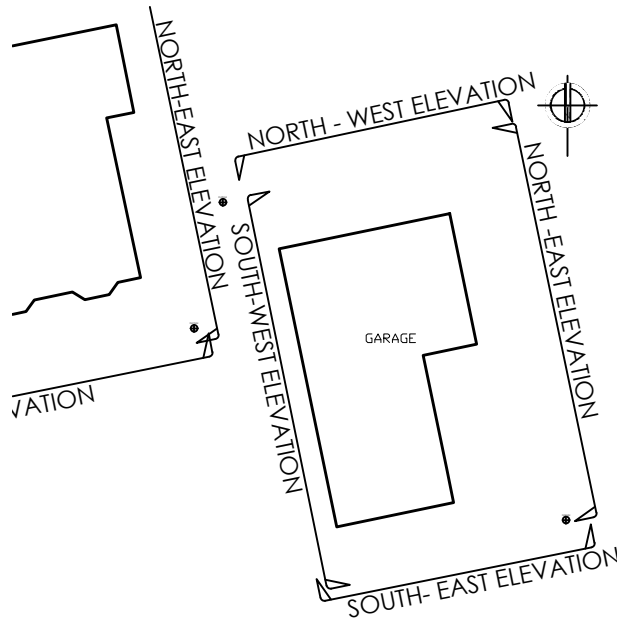

| Rev:   | Comments                  | By                         | Chkd | Date             |
|---|---------------------------|----------------------------|------|------------------|
|   |                           |                            |      |                  |
| Project Name<br>Monks Lake, Grange Road, Netley, SO31 5FF   |                           |                            |      |                  |
| Drawing Name:<br>SOVA MONKS LAKE MBS   |                           |                            |      |                  |
| Drawing Title :<br>GARAGE NORTH-WEST ELEVATION   |                           |                            |      |                  |
| Client:<br>Scott Lewis<br>Lama Studios   |                           | Date<br>01/09/2022         |      |                  |
|   |                           | Scale<br>A1 @ 1:50         |      |                  |
| Drawn by:<br>SOVA - MM   | Checked by:<br>SOVA - MAS | Project Code:<br>SOVA0000  |      | Revision:<br>--- |
| Grid Orientation:<br>OS GPS   |                           | Site Level Datum<br>OS GPS |      |                  |
| Notes : <ul style="list-style-type: none"><li>All dimensions are to be checked on site where applicable. This drawing must not be scaled, and only written dimensions should be respected.</li><li>All finish floor levels relate to topographical survey to GPS datum AOD.</li></ul> |                           |                            |      |                  |