

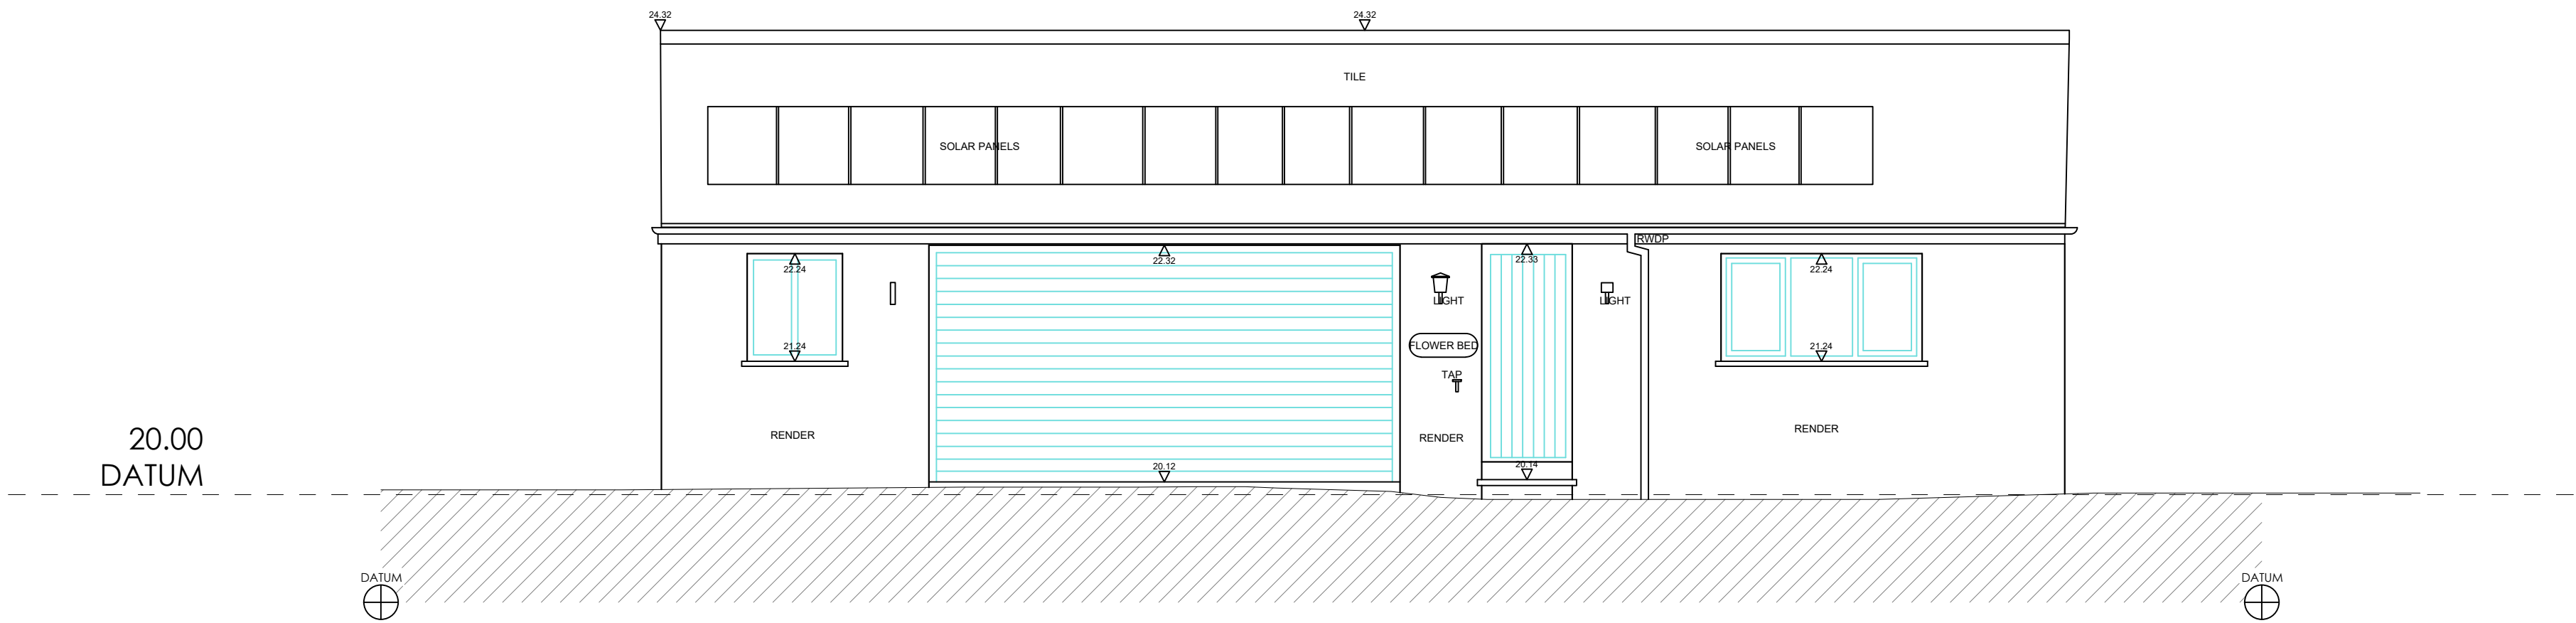
 


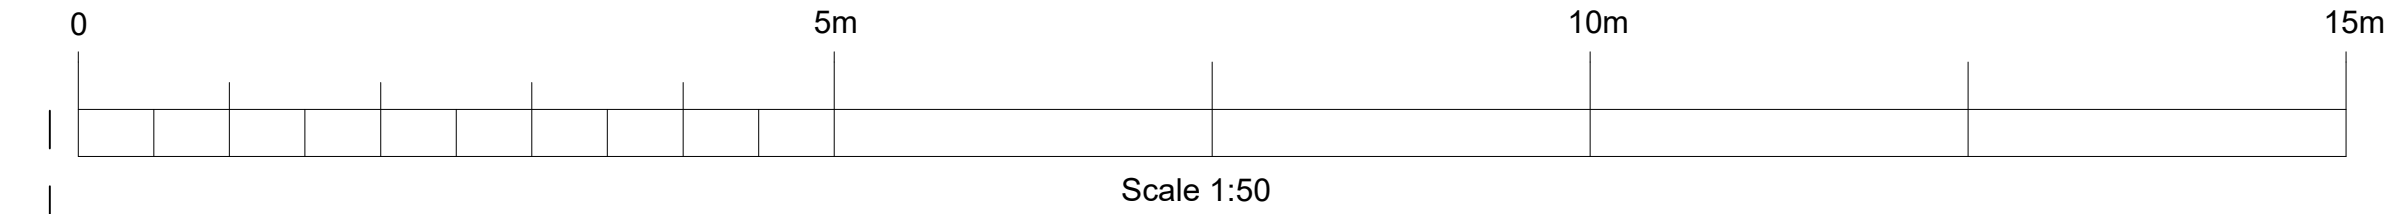

SOUTH-WEST ELEVATION

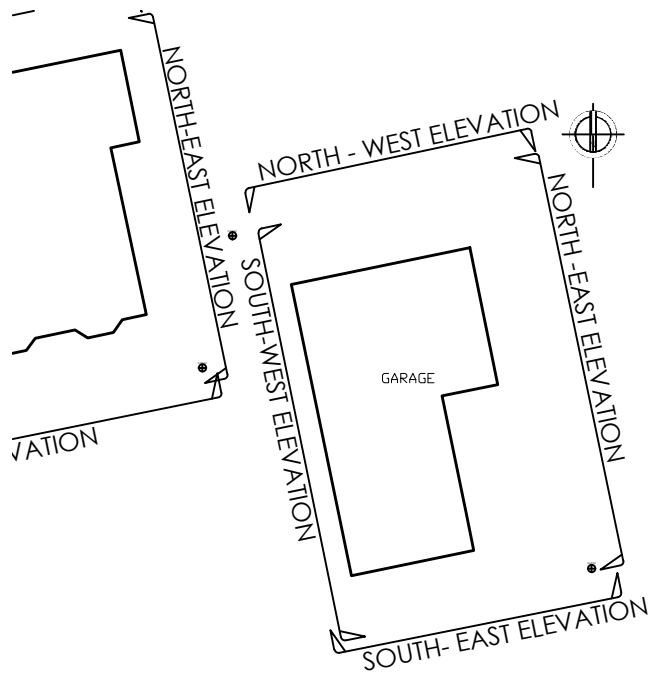

Rev:	Comments	By	Chkd	Date
Project Name Monks Lake, Grange Road, Netley, SO31 5FF				
Drawing Name: SOVA MONKS LAKE MBS				
Drawing Title : GARAGE SOUTH-WEST ELEVATION				
Client: Scott Lewis Lama Studios			Date 01/09/2022	
			Scale A1 @ 1:50	
Drawn by: SOVA - MM	Checked by: SOVA - MAS	Project Code: SOVA0000		Revision: ---
Grid Orientation: OS GPS		Site Level Datum OS GPS		
Notes : - All dimensions are to be checked on site where applicable. This drawing must not be scaled, and only written dimensions should be respected. - All finish floor levels relate to topographical survey to GPS datum AOD.				