



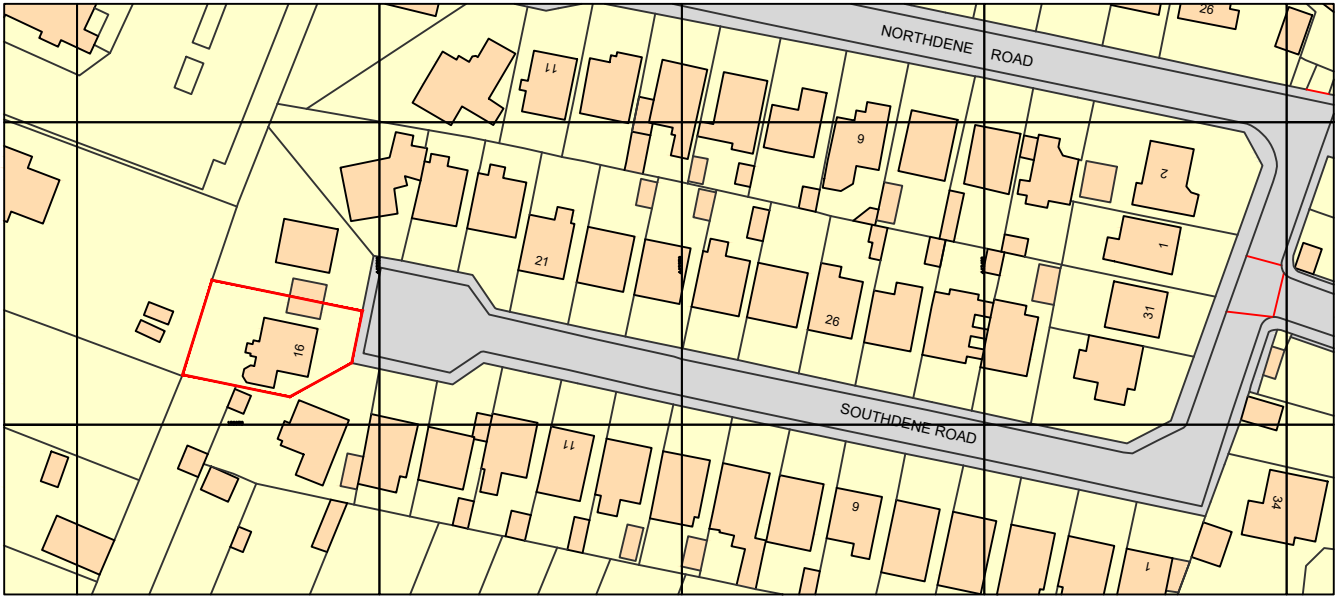


Ordnance Survey, (c) Crown Copyright 2023. All rights reserved. Licence number 100022432

LOCATION PLAN 1:1250@A1

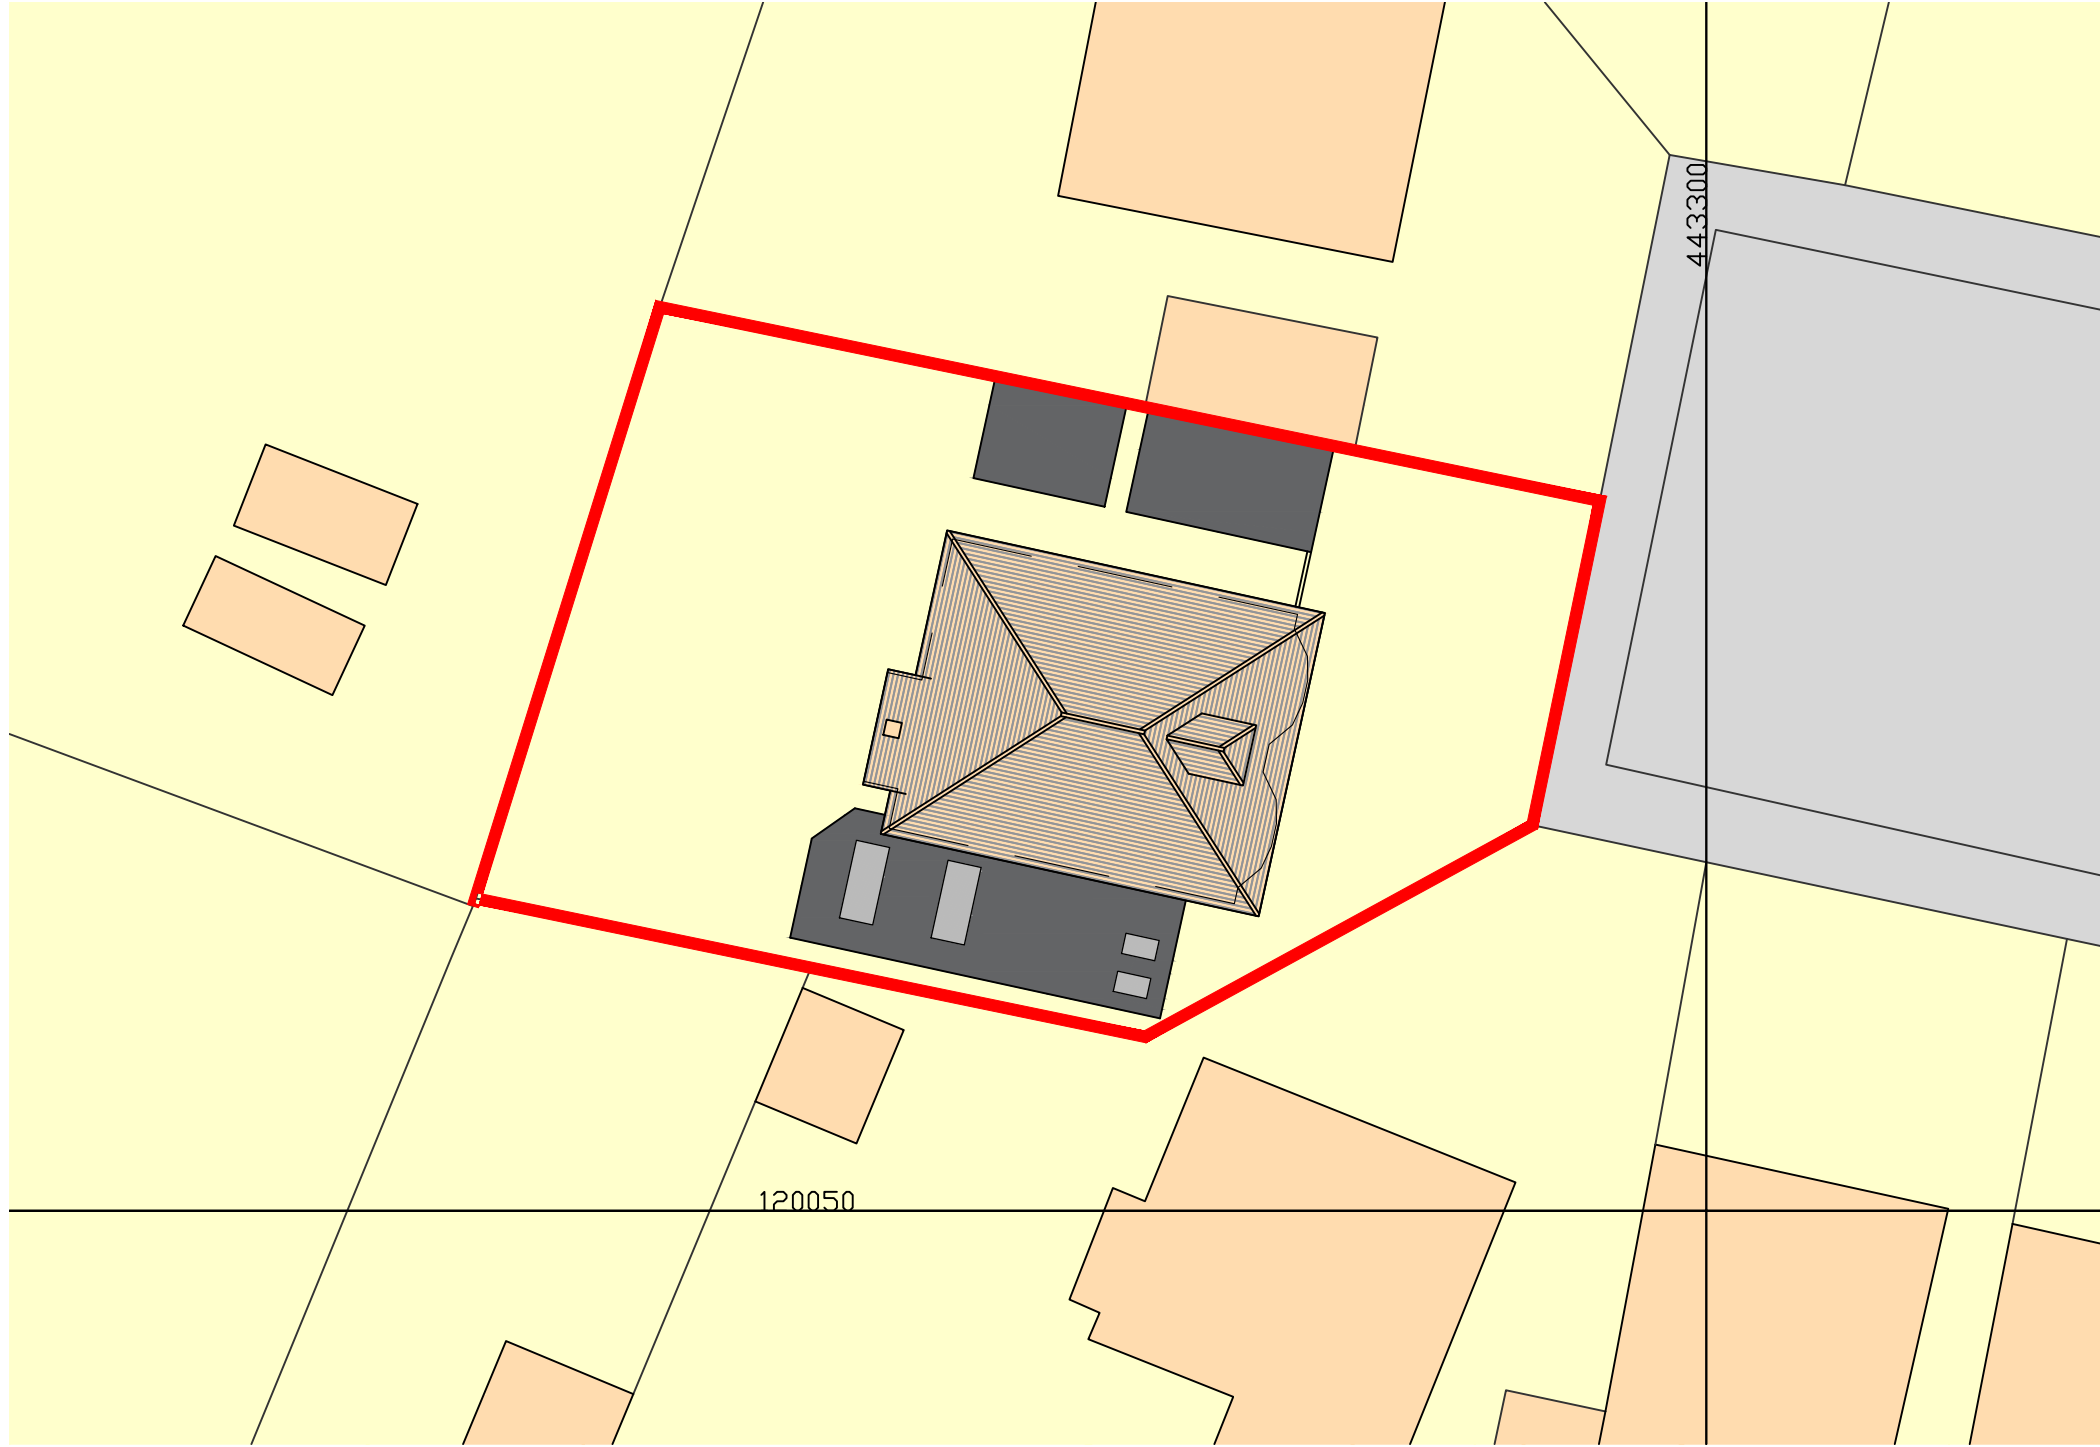


SITE PLAN 1:200@A1

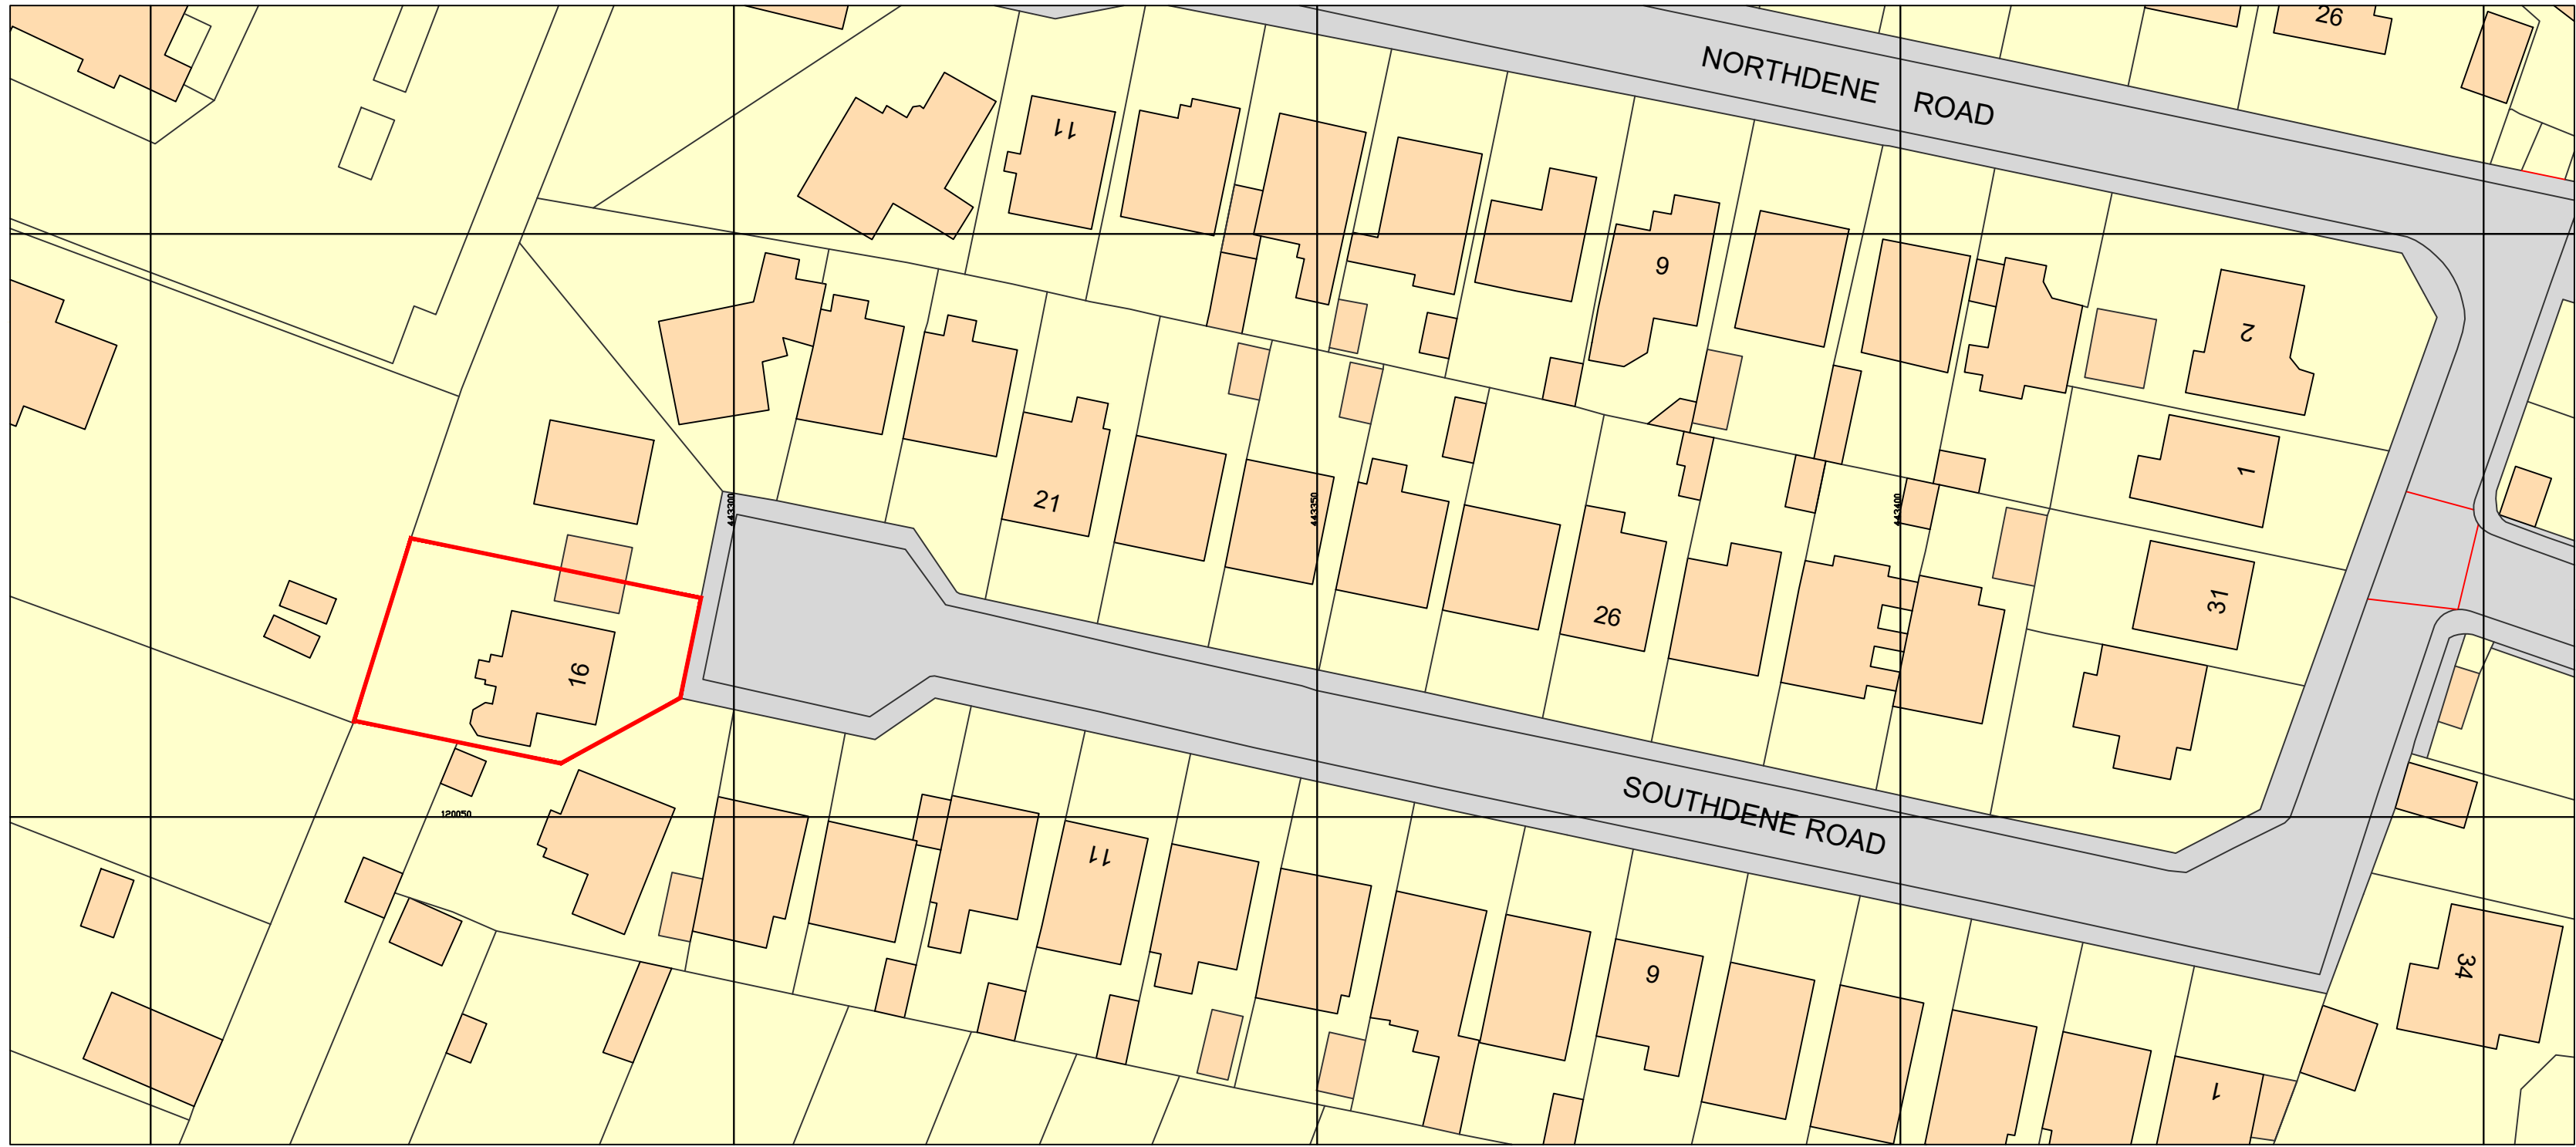

Ordnance Survey, (c) Crown Copyright 2023. All rights reserved. Licence number 100022432

EXISTING BLOCK PLAN 1:500@A1

 

NOTES

DO NOT SCALE FROM THIS DRAWING.
ALL DIMENSIONS TO BE CHECKED ON SITE.
COPYRIGHT PROTECTED.

ORIGINAL A1

REVISIONS:

REV A:

JOB TITLE:

PROPOSALS AT:
16 SOUTHDENE ROAD,
CHANDLER'S FORD,
EASTLEIGH,
SO53 3DU

PLANNING

CONTACT:

07988518827
dwilliams@willowarchitecture.co.uk

SUE GRAY

CLIENT:



DRAWING TITLE:

SITE, BLOCK AND LOCATION PLANS

DRAWN BY: DTW

DATE: 28/04/23 SCALE: VARIES @A1

DRAWING NO: **2066-003**