



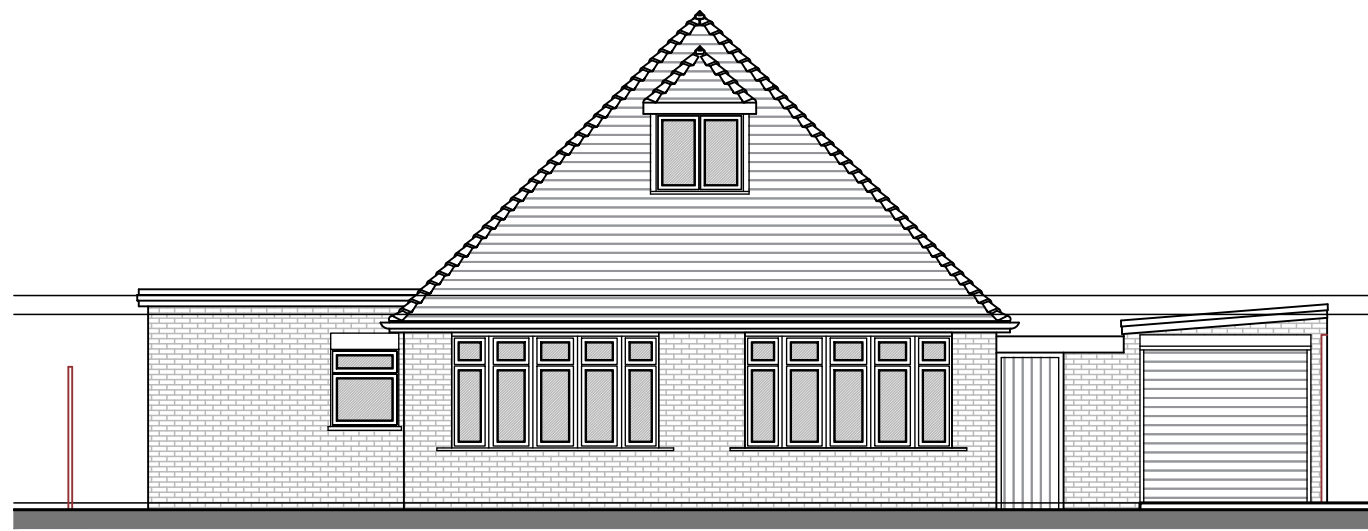


PROPOSED FRONT ELEVATION  
1:100@A1




PROPOSED SIDE ELEVATION  
1:100@A1

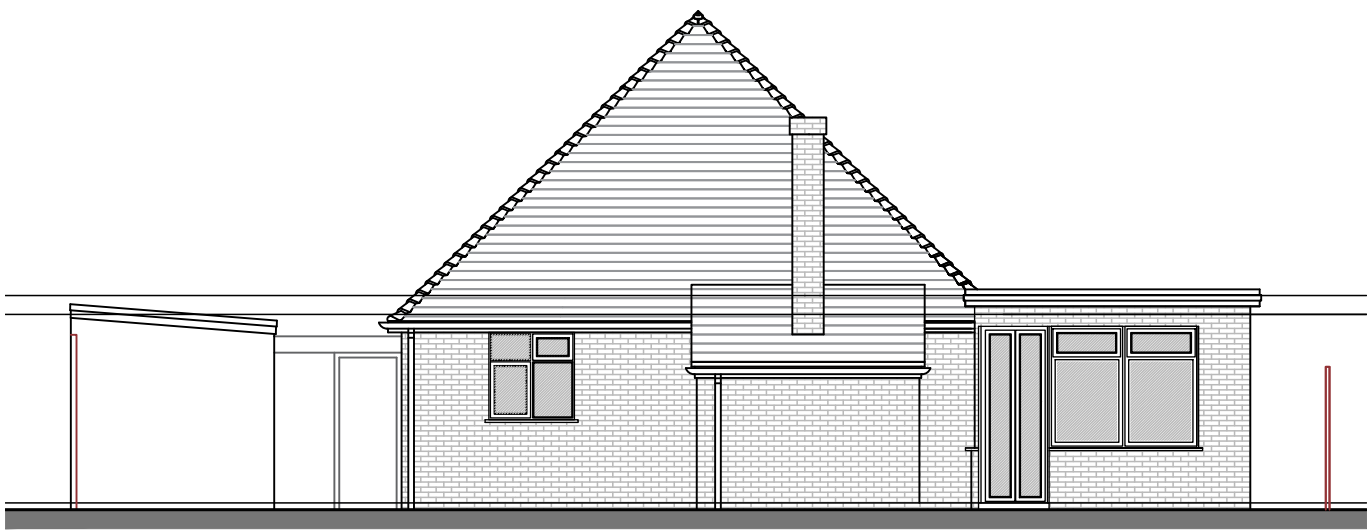

PROPOSED REAR ELEVATION  
1:100@A1

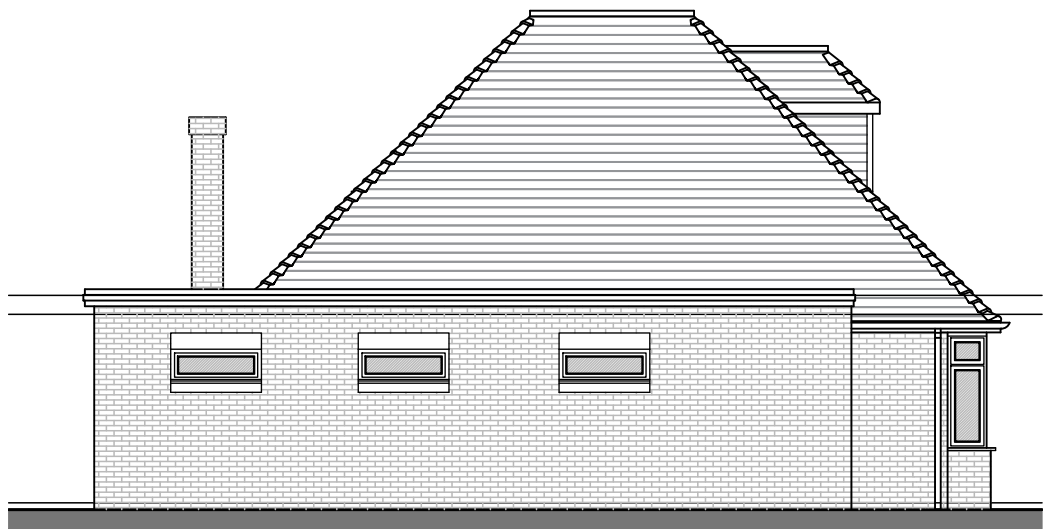


PROPOSED SIDE ELEVATION  
1:100@A1

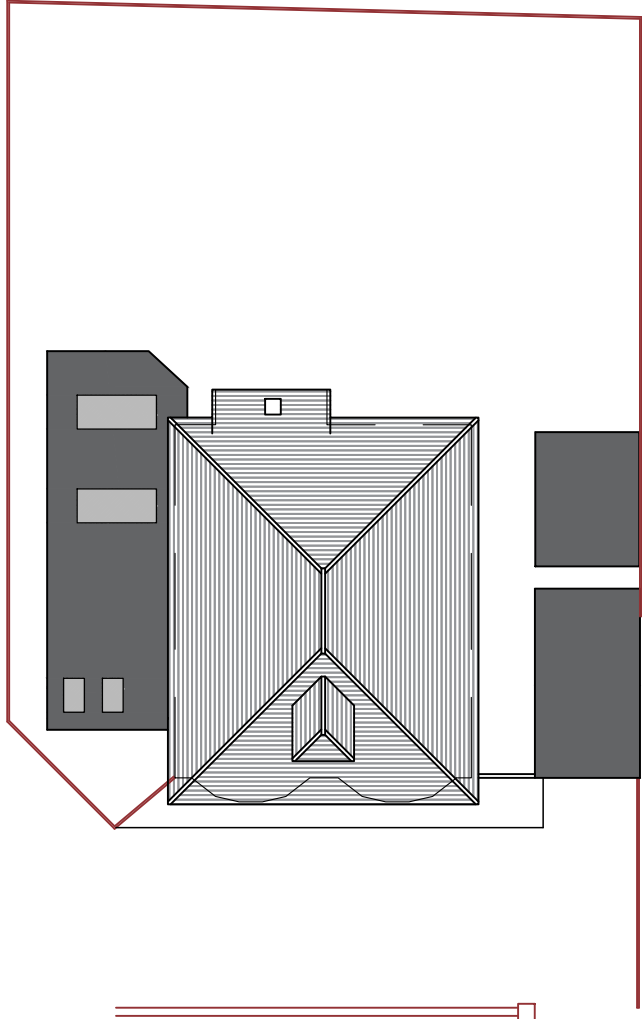


PROPOSED SITE PLAN  
1:200@A1



PROPOSED GROUND FLOOR PLAN  
1:50@A1

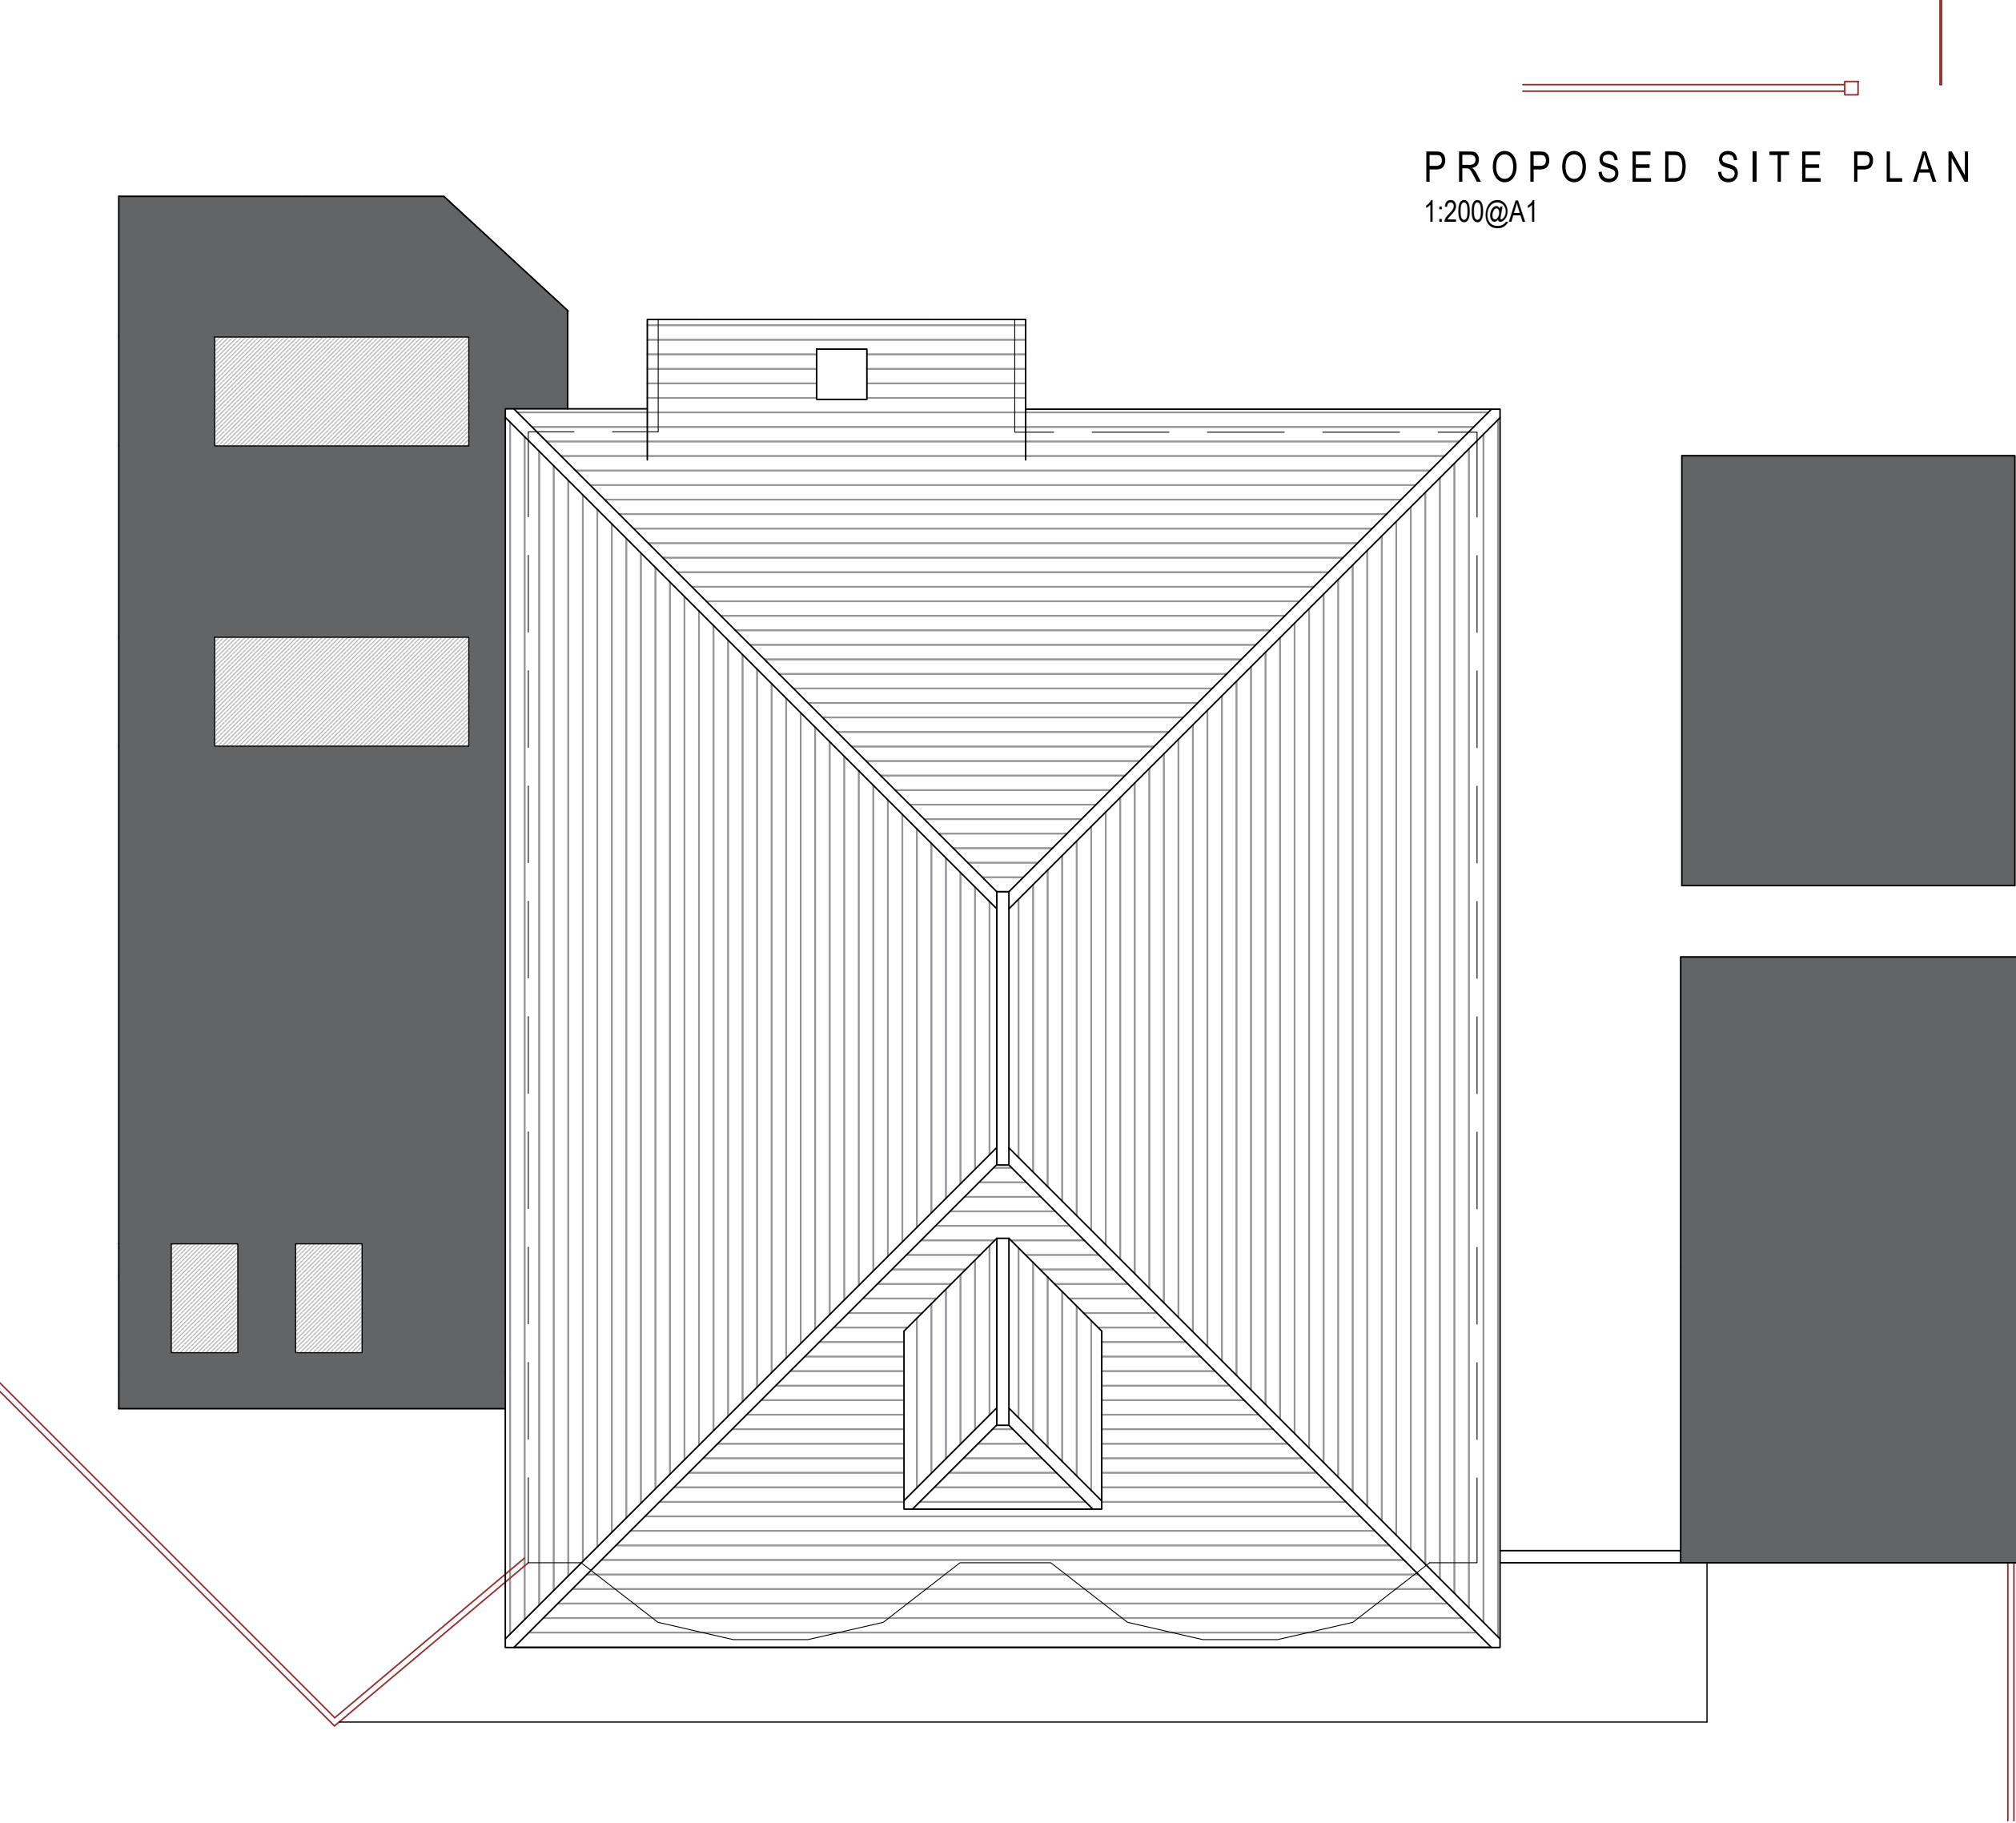

PROPOSED ROOF PLAN  
1:50@A1

 

NOTES

DO NOT SCALE FROM THIS DRAWING.  
ALL DIMENSIONS TO BE CHECKED ON SITE.  
COPYRIGHT PROTECTED.

REVISIONS:  
REV A - 07/02/23 - DRAWINGS AMENDED TO SUIT CLIENTS REQUIREMENTS.  
REV B - 06/03/23 - DRAWINGS AMENDED BACK TO SQUARE SPACE WITH PATH AND SIDE ACCESS.  
REV C - 06/03/23 - DRAWINGS AMENDED TO MIX PLAN A AND B TOGETHER.

JOB TITLE:  
PROPOSALS AT:  
16 SOUTHDENE ROAD,  
CHANDLER'S FORD,  
EASTLEIGH,  
SO53 3DU

PLANNING

CONTACT:  
07988518827  
dwilliams@willowarchitecture.co.uk

SUE GRAY

CLIENT:



DRAWING TITLE:  
PROPOSED PLANS AND ELEVATIONS

DRAWN BY: DTW  
DATE: 02/02/23 SCALE: VARIES@A1

DRAWING NO: 2066-002C