


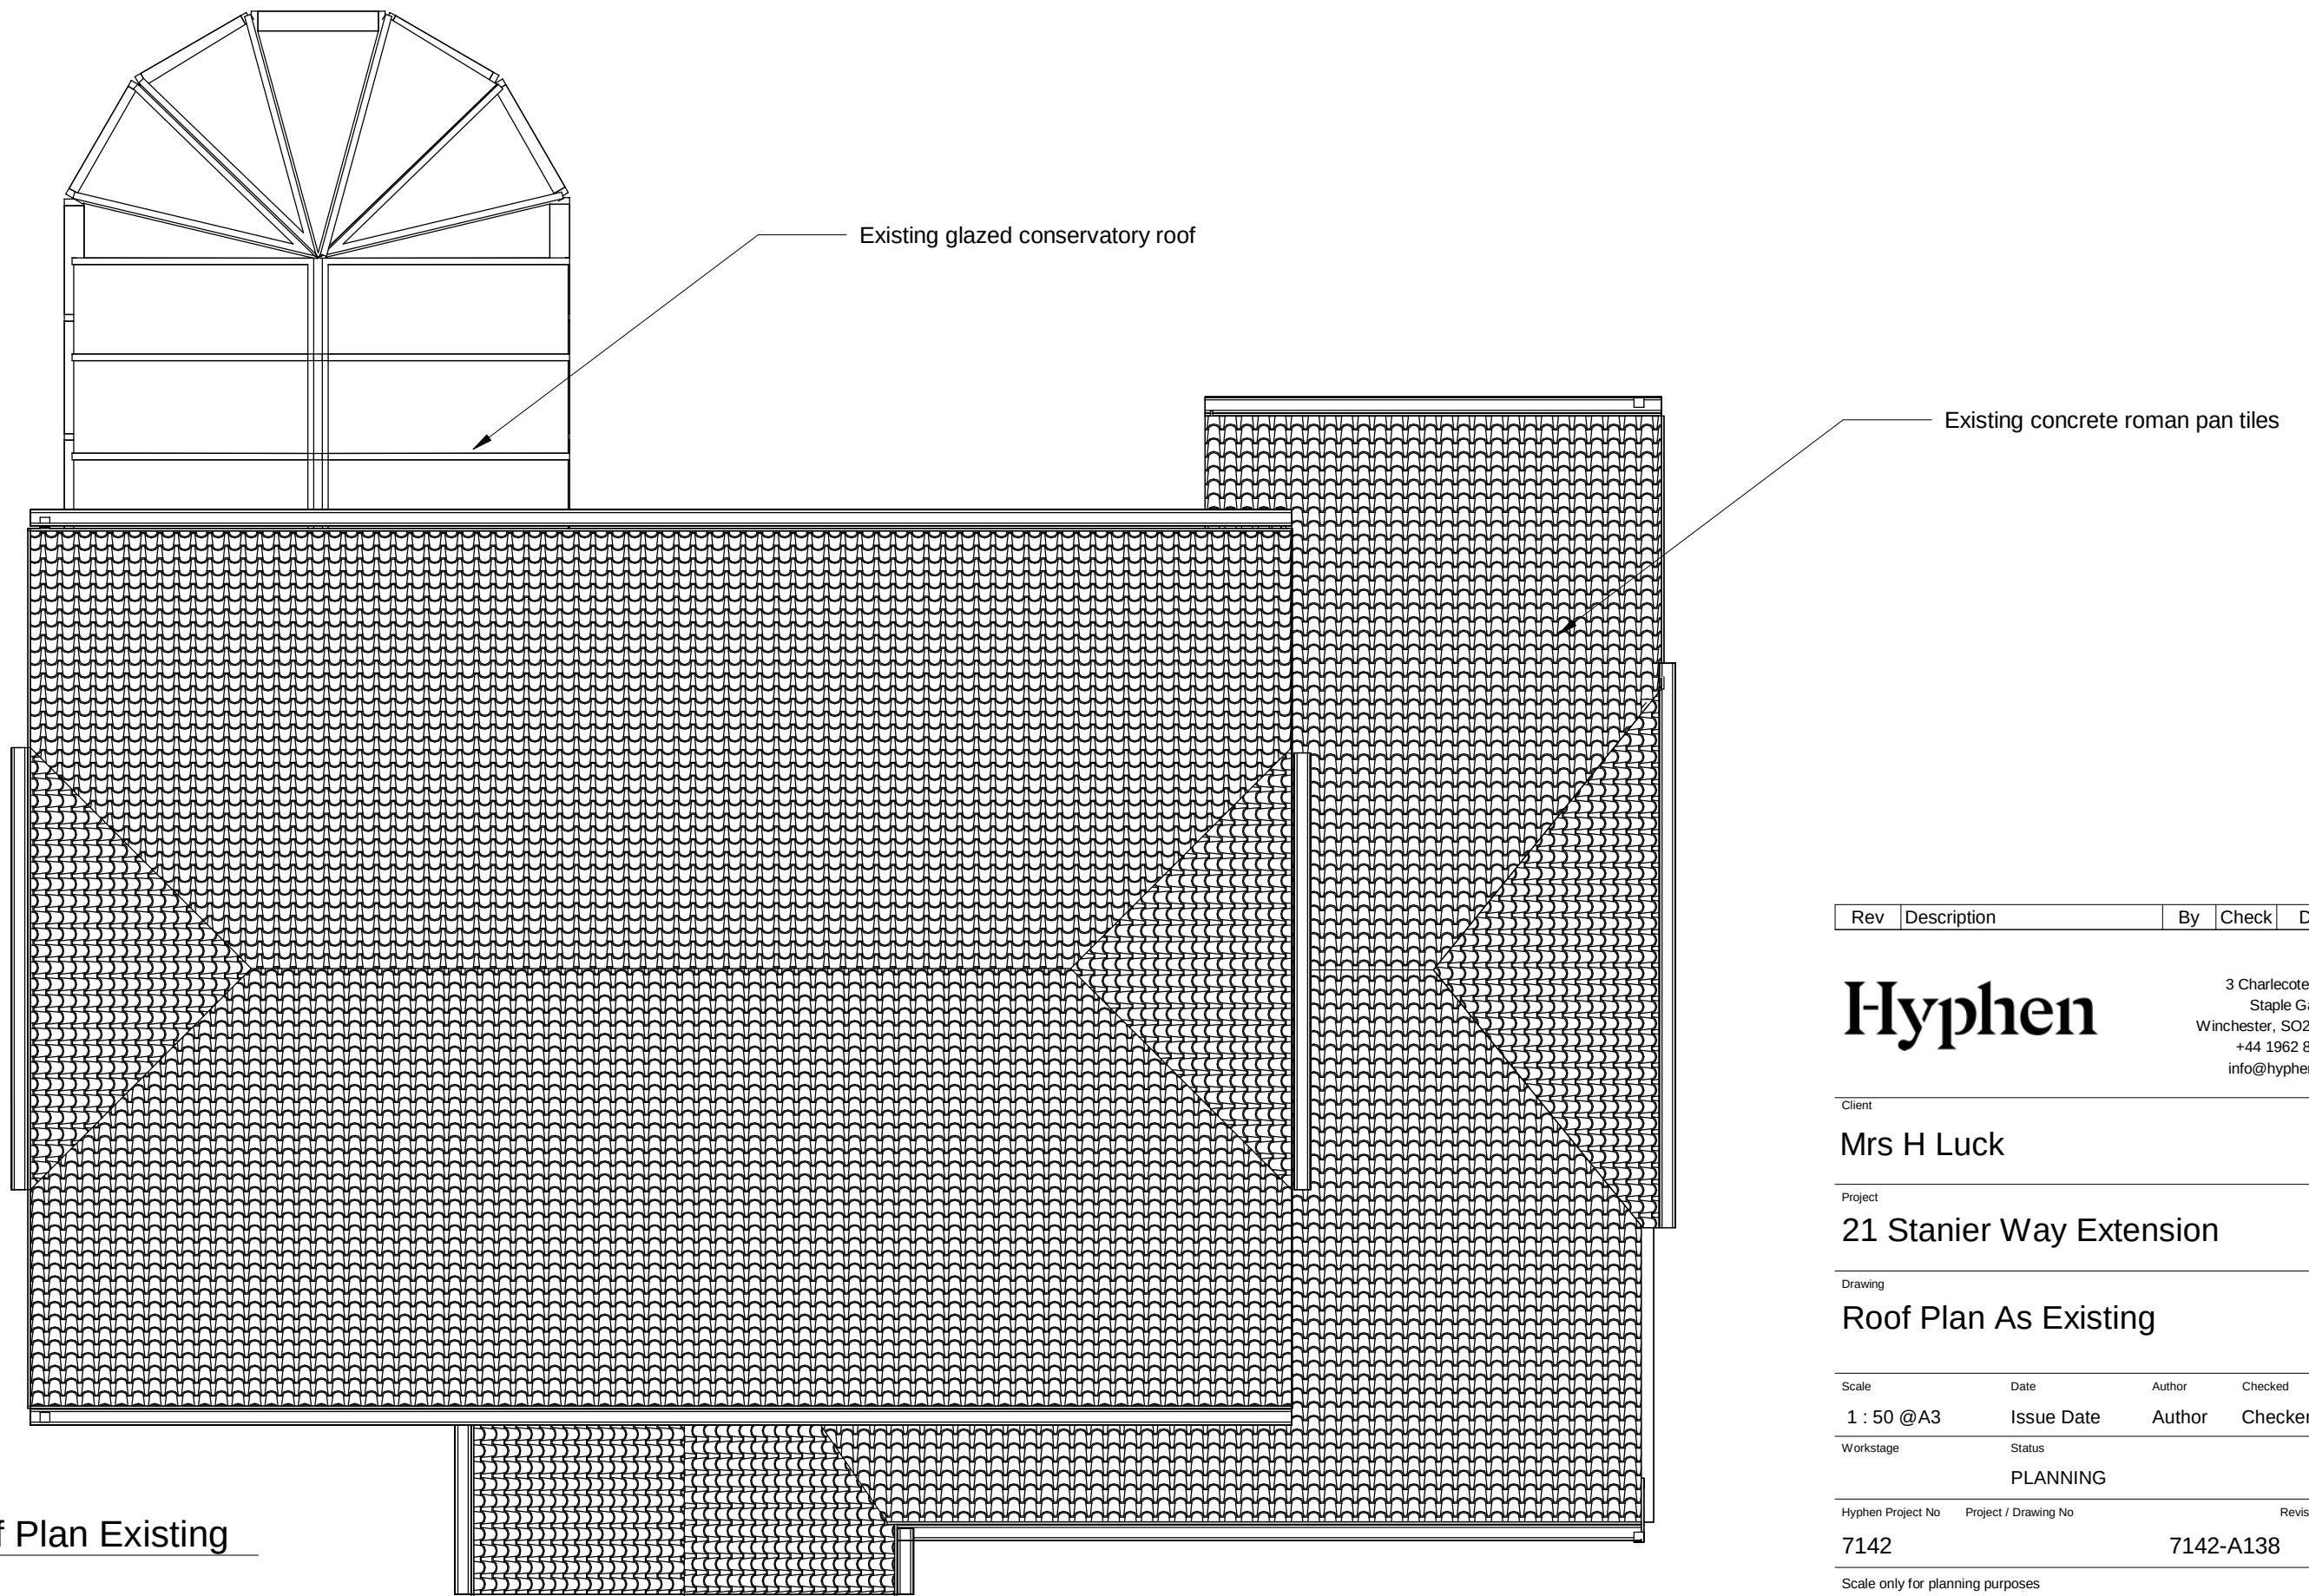

1 Roof Plan Existing
1 : 50

Rev	Description	By	Check	Date
-----	-------------	----	-------	------

Hyphen

3 Charlecote Mews
Staple Gardens
Winchester, SO23 8SR
+44 1962 835500
info@hyphen.archi

Client

Mrs H Luck

Project

21 Stanier Way Extension

Drawing

Roof Plan As Existing

Scale	Date	Author	Checked
1 : 50 @A3	Issue Date	Author	Checker
Workstage	Status		
	PLANNING		

Hyphen Project No	Project / Drawing No	Revision
7142		7142-A138

Scale only for planning purposes
Report any discrepancies to the author.
© The Hyphen Group Ltd