



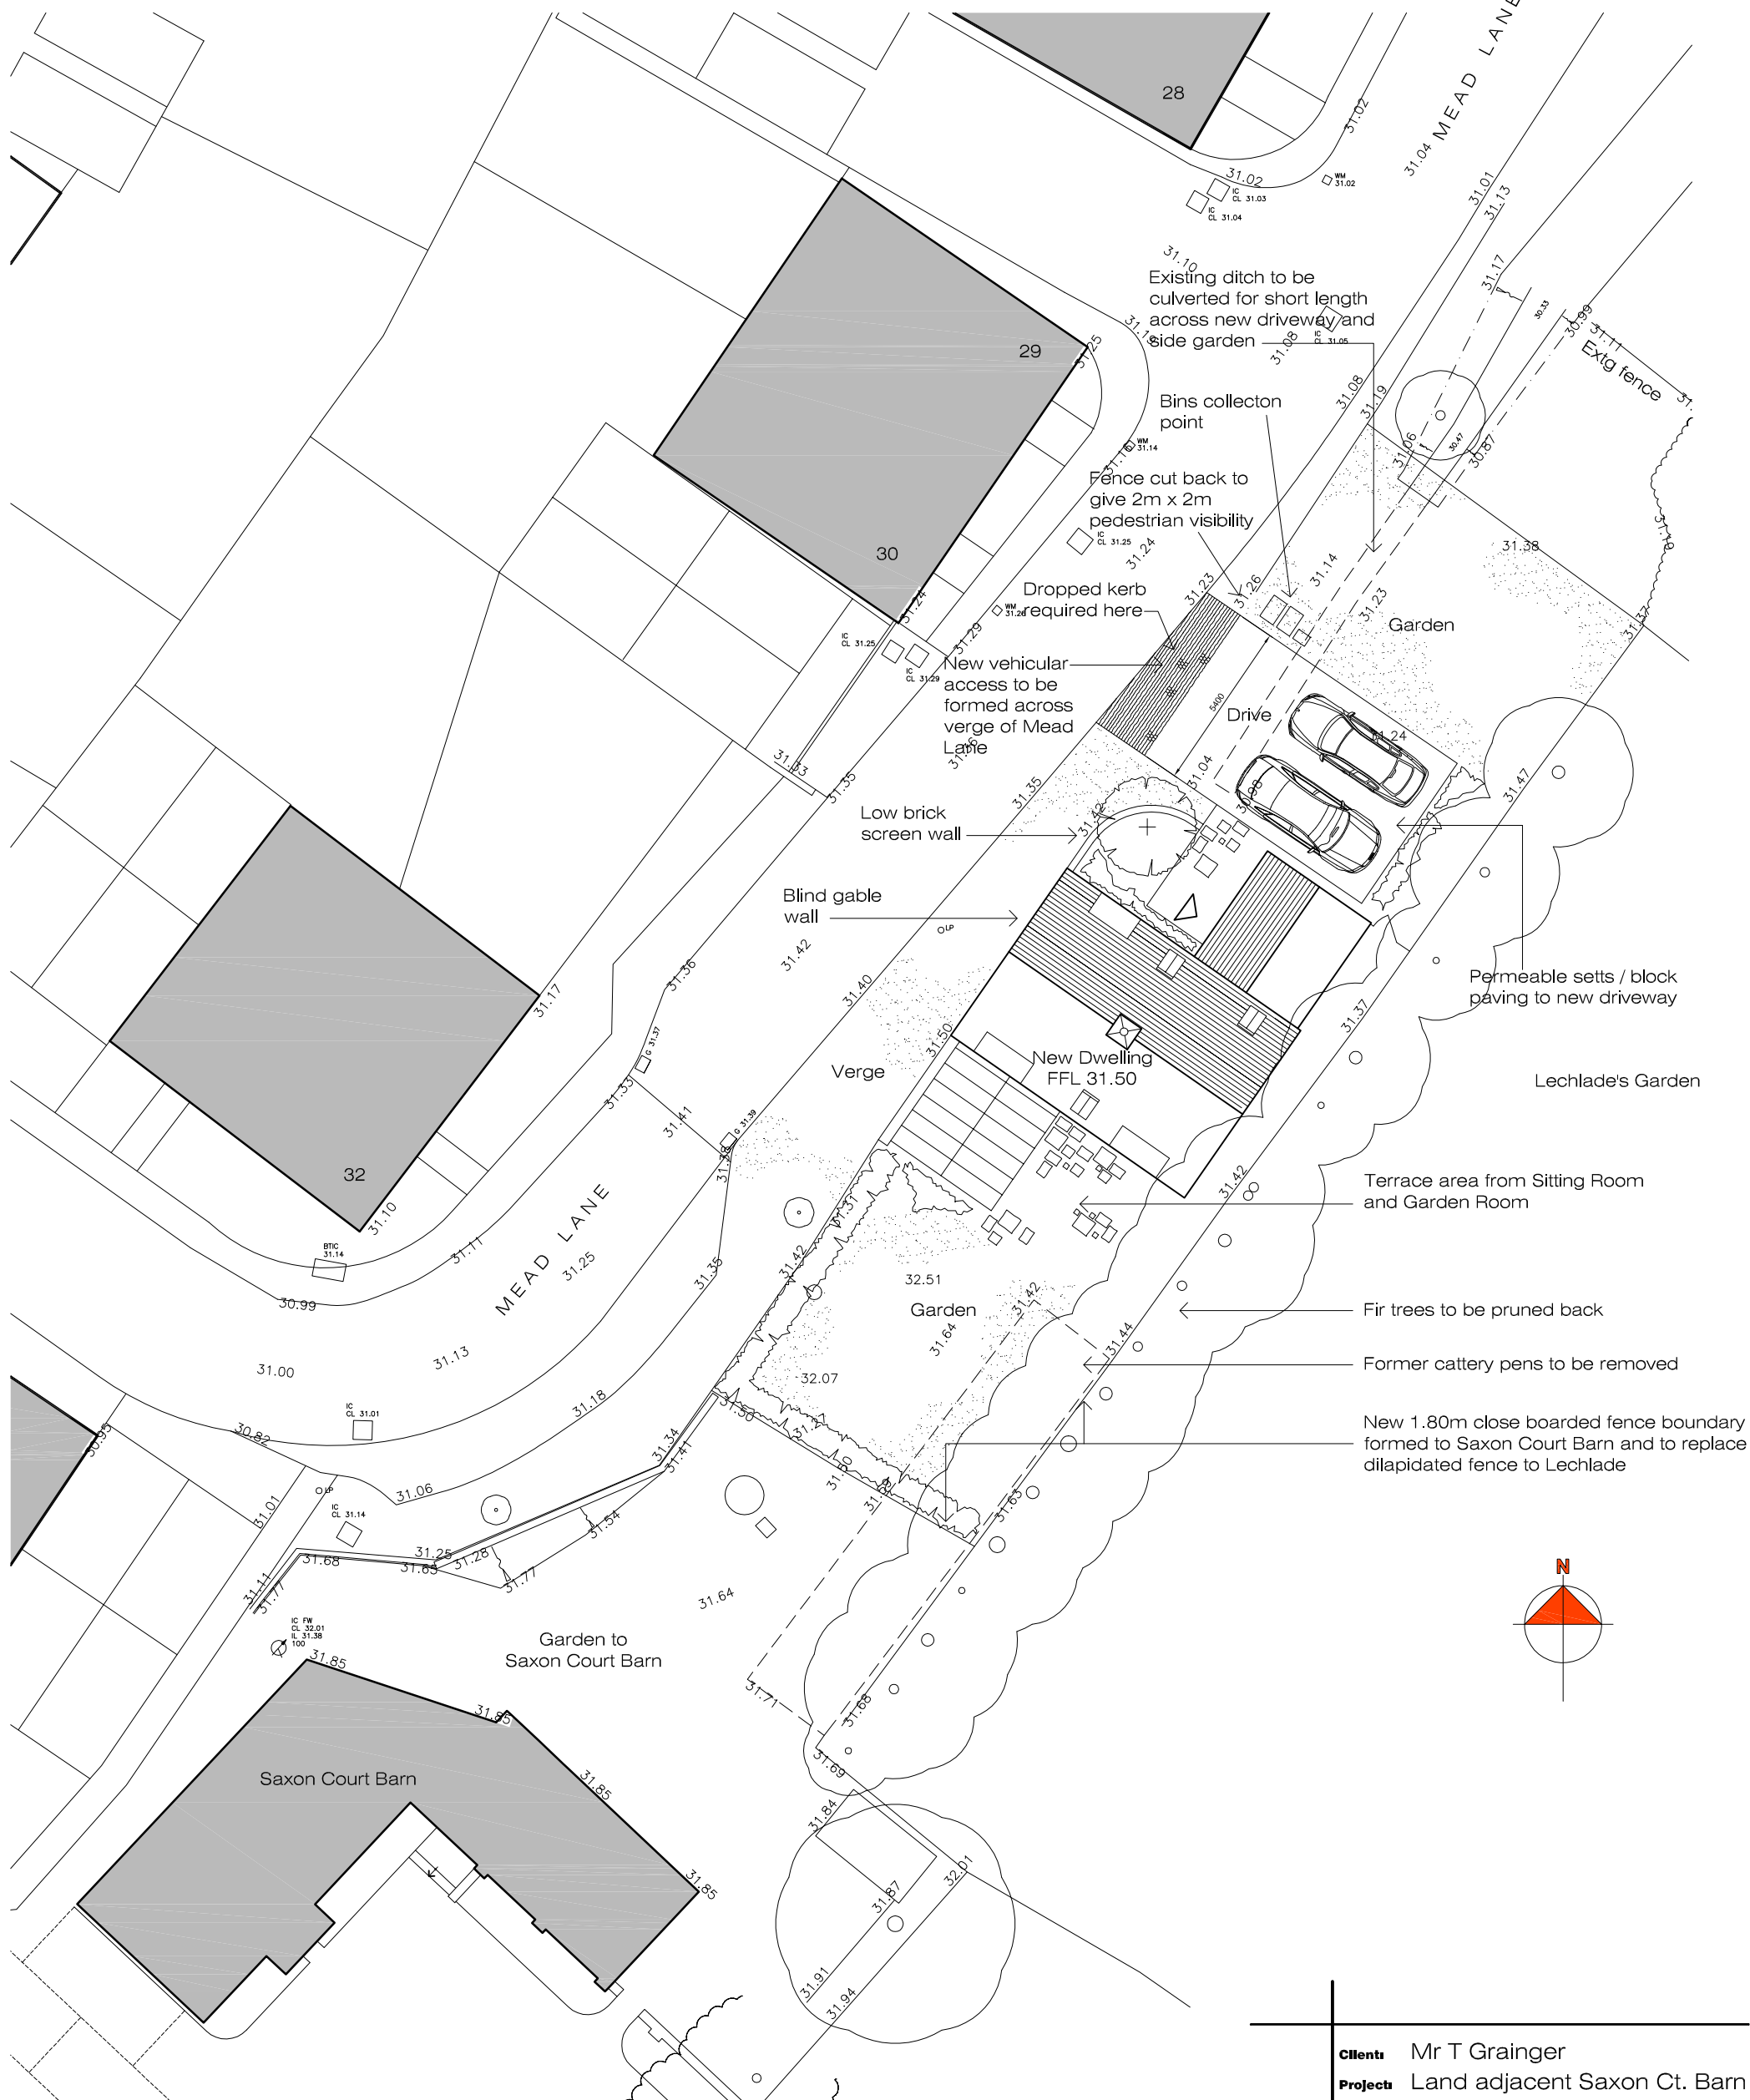

## Proposed Site Plan

Scale 1:200

 

New Dwelling - Land adjacent to Saxon Court Barn,  
Burnetts Lane, Horton Heath, Hampshire

|                                                                                       |   |                         |
|---------------------------------------------------------------------------------------|---|-------------------------|
|  | <b>Client:</b> Mr T Grainger<br><b>Project:</b> Land adjacent Saxon Ct. Barn<br><b>Drawing:</b> Proposed Site Plan   |                         |
|                                                                                       | <b>ETCHINGHAM MORRIS</b><br>ARCHITECTURE LTD<br><a href="http://www.etchingham-morris.co.uk">www.etchingham-morris.co.uk</a>   |                         |
|                                                                                       | The Studio<br>Rear of 43 / 45 High Street<br>Ringwood<br>Hampshire BH24 1AD<br><b>T:</b> 01425 483155 <b>F:</b> 01425 483156<br><b>E:</b> <a href="mailto:frontdesk@etchingham-morris.co.uk">frontdesk@etchingham-morris.co.uk</a> | <b>Dwg No:</b> ST508-31 |
|                                                                                       | <b>Date:</b> Nov 2022<br><b>Scale:</b> 1:200 @ A3   |                         |