


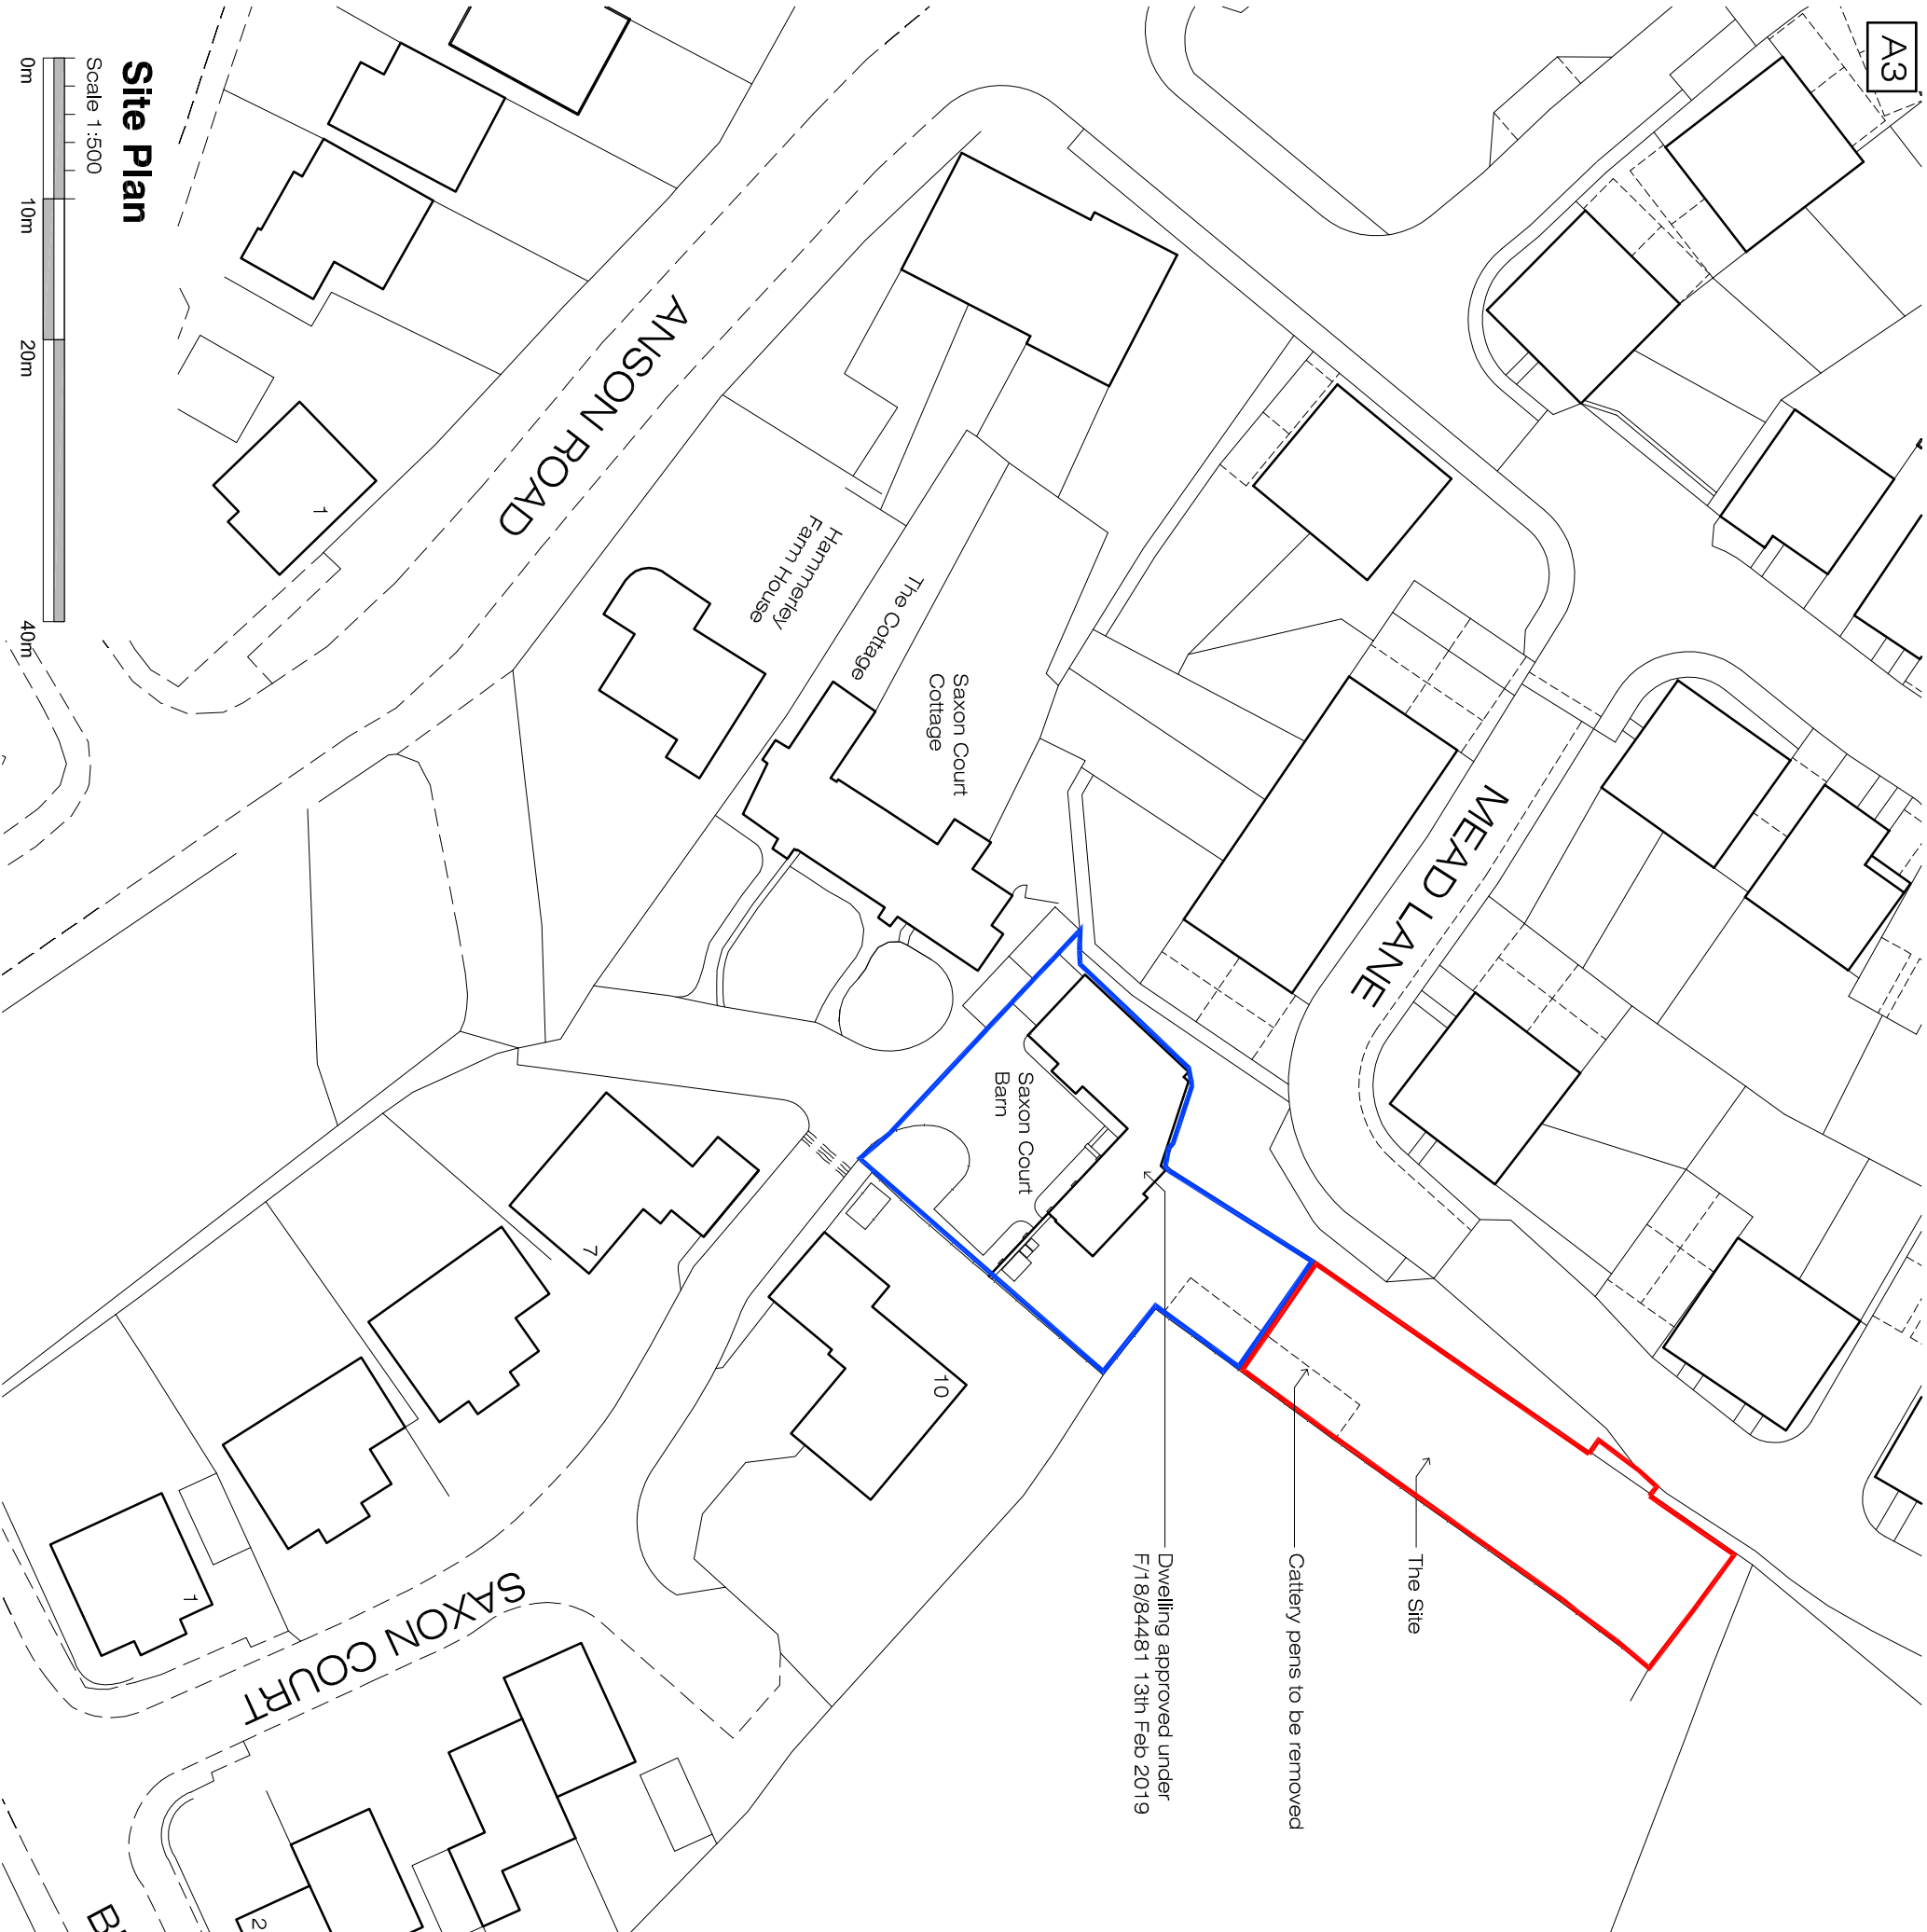


Site Plan

Scale 1:500





Land adjacent to Saxon Court Barn, Horton Heath, Hampshire, SO50 7DJ

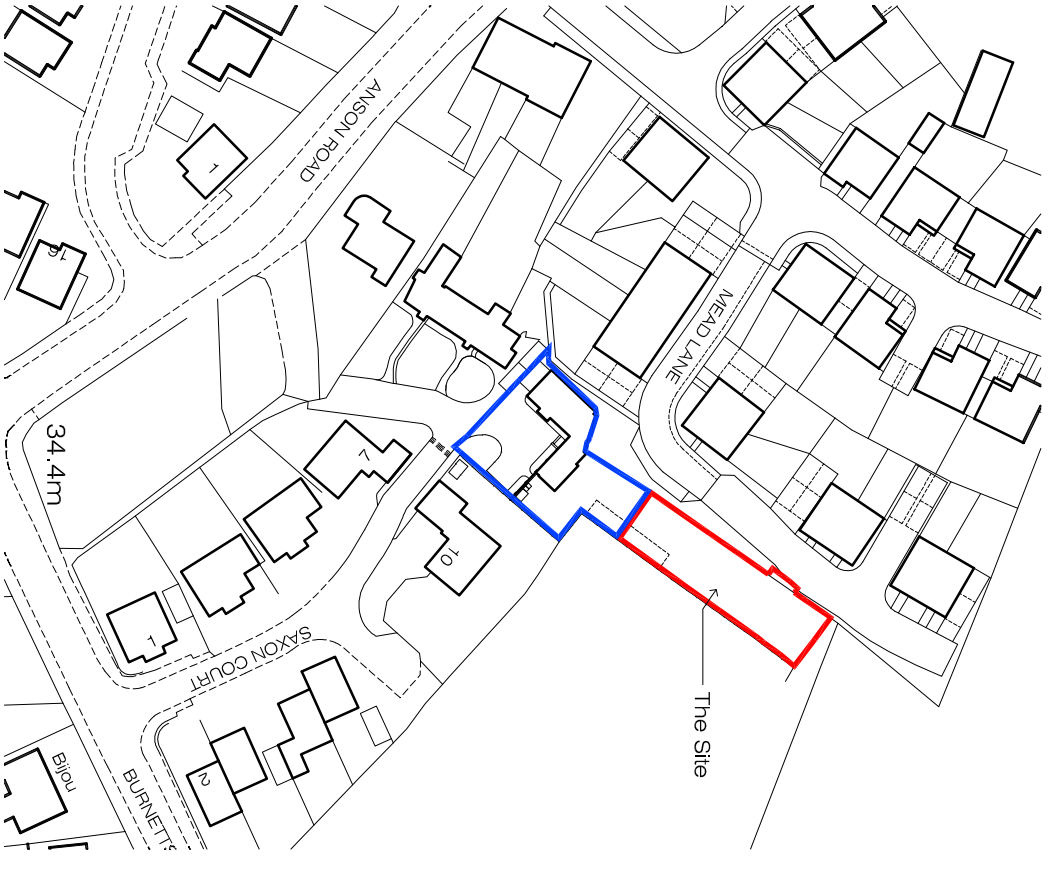

Location Plan

Ordnance Survey (c) Crown Copyright 2022. All rights reserved. Licence number 100022432

Scale 1:1250

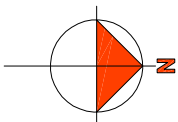 

Client: Mr T Grainger	
Project: Saxon Court Cottage	
Drawing: Site & Location Plan	
ET ETCHINGHAM MORRIS ARCHITECTURE LTD www.etchingham-morris.co.uk	
The Studio Rear of 43 / 45 High Street Ringwood Hampshire BH24 1AD T: 01425 483155 F: 01425 483156 E: frontdesk@etchingham-morris.co.uk	
Date: Jan 2023	Dwg No: ST508-32
Scale: as shown	