



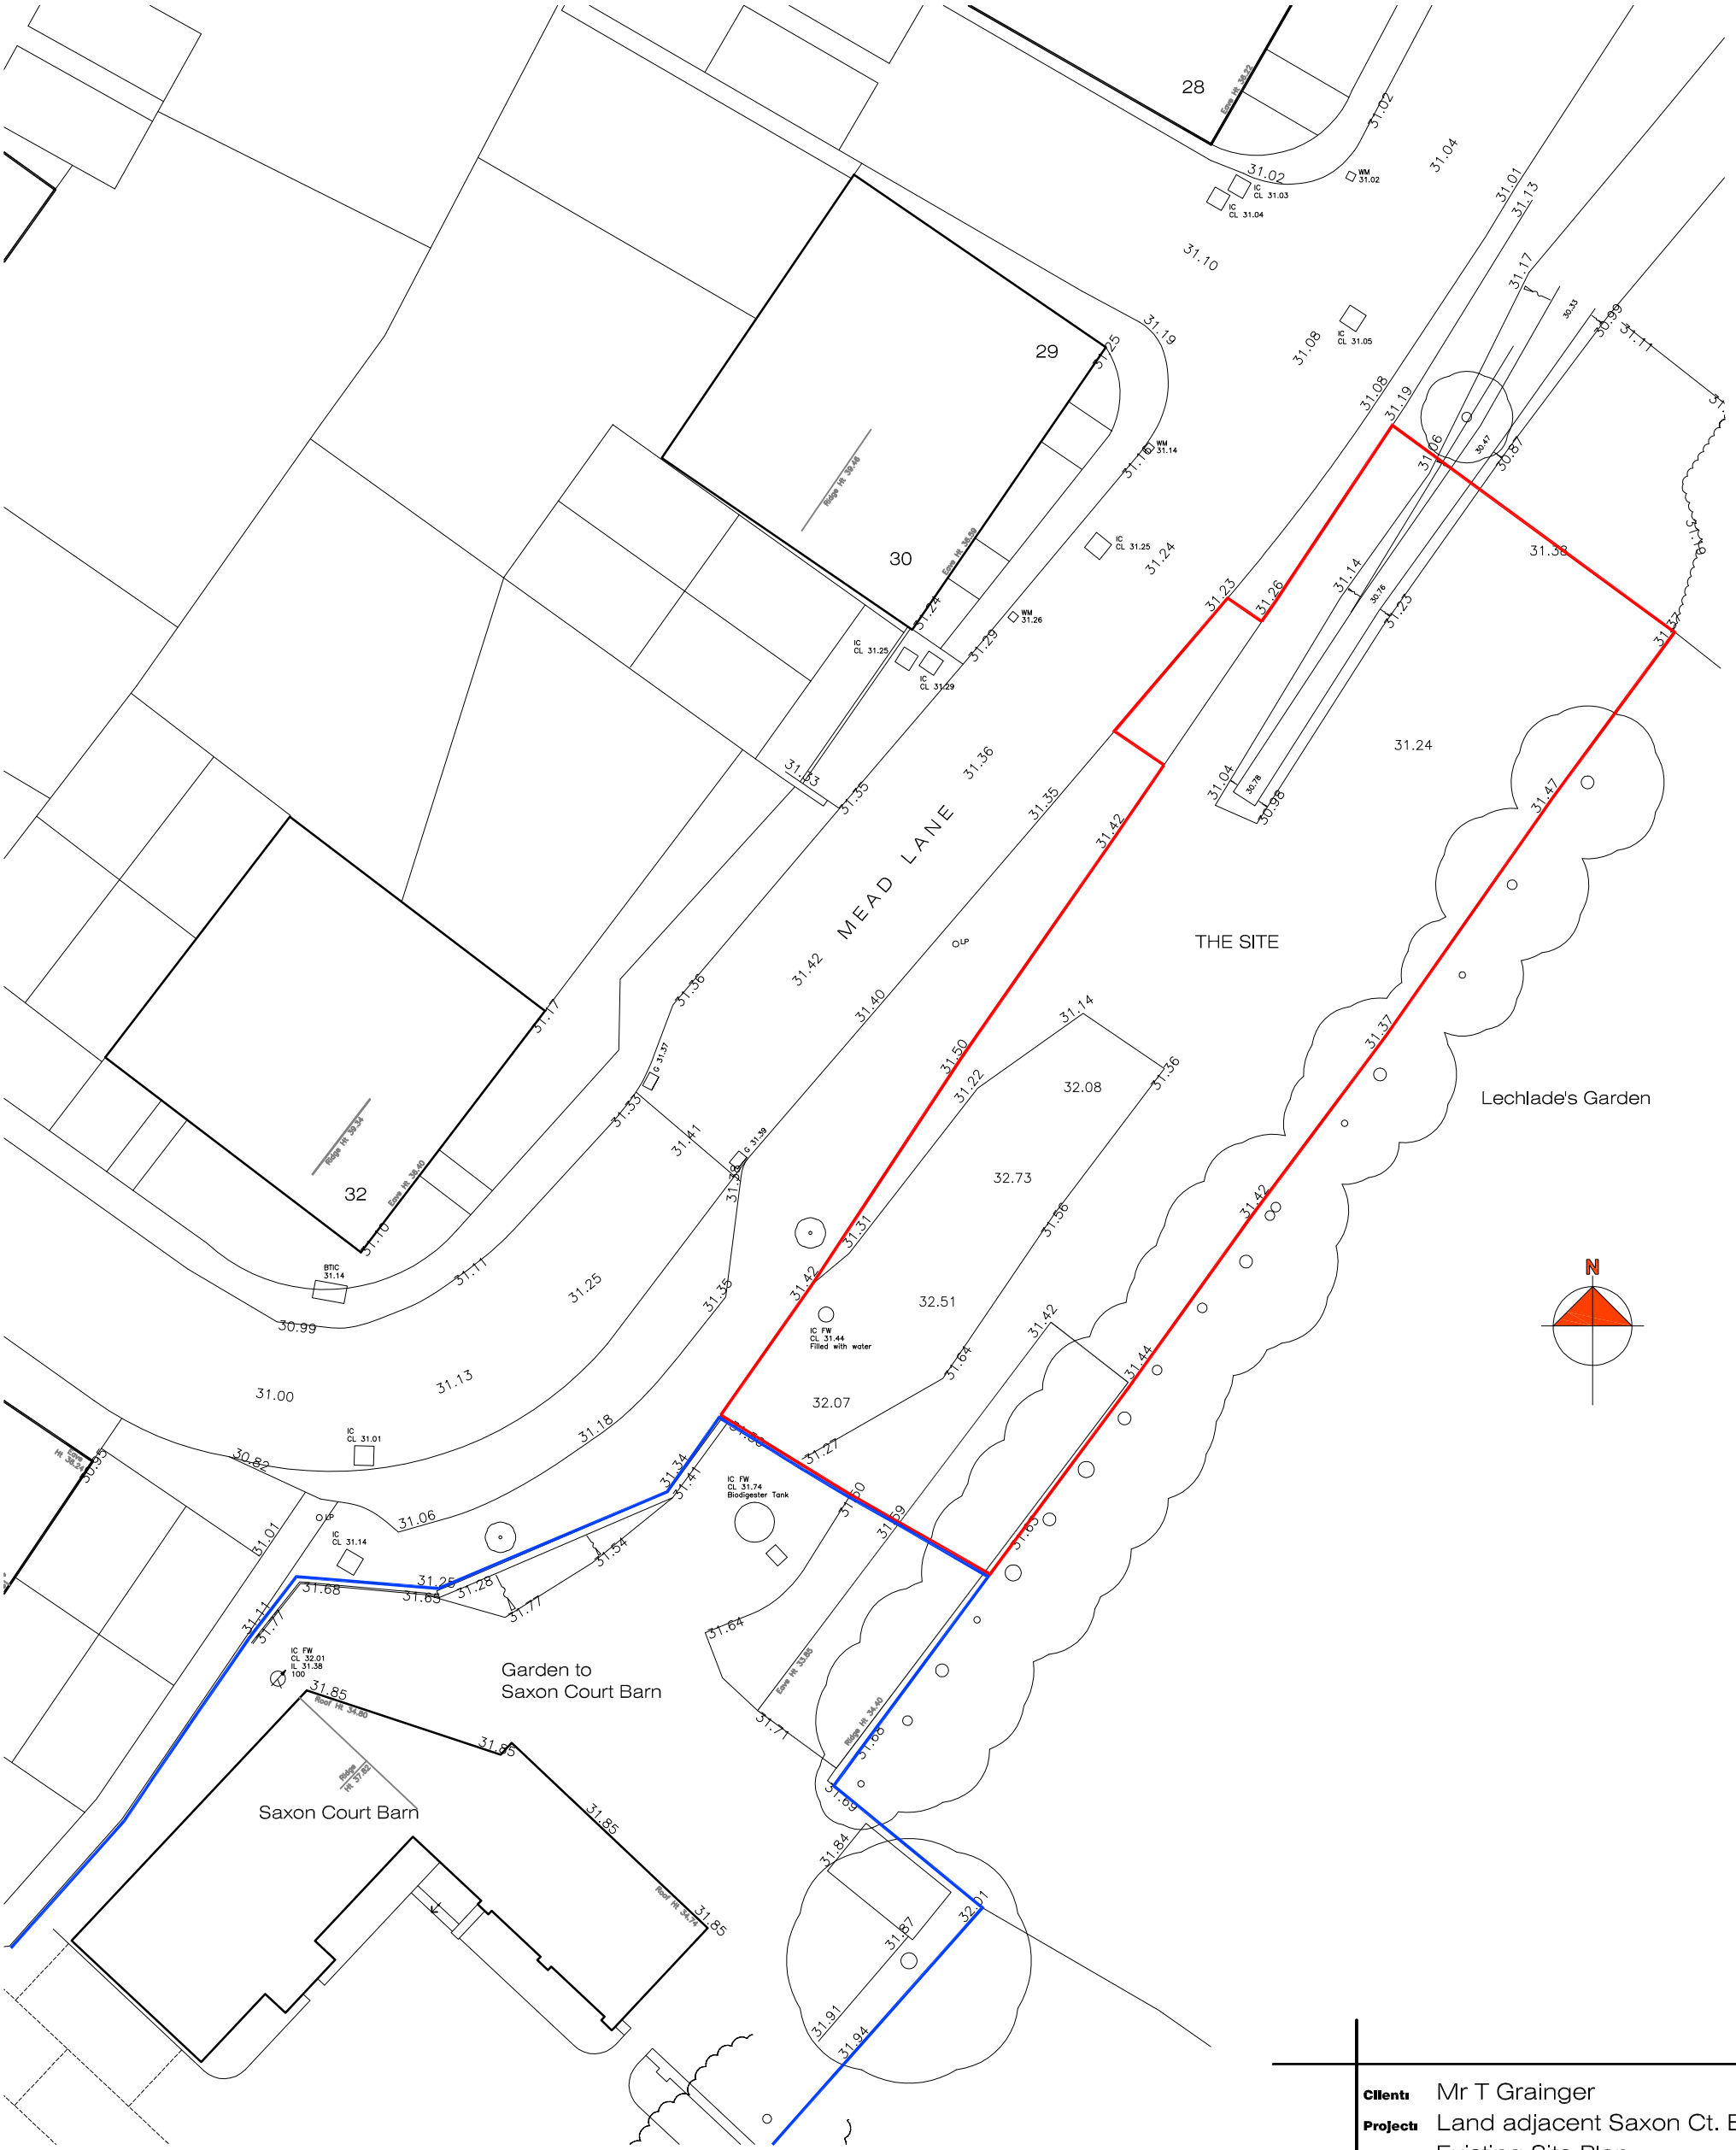

Existing Site Plan

Scale 1:200

 

New Dwelling - Land adjacent to Saxon Court Barn,
Burnetts Lane, Horton Heath, Hampshire

Client Mr T Grainger	
Project Land adjacent Saxon Ct. Barn	
Drawing: Existing Site Plan	
	ETCHINGHAM MORRIS ARCHITECTURE LTD www.etchingham-morris.co.uk
	The Studio Rear of 43 / 45 High Street Ringwood Hampshire BH24 1AD T: 01425 483155 F: 01425 483156 E: frontdesk@etchingham-morris.co.uk
Date: Nov 2022	Dwg No: ST508-30
Scale: 1:200 @ A3	