



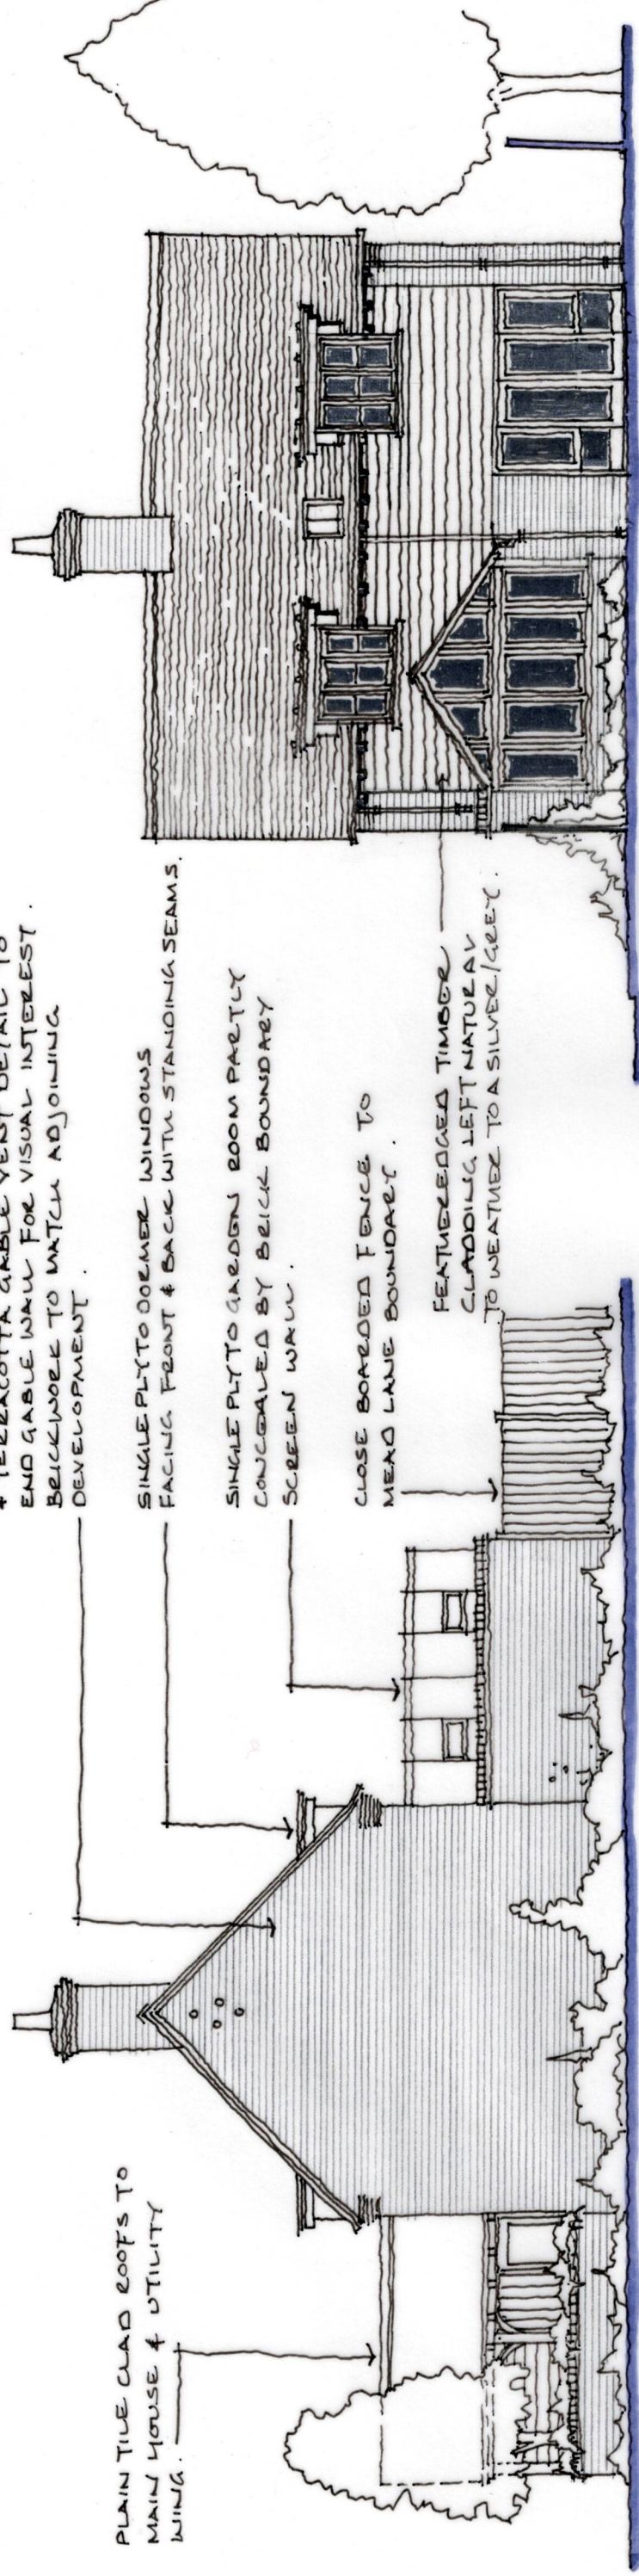


ELEVATION TO MEAD LANE.

ELEVATION TO GARDEN (S.W.)

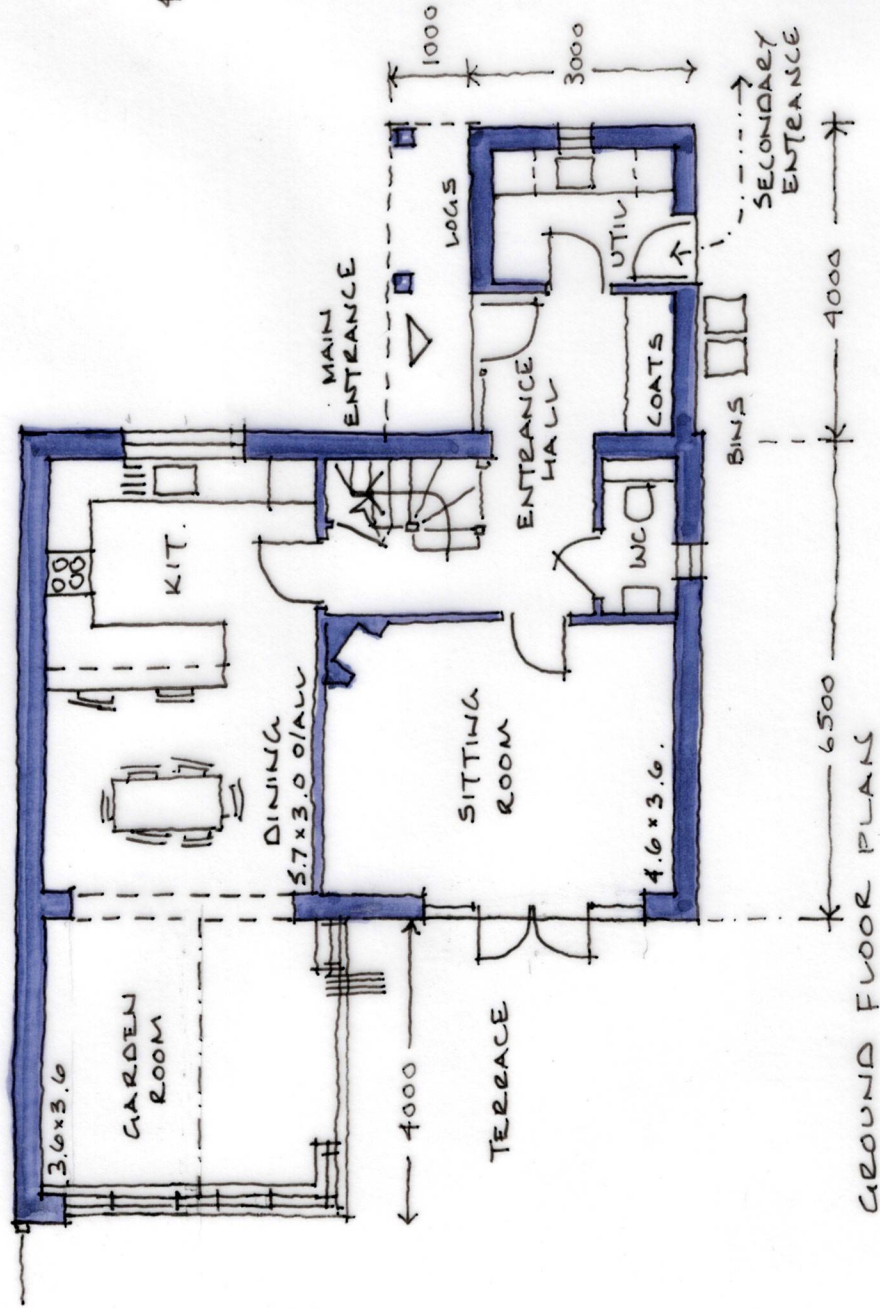

GROUND FLOOR PLAN

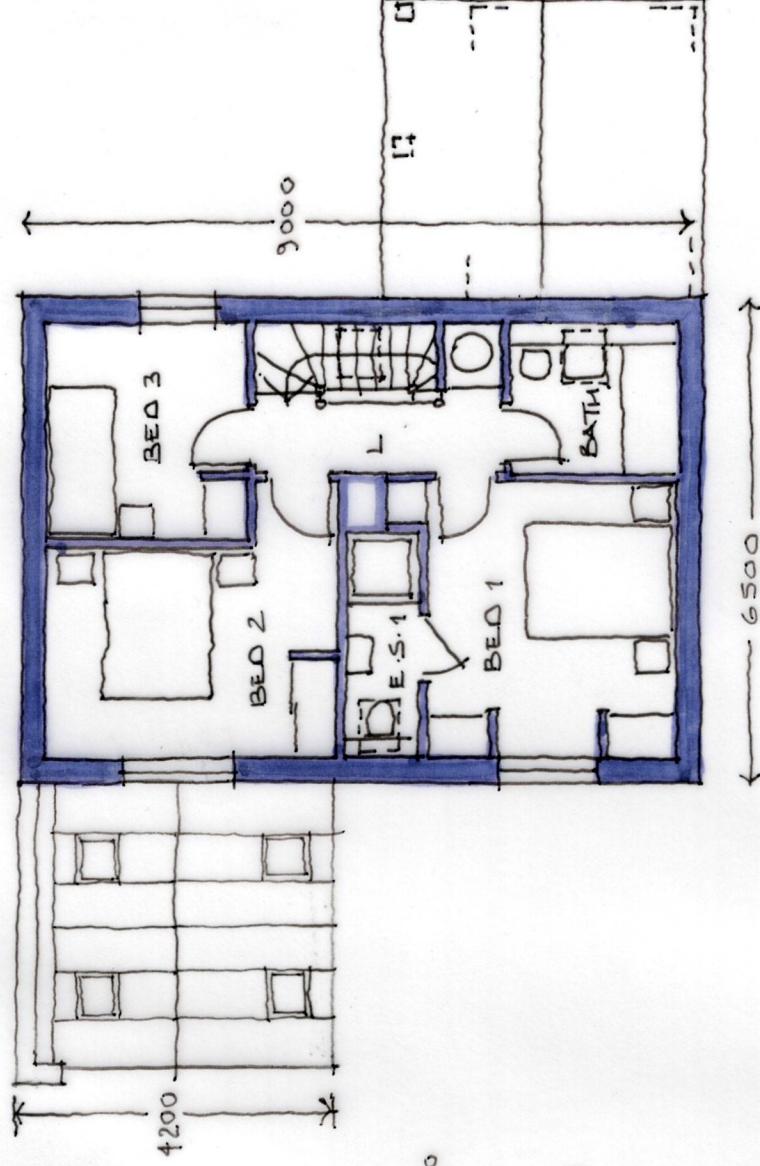

FIRST FLOOR PLAN

Sketch Scheme

Client: Mr T Grainger
Project: Saxon Court Lodge
Drawing: Floor Plans & Elevations

ETCHINGHAM MORRIS
ARCHITECTURE LTD
www.etchingham-morris.co.uk

The Studio
Rear of 43 / 45 High Street
Ringwood
Hampshire BH24 1AD
T: 01425 483155 F: 01425 483156
E: frontdesk@etchingham-morris.co.uk

Date: May 2022
Scale: 1:100 @ A3

Dwg No: ST508-41A

Scale 1:100



Proposed New Dwelling - Mead Lane, Horton Heath