




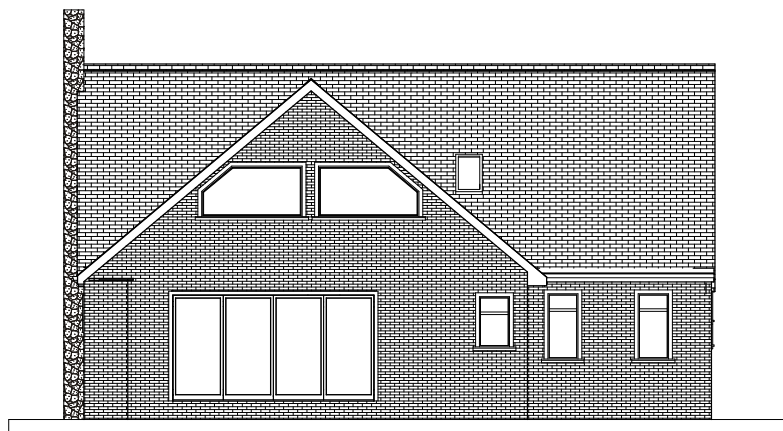


PROPOSED REAR ELEVATION
(NORTH FACING)

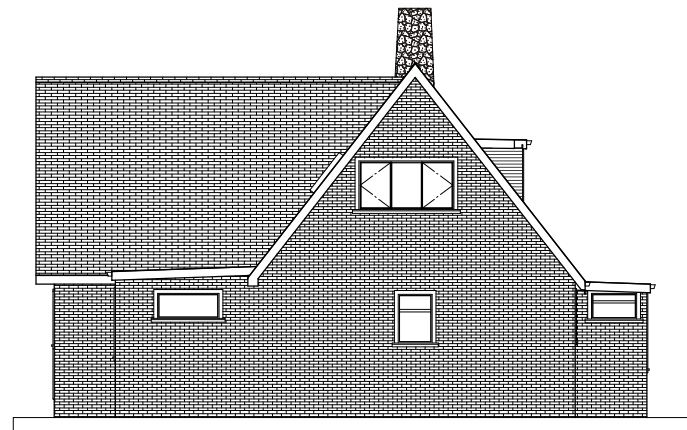

PROPOSED SIDE ELEVATION
(WEST FACING)

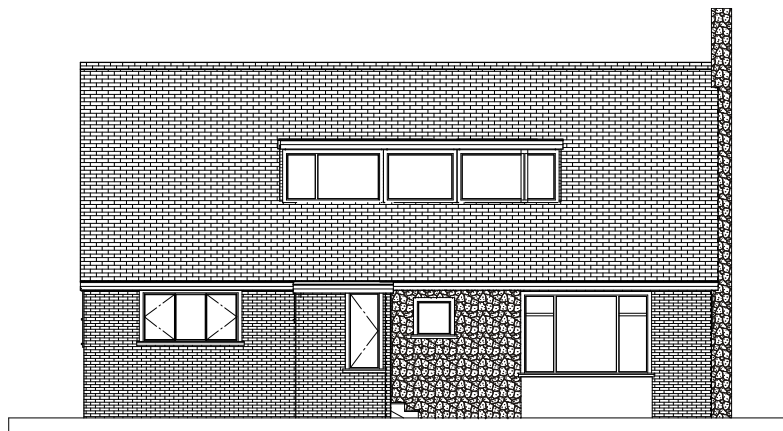


PROPOSED FRONT ELEVATION
(SOUTH FACING)

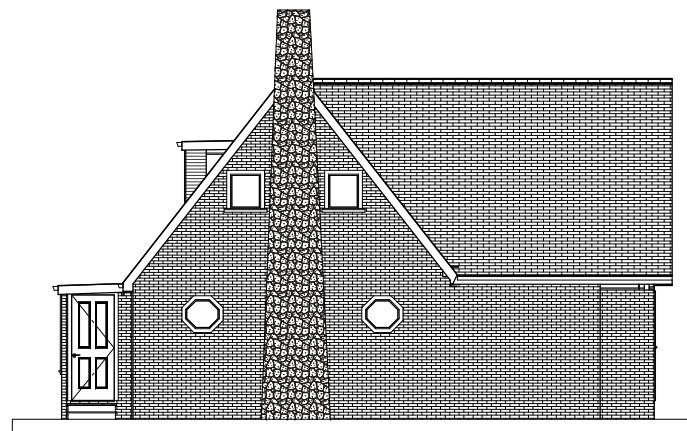

PROPOSED SIDE ELEVATION
(EAST FACING)

NOTES:

- 1) ALL DRAWINGS SUPPLIED BY DWG PLANS ARE TO BE USED FOR PLANNING PERMISSION PURPOSES ONLY AND NOT TO BE USED FOR BUILDING REGULATION PURPOSES.
 - 2) THE CONTRACTOR, SUB-CONTRACTOR OR SUPPLIER IS TO CHECK ALL RELEVANT DIMENSIONS, LEVELS, EXISTING STRUCTURE AND MATERIALS PRIOR TO COMMENCING THE WORKS.
- © THIS DRAWING IS COPYRIGHT AND MAY NOT BE COPIED, TRACED, ALTERED OR REPRODUCED WITHOUT WRITTEN PERMISSION FROM DWG PLANS.

 

DRAWN	NAME	DATE
PRB		28/03/2023
UNLESS OTHERWISE SPECIFIED DIMENSIONS ARE IN MILLIMETERS		

DWG PLANS
35 Cranmer Drive, Nursling, Southampton, SO16 0TD
Mobile: 07851229345, Email: info@dwgplans.co.uk

TITLE	SIZE	DWG NO	REV
Proposed elevations 4 Heathfield Road, Chandlers Ford	A3	DWG PLANS 02014	D
CLIENT: Mr & Mrs Ragheb and Brovina			
SCALE: 1:100 @ A3			SHEET 1 of 1