

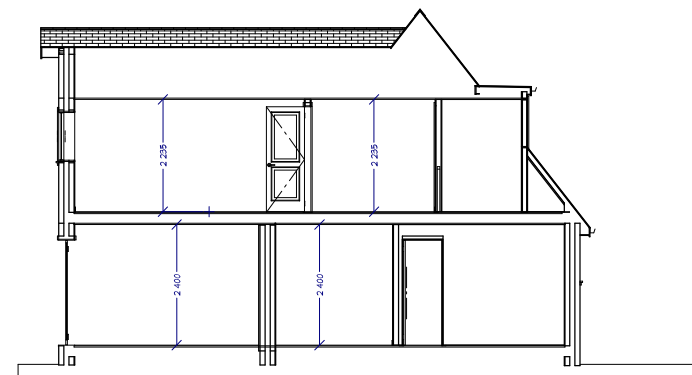
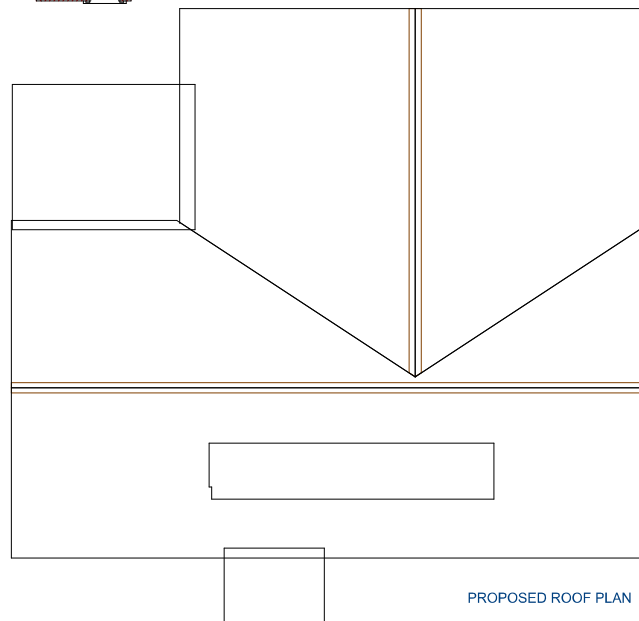


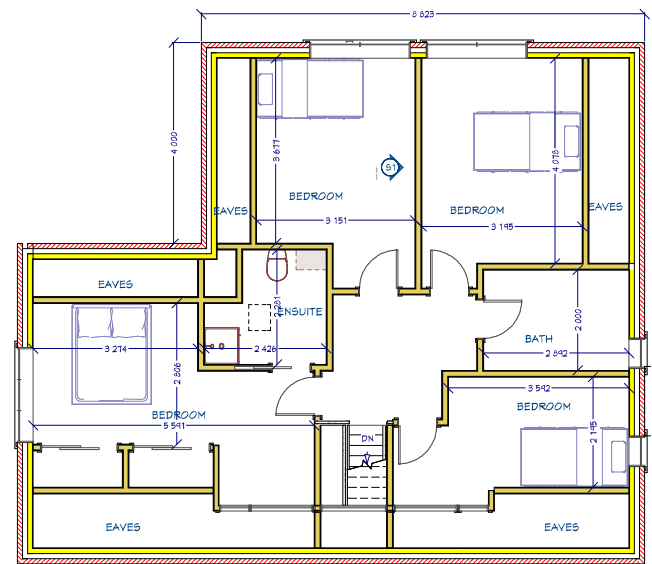

NOTES:

1) ALL DRAWINGS SUPPLIED BY DWG PLANS ARE TO BE
USED FOR PLANNING PERMISSION PURPOSES ONLY AND
NOT TO BE USED FOR BUILDING REGULATION PURPOSES,
2) THE CONTRACTOR, SUB-CONTRACTOR OR SUPPLIER IS TO
CHECK ALL RELEVANT DIMENSIONS, LEVELS, EXISTING STRUCTURE
AND MATERIALS PRIOR TO COMMENCING THE WORKS,
© THIS DRAWING IS COPYRIGHT AND MAY NOT BE COPIED, TRACED,
ALTERED OR REPRODUCED WITHOUT WRITTEN PERMISSION FROM
DWG PLANS.

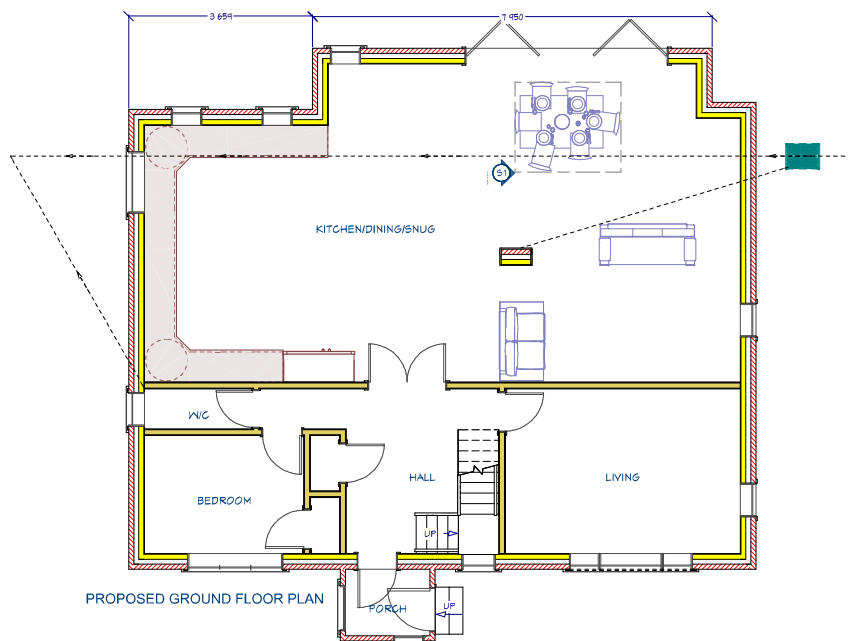

	NAME	DATE
DRAWN	PRB	28/03/2023

UNLESS OTHERWISE SPECIFIED
DIMENSIONS ARE IN MILLIMETERS

DWG PLANS			
35 Cranmer Drive, Nursling, Southampton, SO16 0TD			
Mobile: 07851229345, Email: info@dwgplans.co.uk			
TITLE			
Proposed floor and roof plan			
4 Heathfield Road, Chandlers Ford			
SIZE A3	DWG NO DWG PLANS 02013		REV D
CLIENT: Mr & Mrs Ragheb and Brovina			
SCALE: 1:100 @ A3		SHEET 1 of 1	