
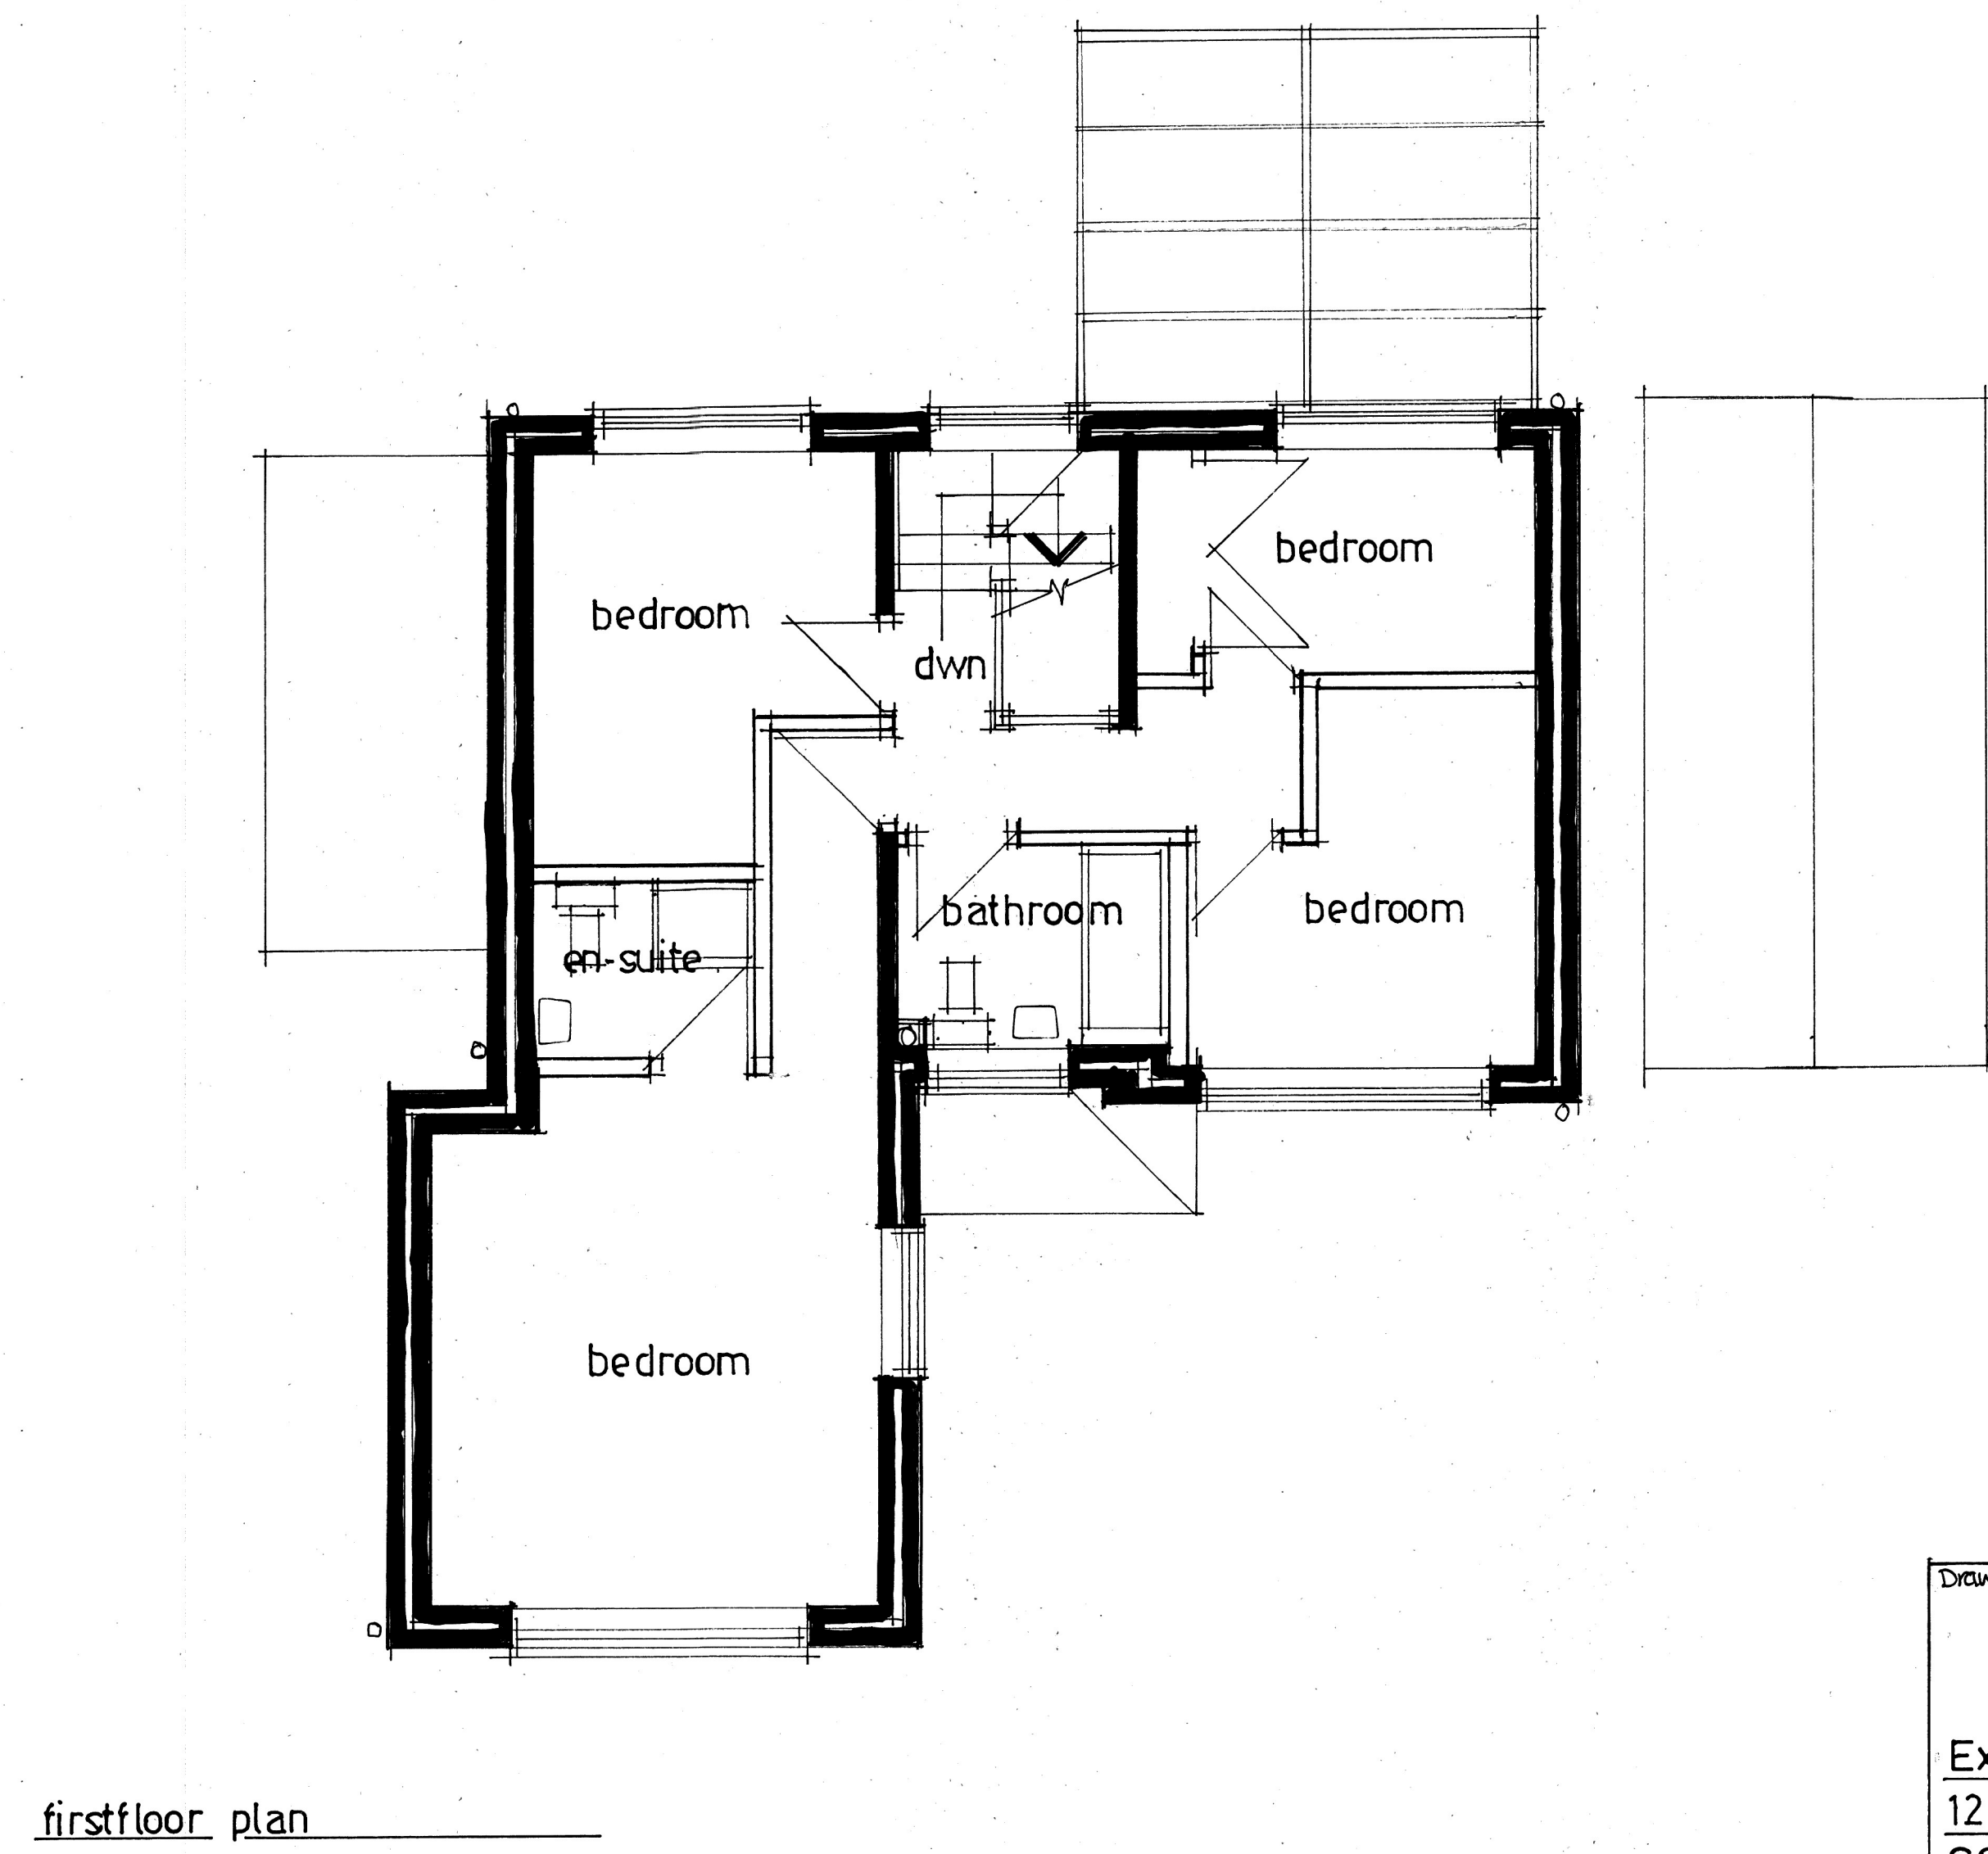
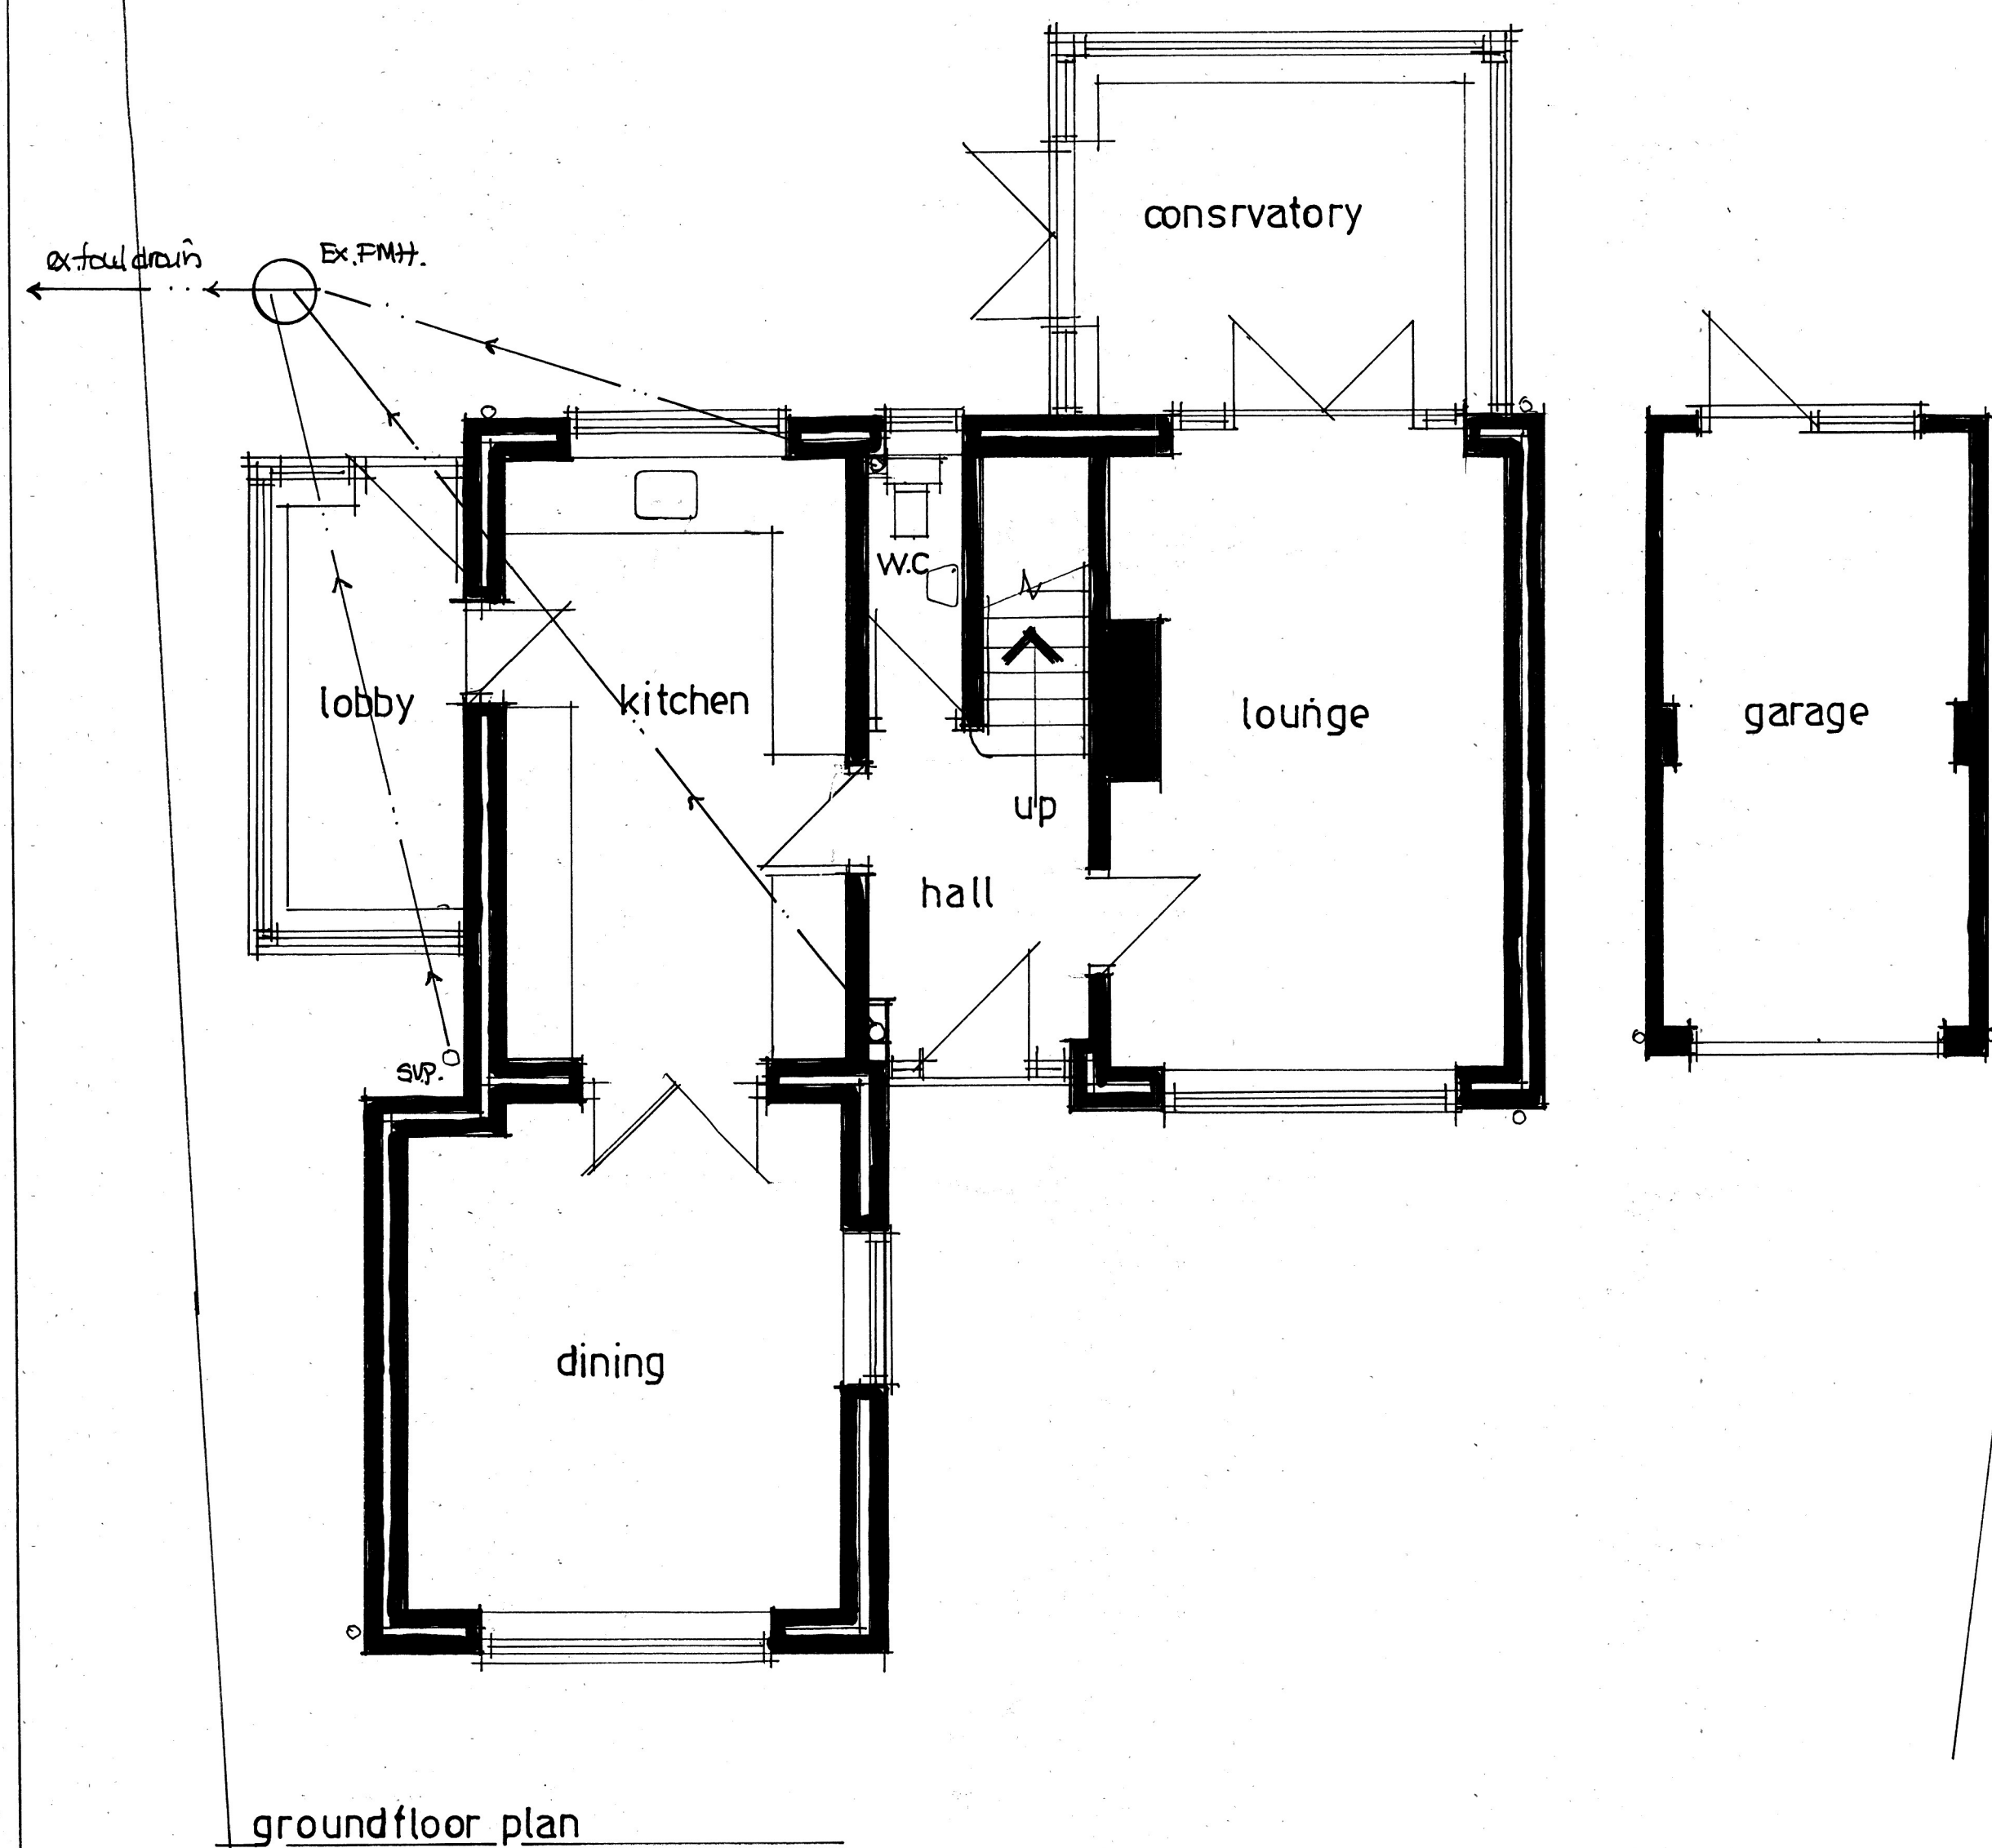


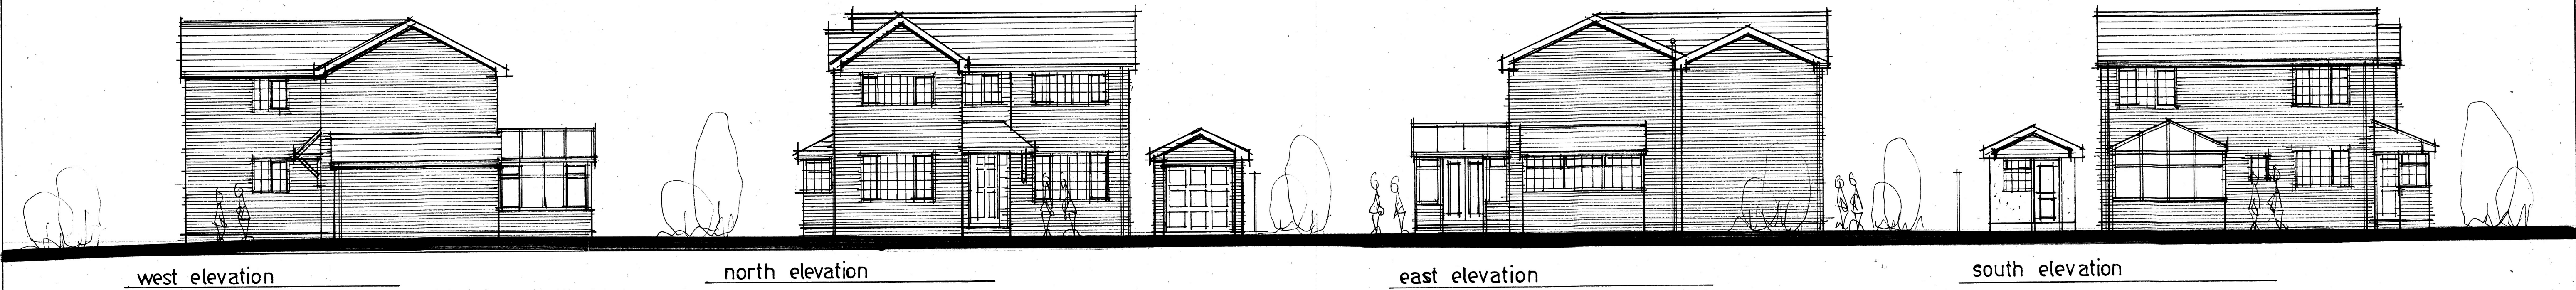

Drawing title		
Existing floor plans and elevations, 12 Catherine Close, West End, Hants, SO30 3GS,		
Scale		
1:50 1:100 @ A1.		
Date	Drawn by	
April 23	David Windsor	
Drawing no.	Rev.	
CC2-01		