




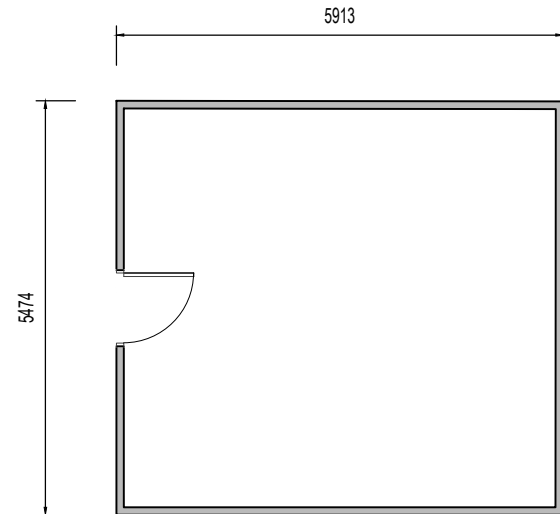


Ground Floor Plan

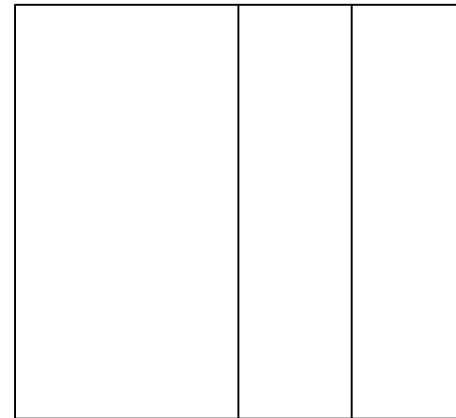


Roof Plan

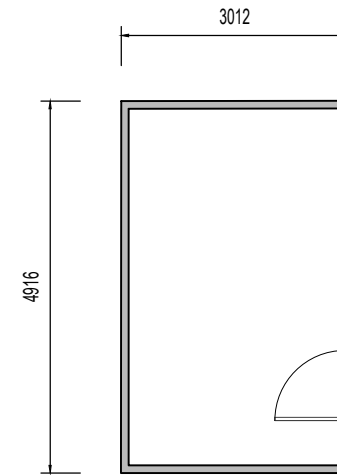


Ground Floor Plan

 


Roof Plan

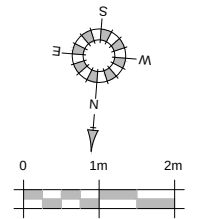


Note !
All information is based on
OS import only - all subject
to level confirmation on site

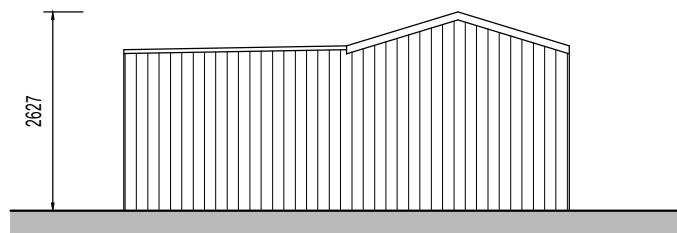


Front Elevation

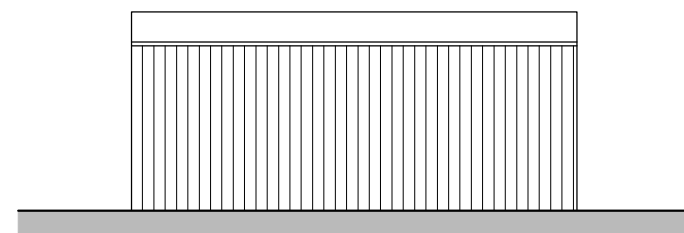


Side Elevation

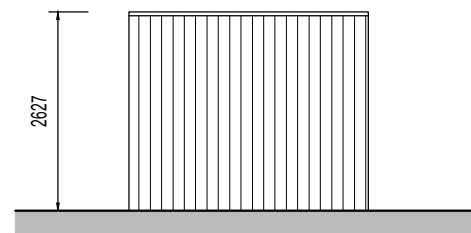


Front Elevation

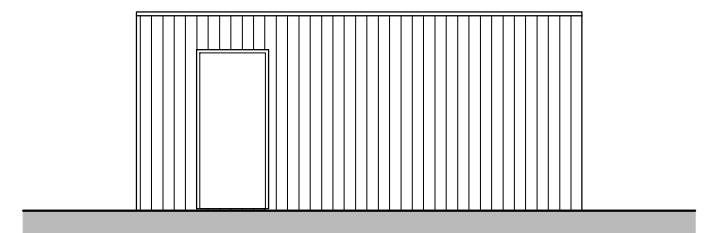


Side Elevation

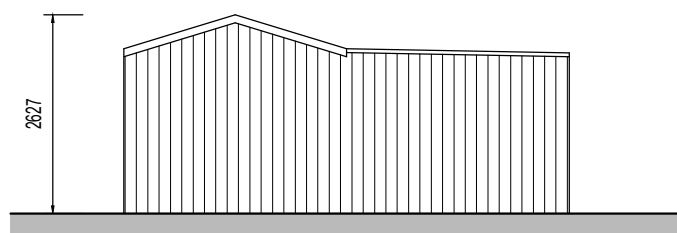


Rear Elevation

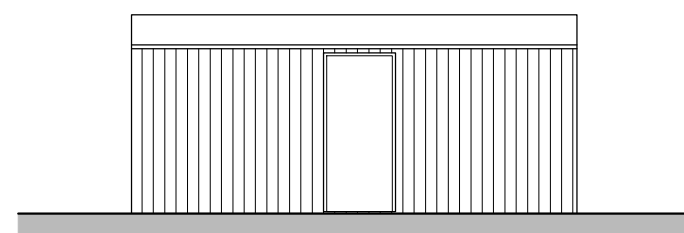

Side Elevation

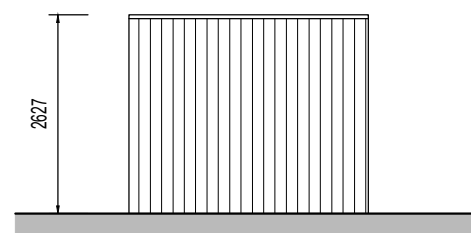

Rear Elevation

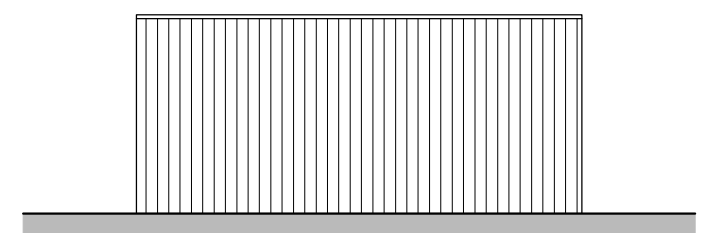

Side Elevation

REV.	DATE	REVISIONS:	BY	STATUS:	CLIENT: Doswell Projects		PROJECT: Nightingale Avenue Eastleigh SO50 9JA		 architecture planning masterplanning Broadmede House, Farnham Business Park, Weydon Lane, Farnham, Surrey GU9 8QT. info@osparchitecture.com www.osparchitecture.com Tel: 01252 267878 © Trade Services Limited. Company Registration No. 2078003		
Planning © COPYRIGHT EXISTS ON THE DESIGNS AND INFORMATION SHOWN ON THIS DRAWING This drawing may be scaled or cross referenced to the scale bar for planning application purposes only. Do not scale for any other purpose, use figured dimensions only. Subject to site survey and all necessary consents. All dimensions to be checked by user and any discrepancies, errors or omissions to be reported to the Architect before work commences. This drawing is to be read in conjunction with all other relevant materials. OS Licence No. 100007327					SCALE: 1:100 (A3 ORIGINAL)		DRAWING: Existing Plans and Elevations Outbuildings				
					DRAWN: ajg		22206			S110	
					DATE: 23/03/23					—	