


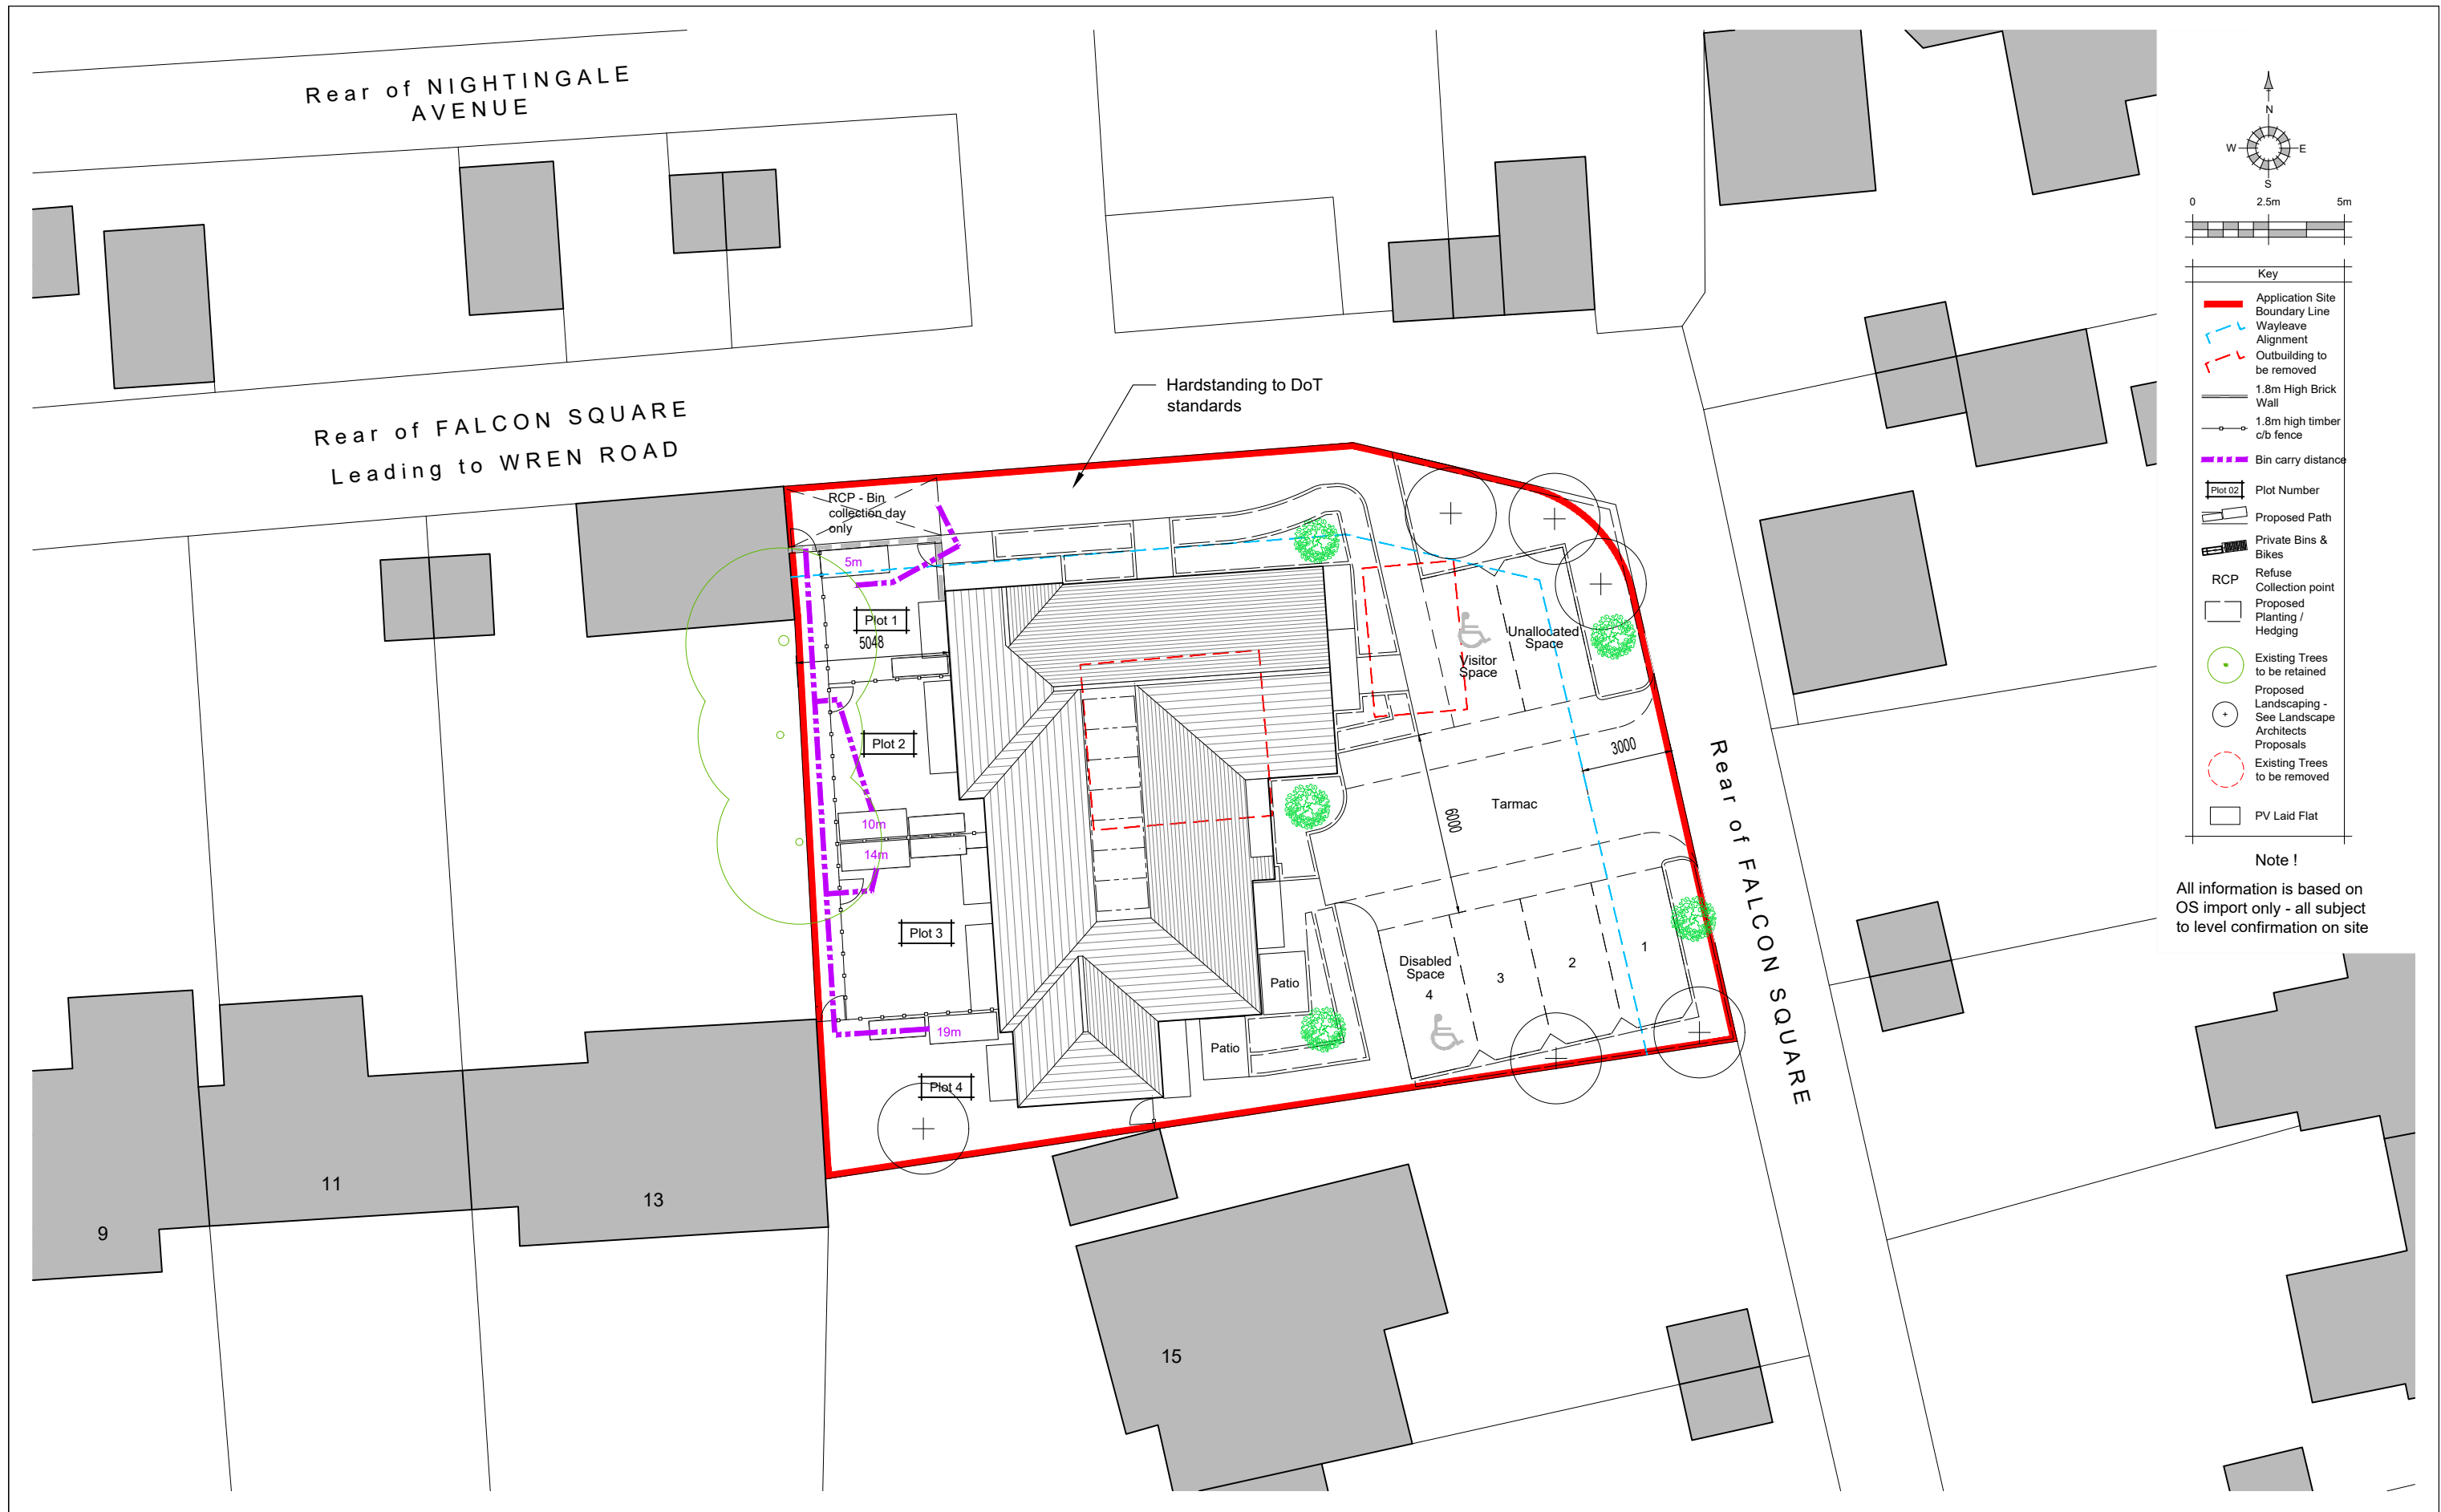

REV.	DATE	REVISIONS:	BY	STATUS:	CLIENT:	PROJECT:	architecture planning masterplanning		
					Doswell Projects	Nightingale Avenue Eastleigh SO50 9JA			
					SCALE: 1:200 (A3 ORIGINAL)	DRAWING: Proposed Site Plan Roof Layout			
					DRAWN: ajg	22206	P102	-	
					DATE: 23/03/23				
© COPYRIGHT EXISTS ON THE DESIGNS AND INFORMATION SHOWN ON THIS DRAWING					This drawing may be scaled or cross referenced to the scale bar for planning application purposes only. Do not scale for any other purpose, use figured dimensions only. Subject to site survey and all necessary consents. All dimensions to be checked by user and any discrepancies, errors or omissions to be reported to the Architect before work commences. This drawing is to be read in conjunction with all other relevant materials. OS Licence No. 100007327				