




01 EXISTING FRONT ELEVATION 1:100 @ A1

02 EXISTING SIDE ELEVATION 1:100 @ A1

03 EXISTING SIDE ELEVATION 1:100 @ A1

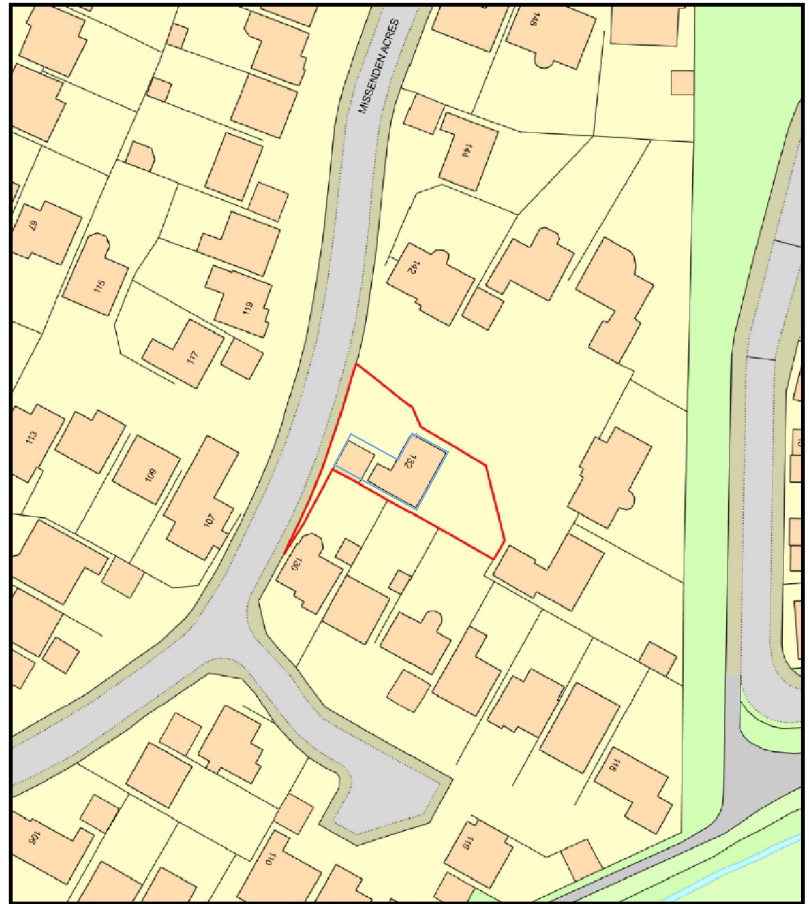


LOCATION PLAN
Scale
1:1250 @ A1



04 PROPOSED FRONT ELEVATION 1:100 @ A1




05 PROPOSED SIDE ELEVATION 1:100 @ A1

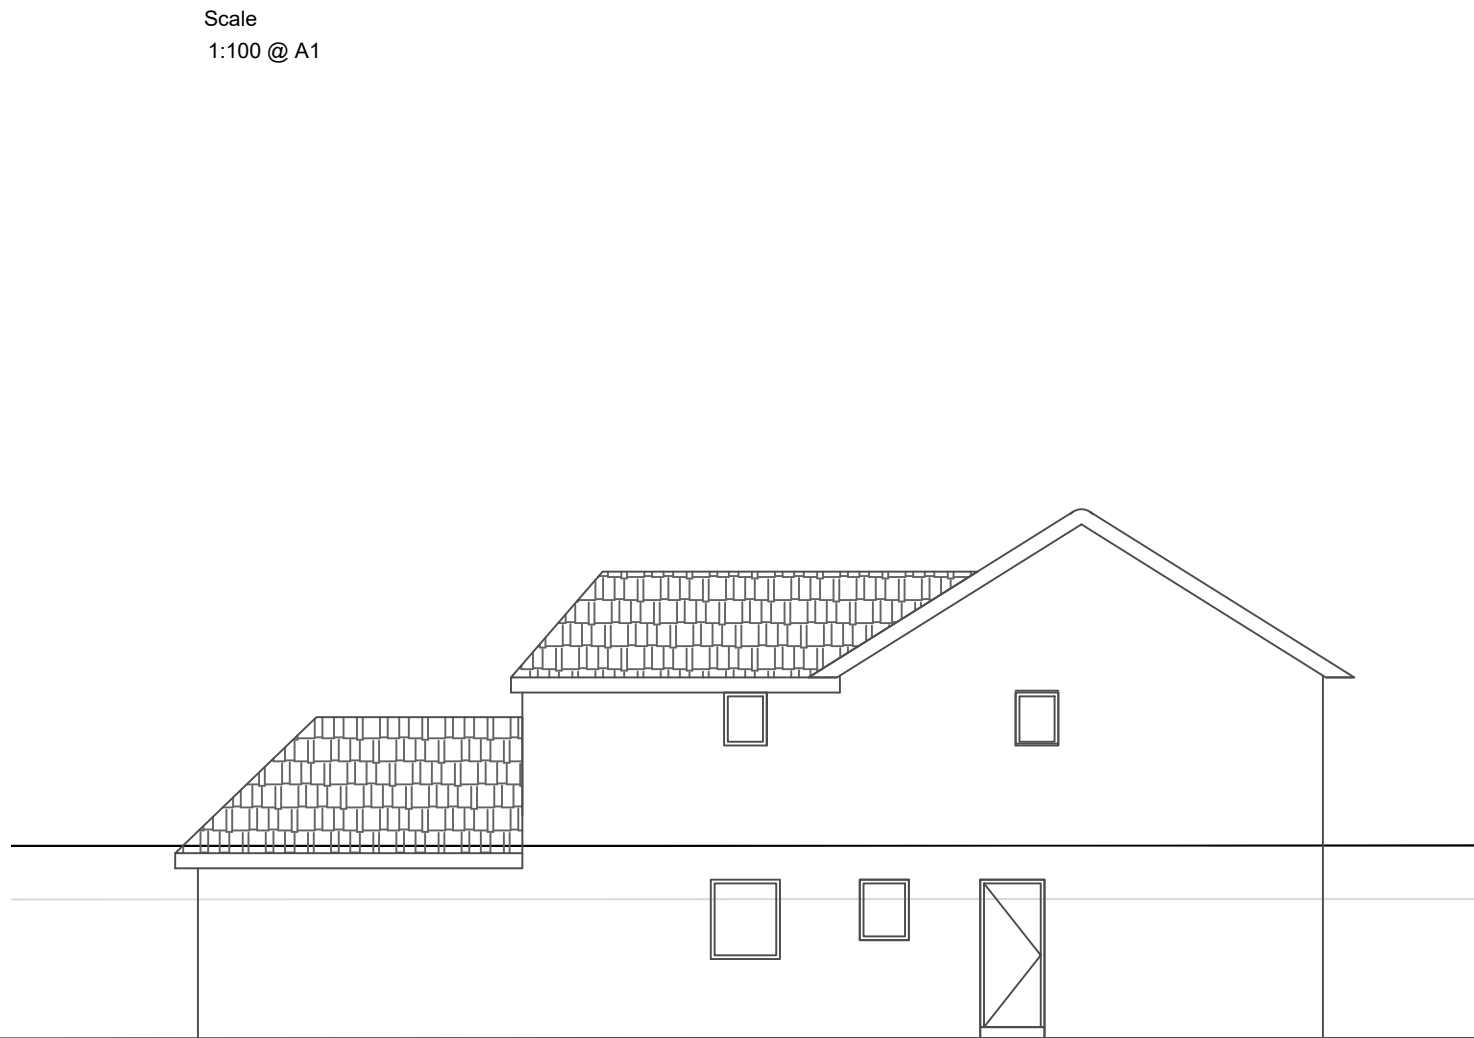


06 PROPOSED SIDE ELEVATION 1:100 @ A1




BLOCK PLAN
Scale
1:200 @ A1

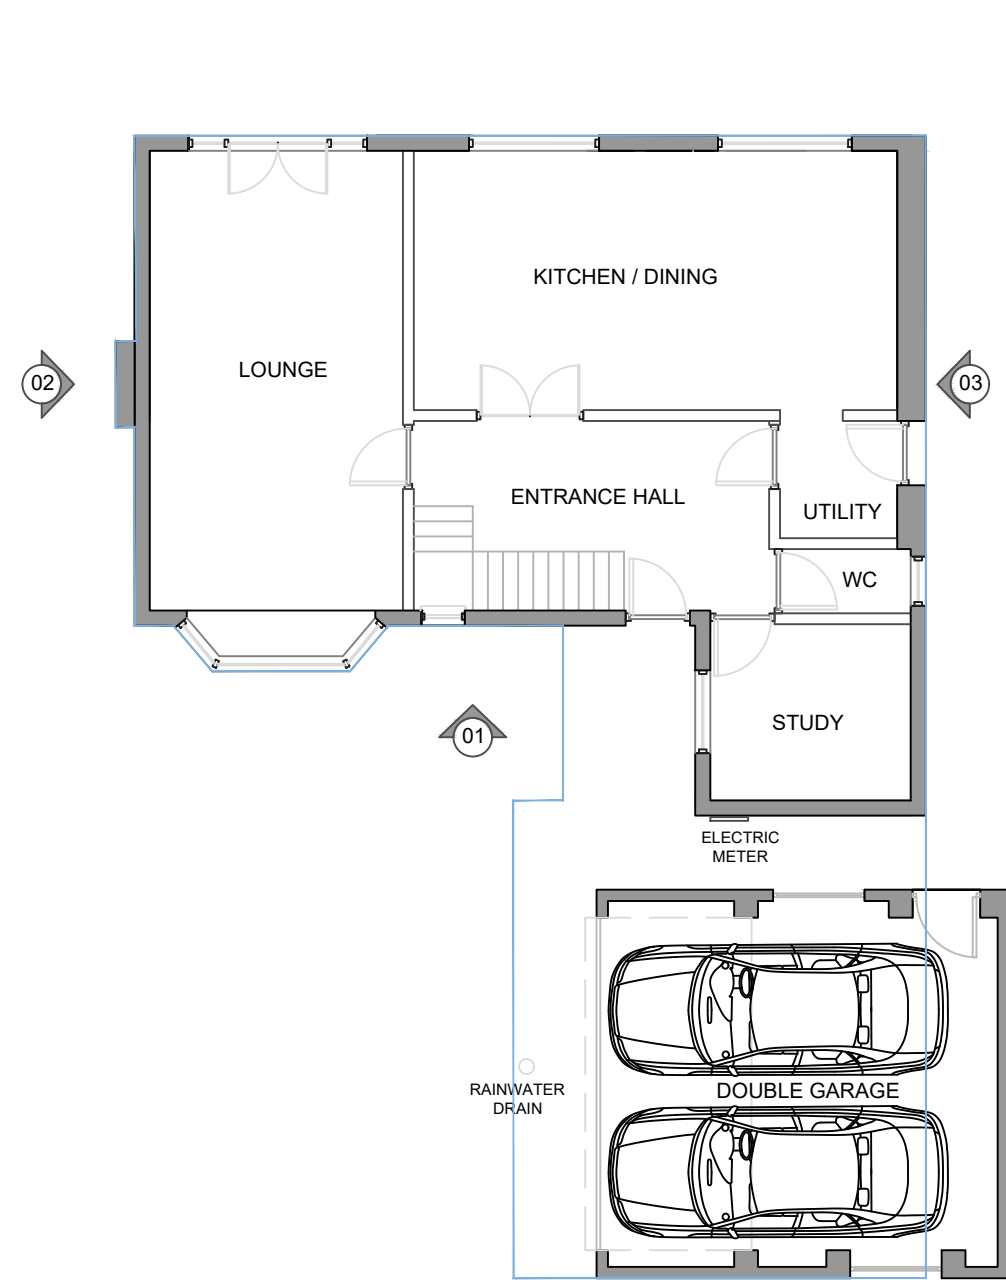


EXISTING GROUND FLOOR PLAN 1:100 @ A1

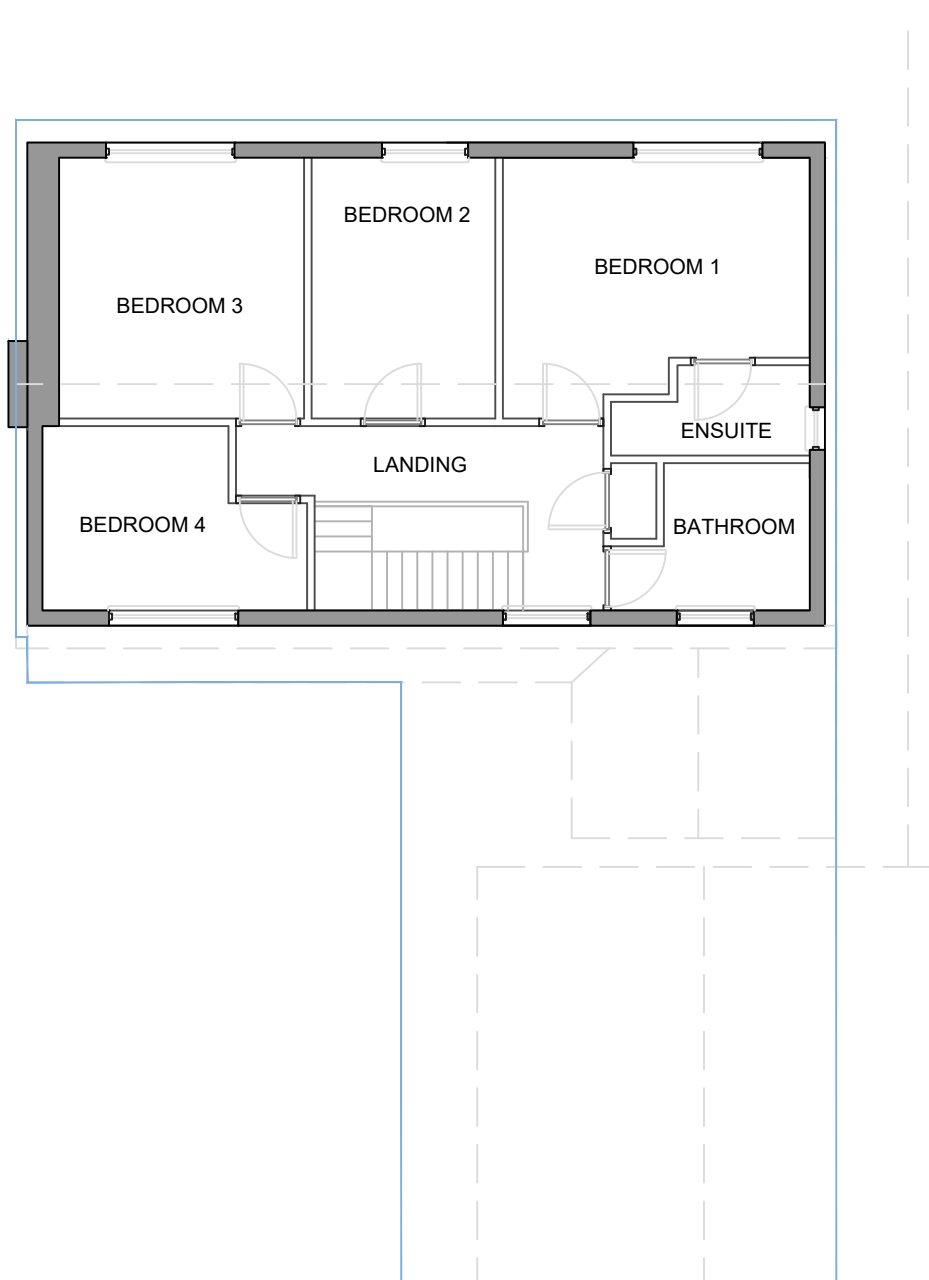

EXISTING FIRST FLOOR PLAN 1:100 @ A1

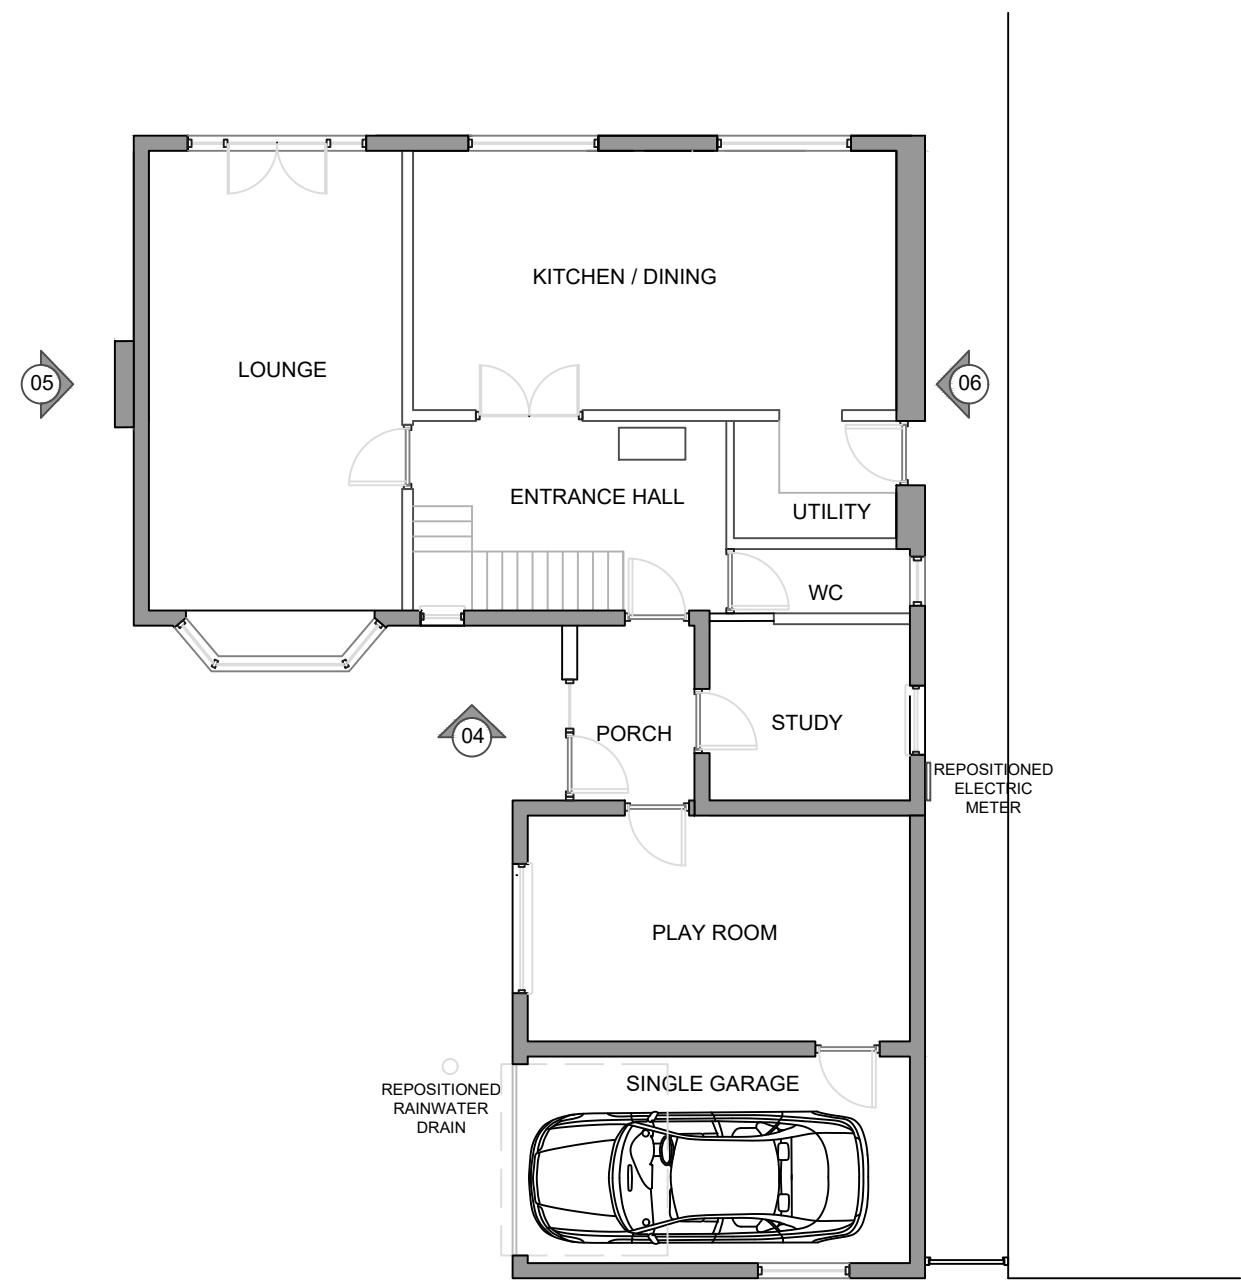

PROPOSED GROUND FLOOR PLAN 1:100 @ A1

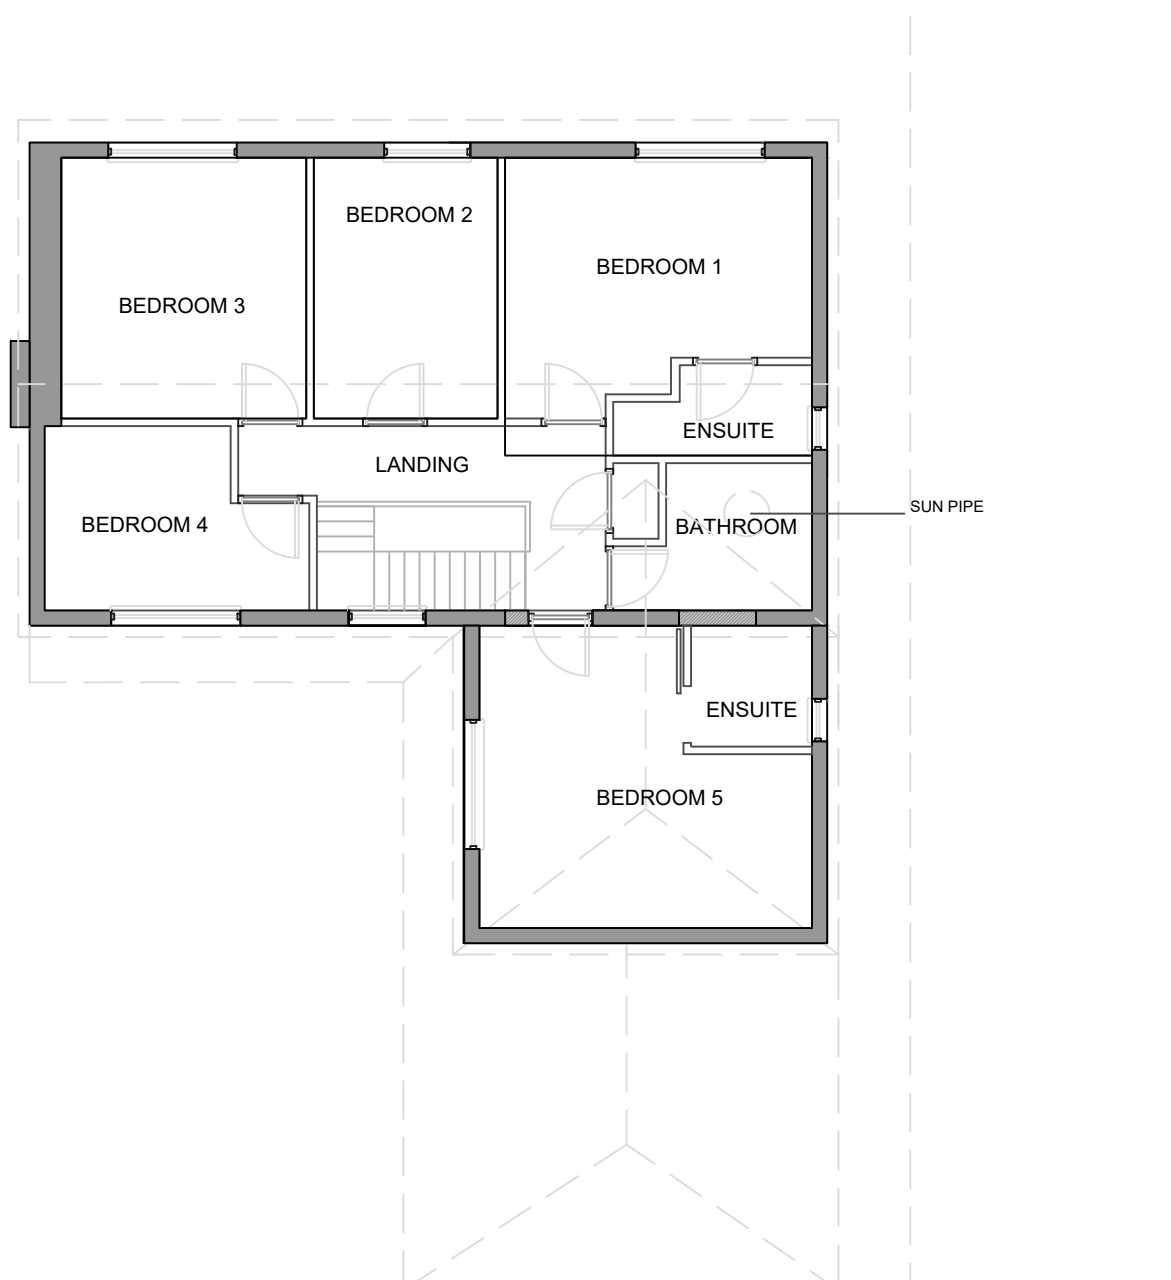

PROPOSED FIRST FLOOR PLAN 1:100 @ A1

C	Reduced 1st floor extension to minimise any potential massing	LU	22/03/2023
B	Line of proposed highlighted on existing plans & elevations for ease of reference. Location & Block plans added.	LU	22/03/2023
A	Created	LU	17/03/2023
Mark	Description	Drawn	Date
Client's name MR & MRS P.D. UPSON			
Job title 132 MISSENDEN ACRES, HEDGE END, SOUTHAMPTON, SO30 2AQ			
Drawing title EXISTING AND PROPOSED PLANS & ELEVATIONS			
Scale 1:100 @ A1			
Drawn	LU	Date	04/05/2023
Job No	132 MISSENDEN	Drawing No	SK-01
Status	Issued for Information		
Rev	C		