



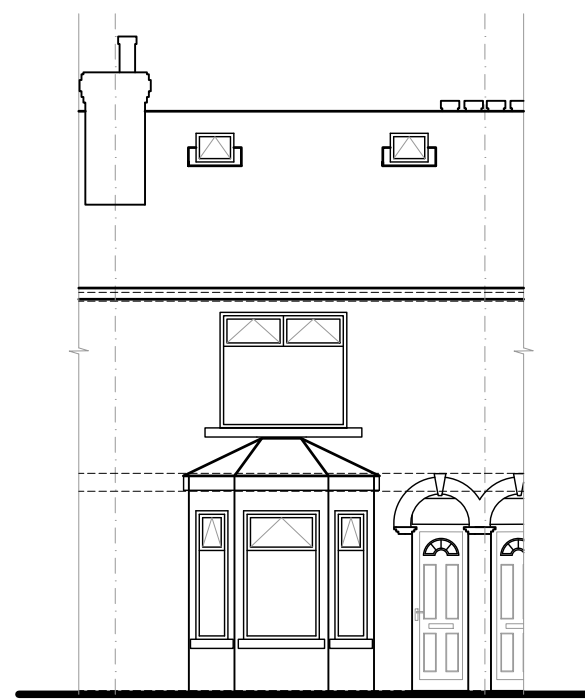


Existing Front Elevation

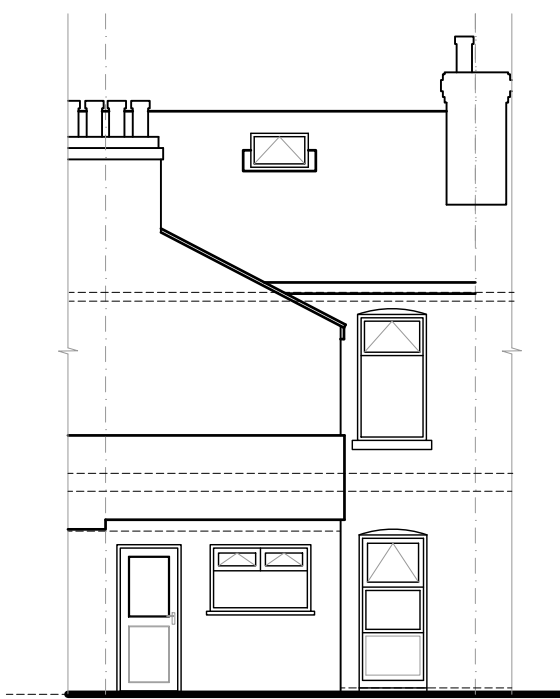

Existing Rear Elevation



Existing Side Elevation

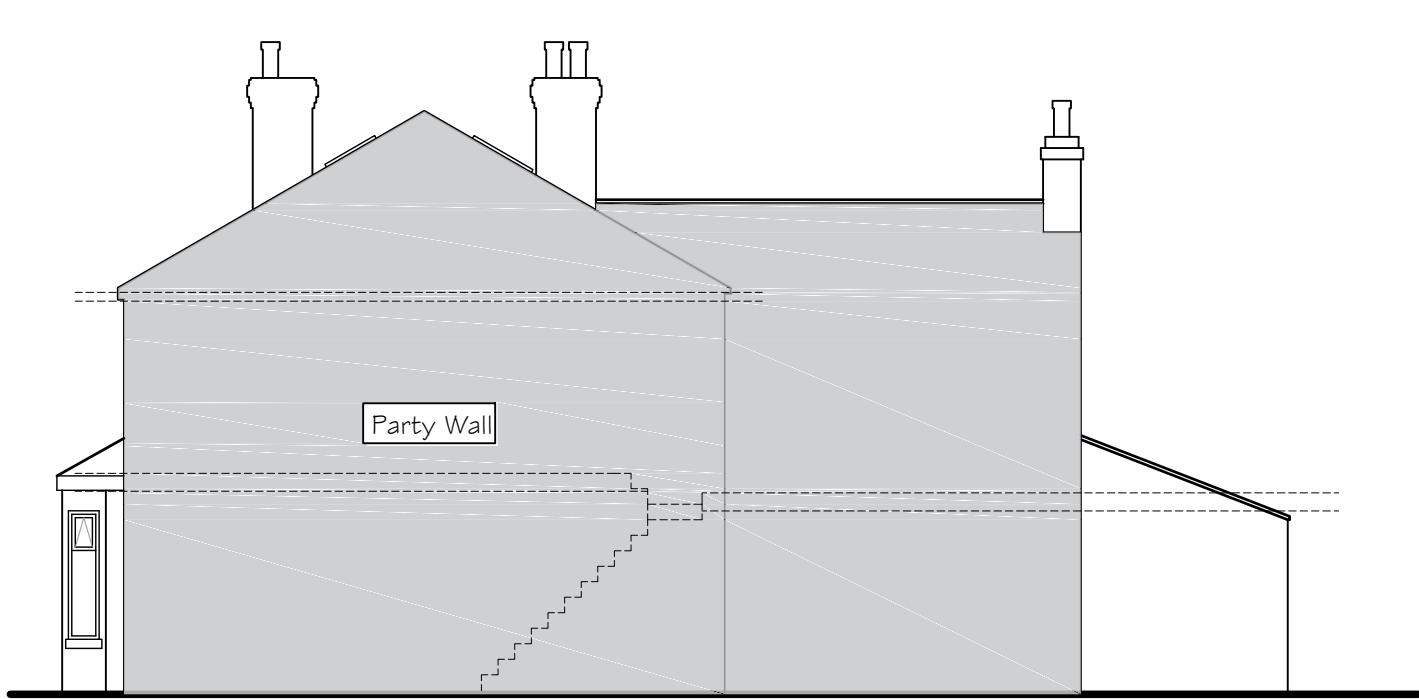


Existing Side Elevation

Drawing Notes:


The copyright of this drawing belongs solely with BPS Design Consultants Ltd, it should not be copied or reproduced without their written consent.

Written dimensions to take precedent over scaling the drawing however all dimensions to be checked and verified on site prior to commencing works. The Contractor shall take all responsibility for setting out. Any discrepancies should be clarified prior to proceeding with work.


All workmanship and materials shall comply with BS 8000 Parts 1-15.

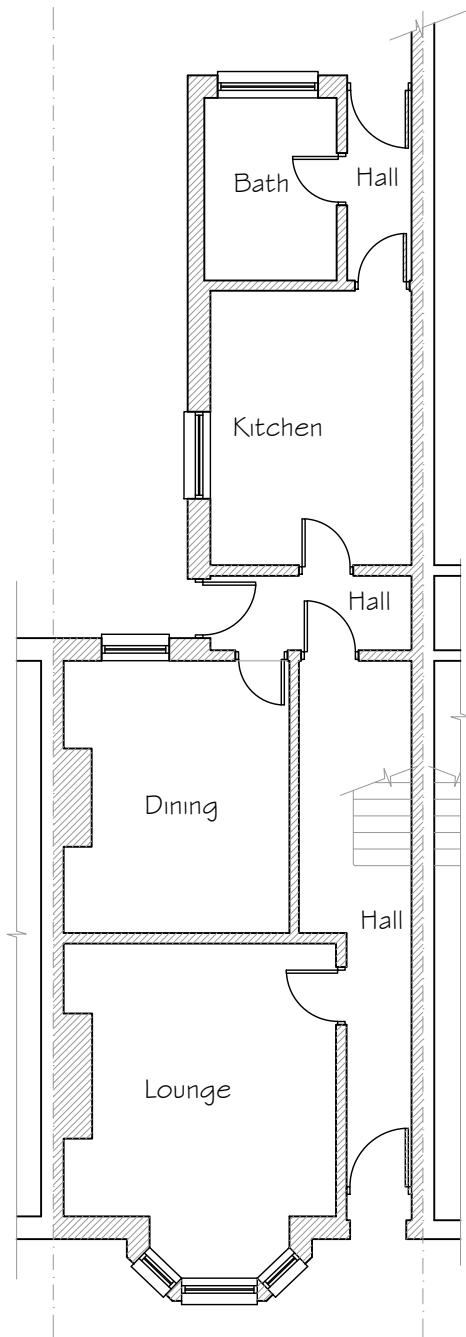

Existing Ground Floor Plan

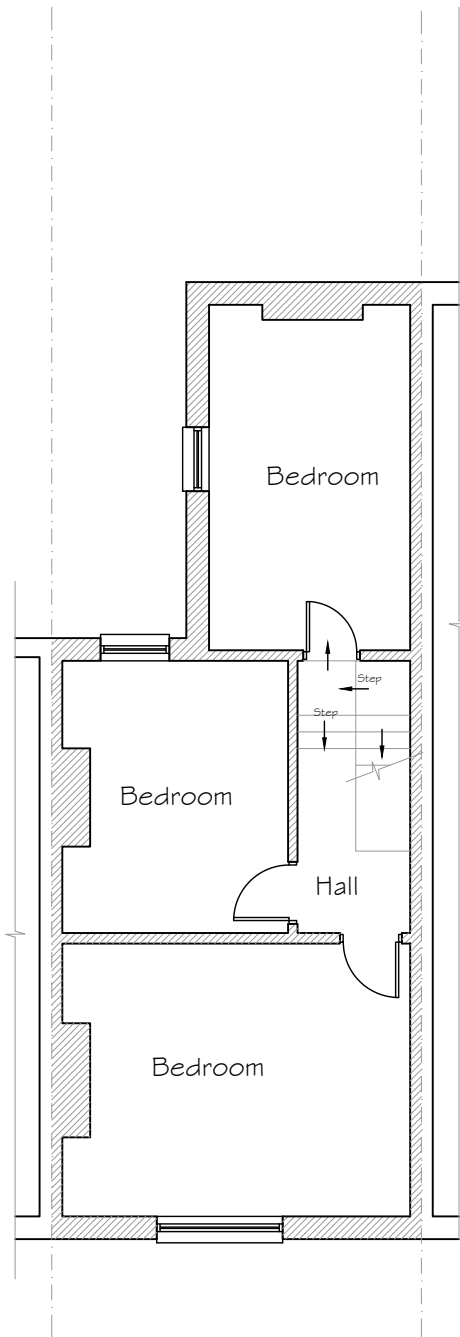

Existing First Floor Plan

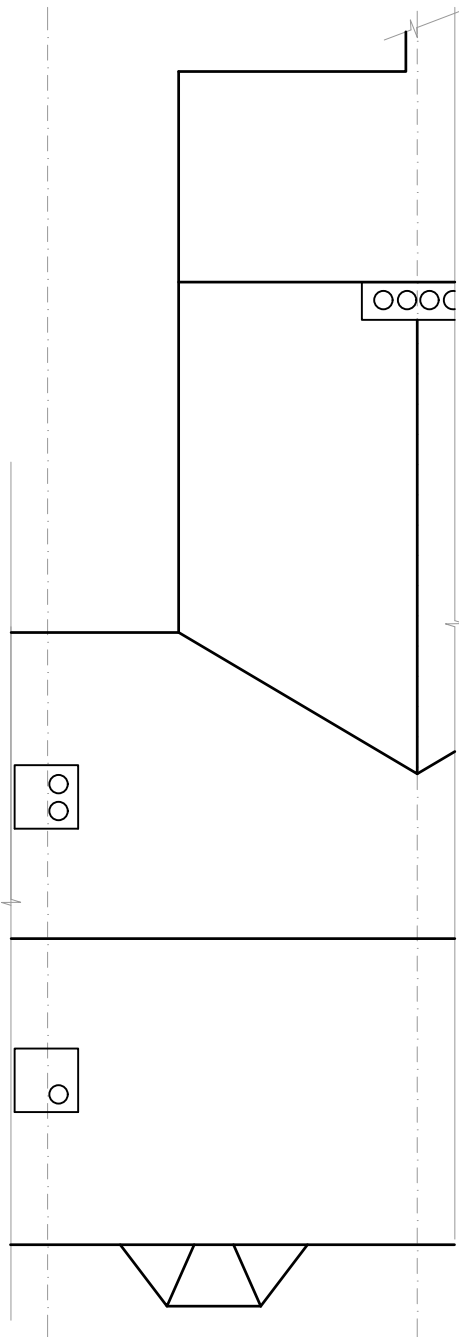

Existing Roof Plan



Location Plan 1:1250

Existing Elevations and Plans 1:100

Issued Under a Certificate of Lawful Development

BPS Design Consultants Ltd

Architectural Services and Structural Engineers



Seafields, Dodwell lane, Bursledon, Southampton, SO31 1DJ

Tel: 023 8040 4017

robert@bpsdesign.co.uk
Mobile: 07915 604 293

colin@bpsdesign.co.uk
Mobile: 07886 655 697

www.bpsdesign.co.uk

Project:

151 Cranbury Road
Eastleigh
SO50 5HH

Client:

Mr L. Bowers

Dwg Title:

Existing Plans and Elevations

Dwg No:

PL001

Revision:

-

Date:

April 2023

By:

rjn

Scale:

As Shown

The Copyright of this drawing belongs solely to BPS Design Consultants Ltd. It should not be copied or reproduced without consent from BPS Design Consultants Ltd. Original drawing at A1 size.