

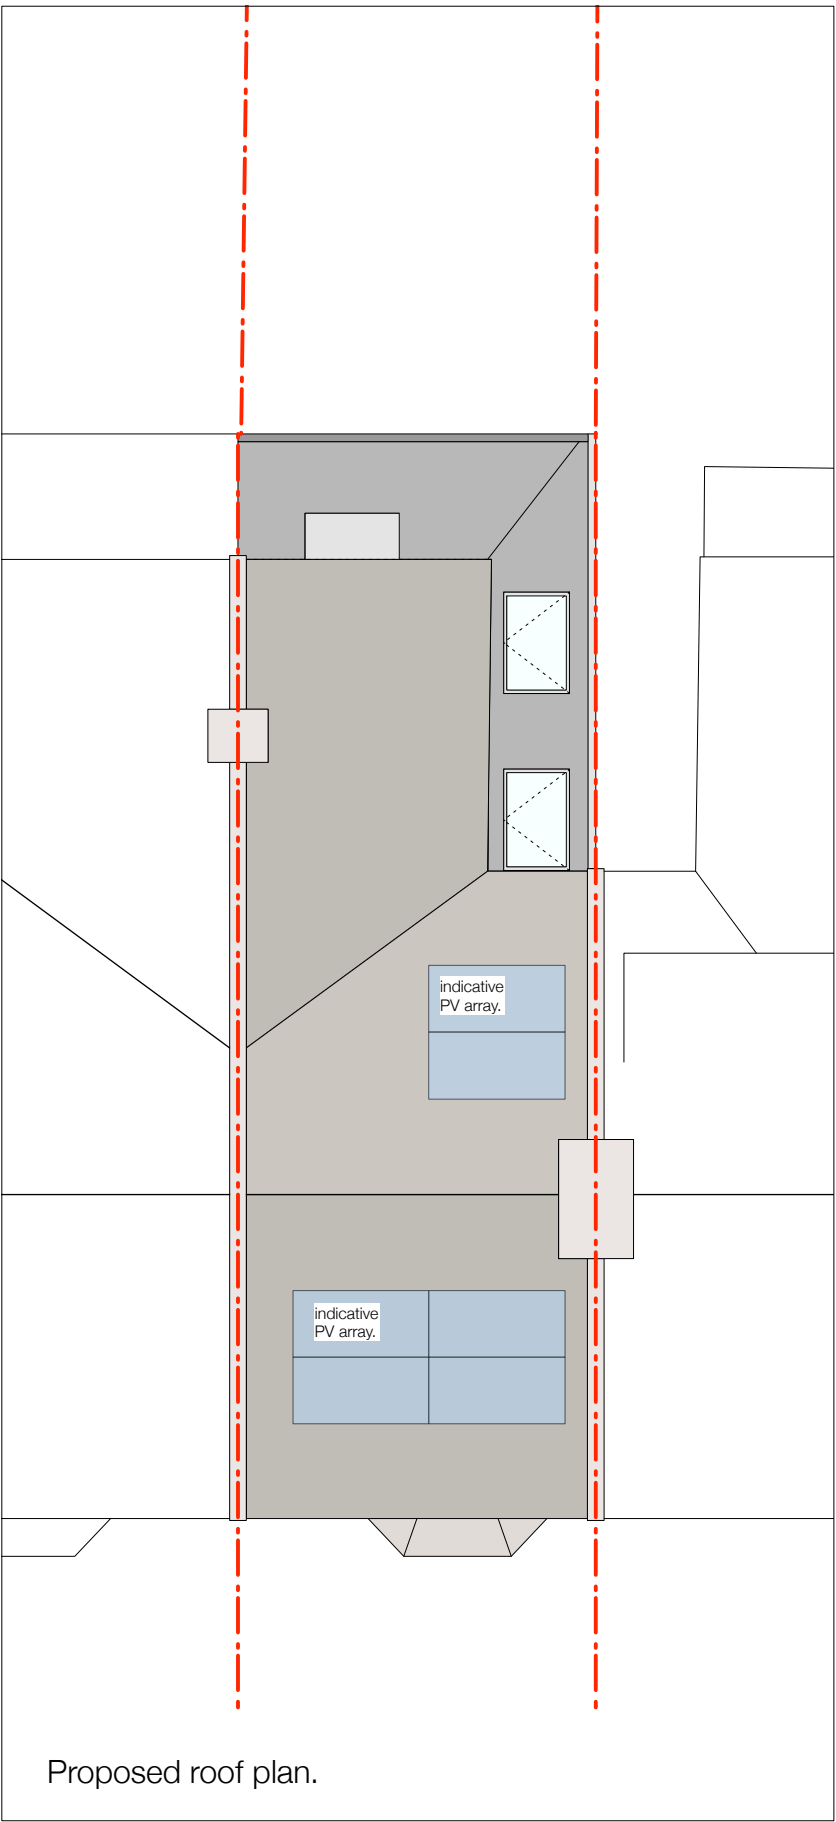
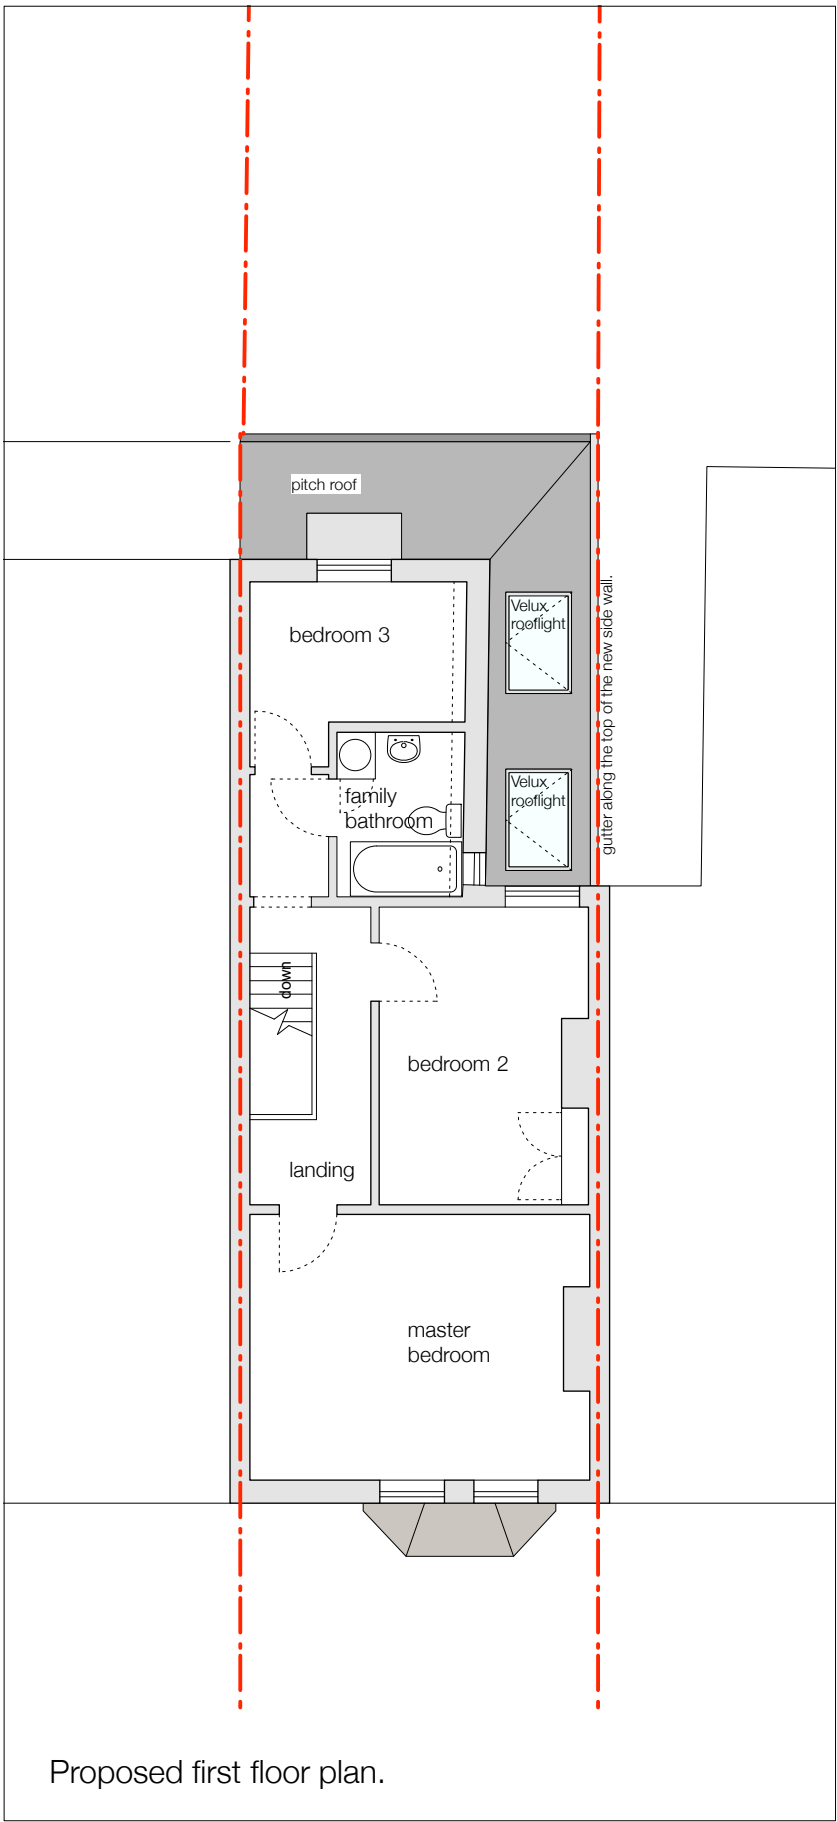


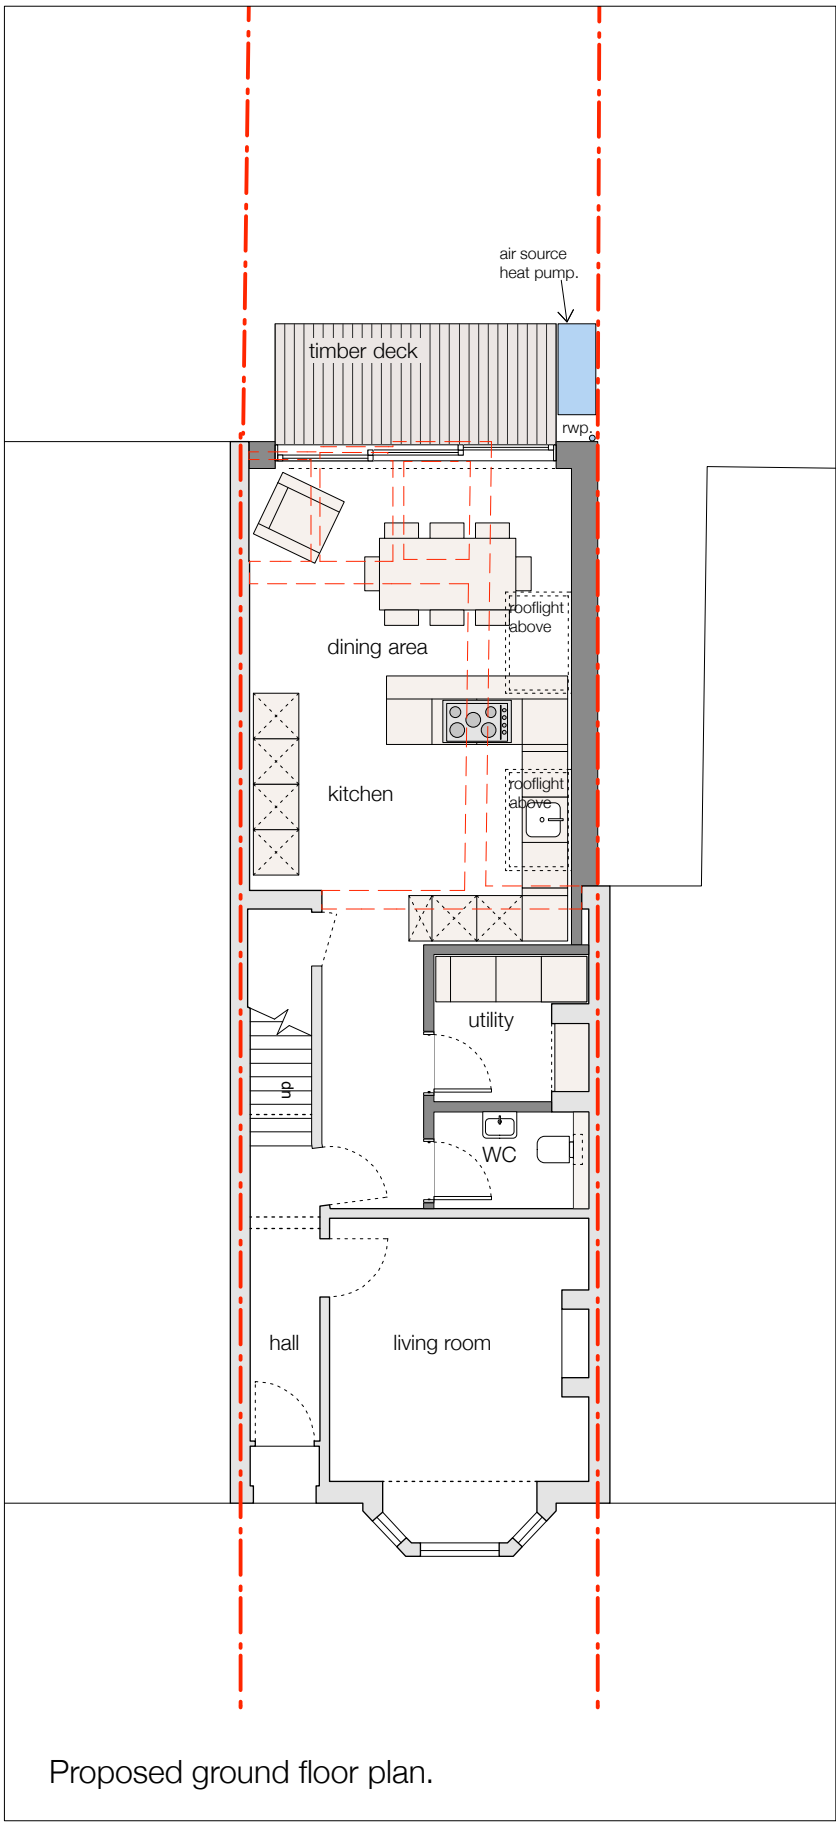

This drawing is the copyright of e. francis architects and may not be copied, altered or reproduced in any way or passed to a third party without their written authority.

DO NOT SCALE.

ADDITIONAL NOTES:
Drawings based on survey by P. Stubbington
Land Surveys Ltd.

 

- Existing walls = light grey hatch.
- Proposed walls = dark grey hatch.
- Demolished walls = red dashed lines.

project 83 Newtown Road, Eastleigh SO50 9BX.

title PROPOSED GROUND, FIRST FLOOR AND ROOF PLANS.

e.francis architects

a 153 Greenhill Road, Winchester SO22 5DU.
t 07714 684 224
e ed@efrancisarchitects.co.uk
w www.e.francisarchitects.co.uk

scale 1:100 @ A3 date 09/05/2023

status PLANNING

drwg no. 22NW_GA_005K