




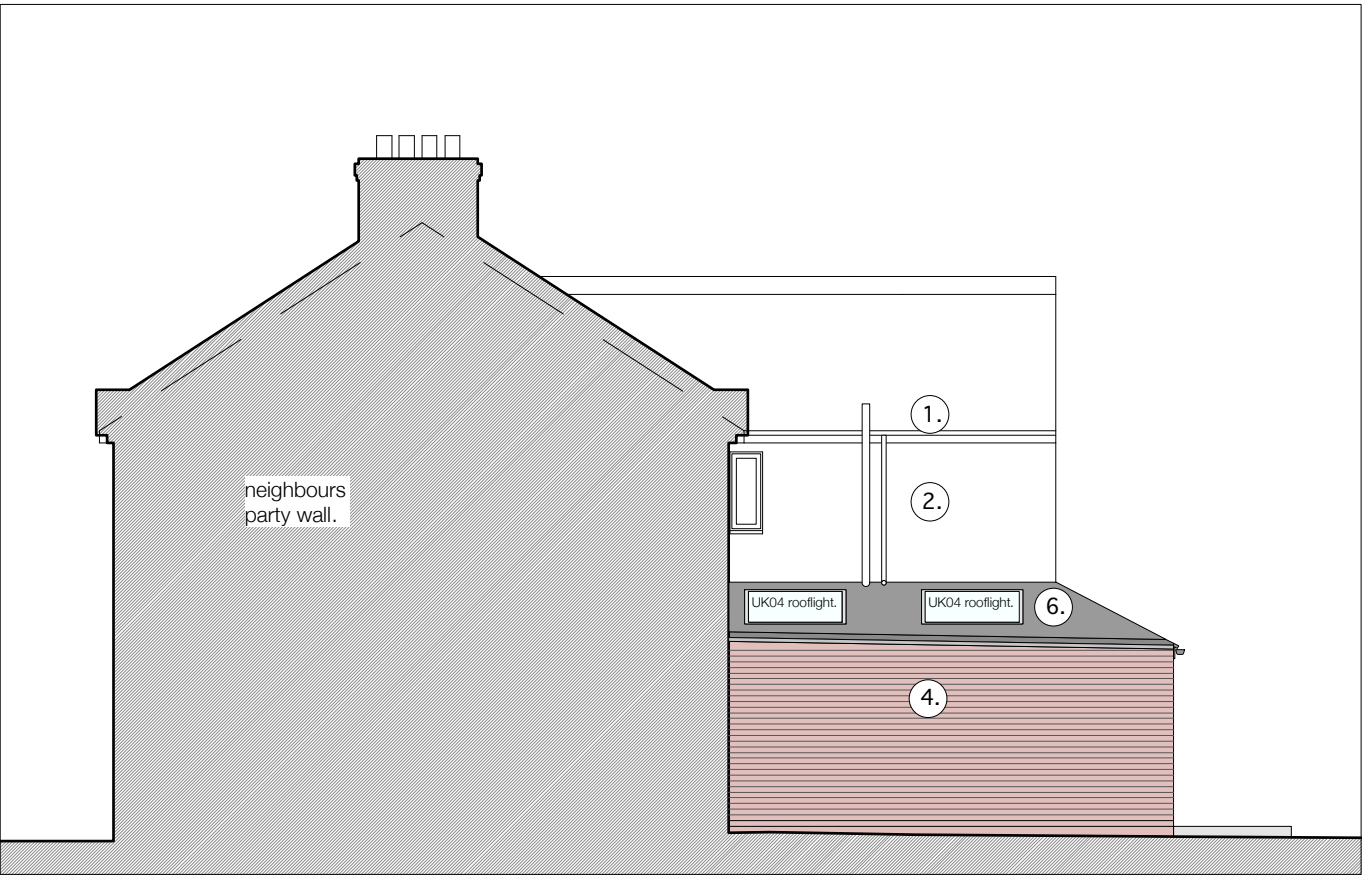

Proposed side / north elevation.

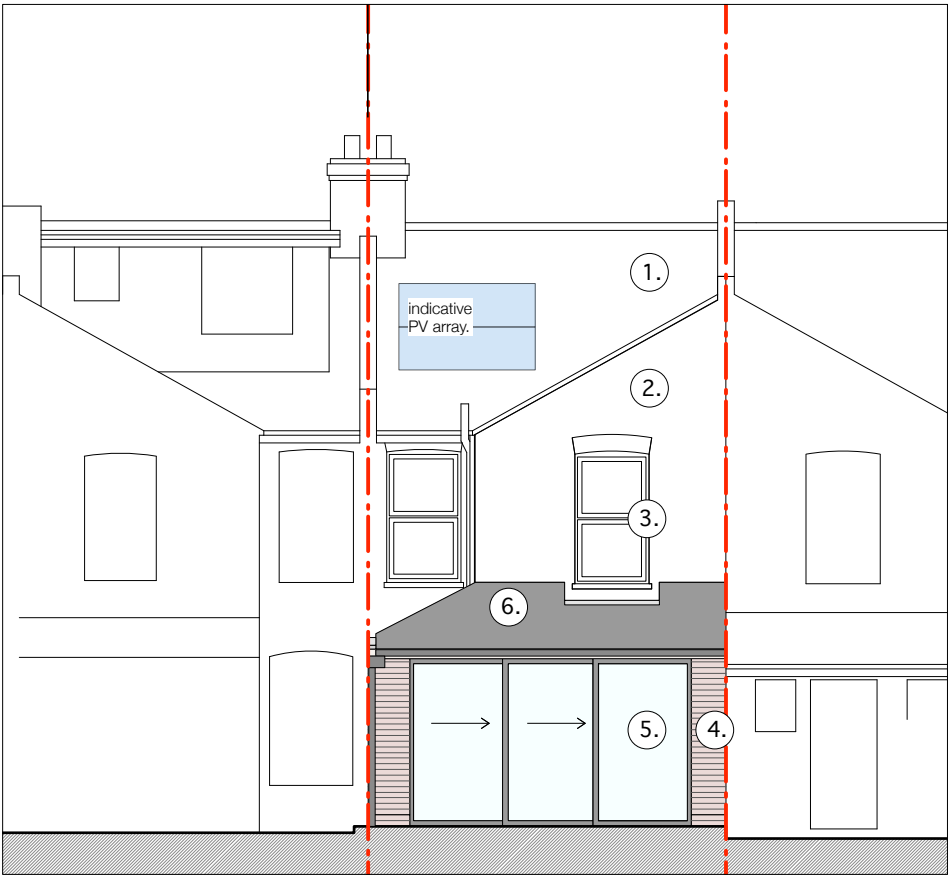


Proposed rear / west elevation.

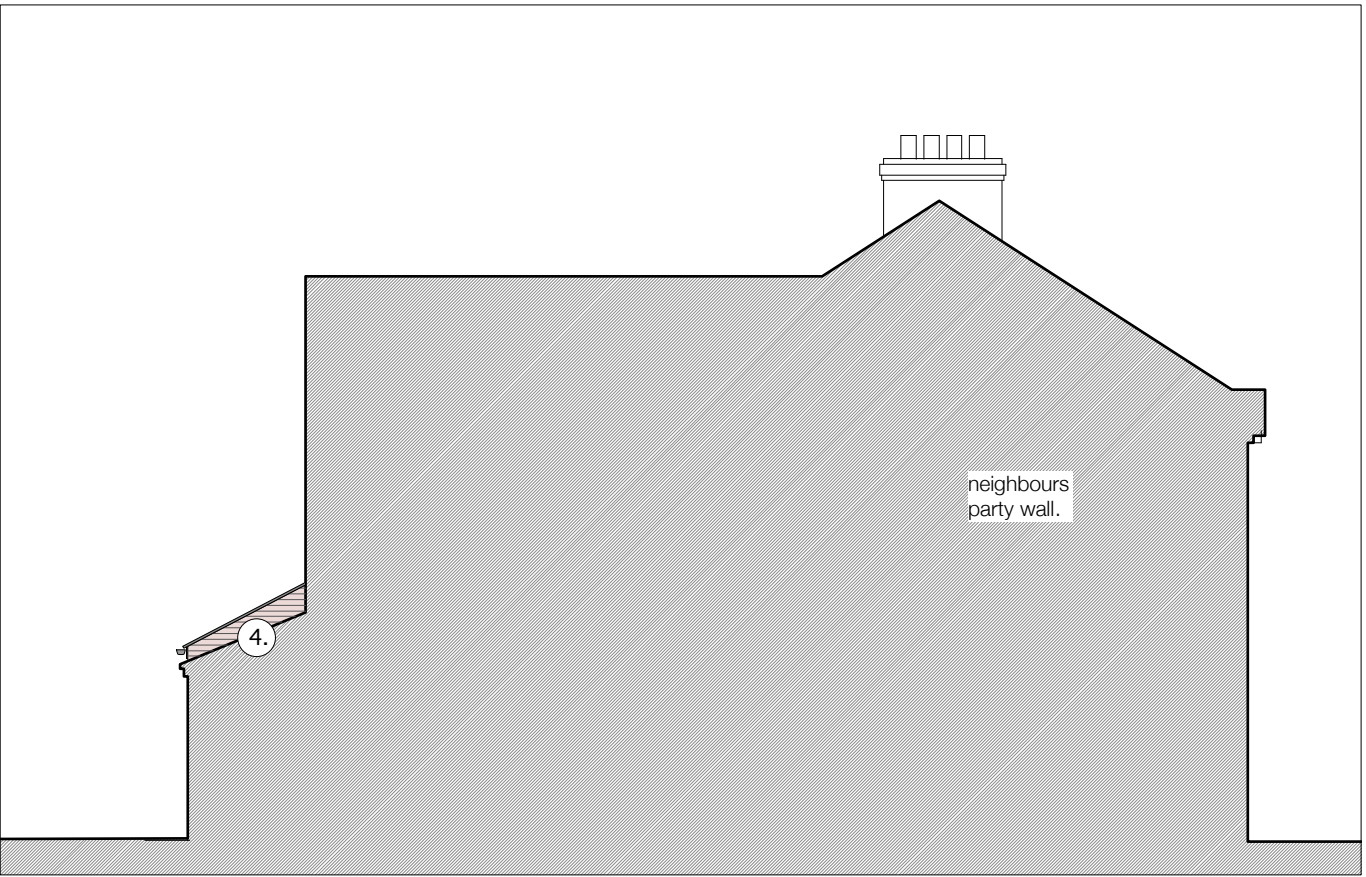

Proposed side / south elevation.

This drawing is the copyright of e. francis architects and may not be copied, altered or reproduced in any way or passed to a third party without their written authority.
DO NOT SCALE.

ADDITIONAL NOTES:
Drawings based on survey by P. Stubbington Land Surveys Ltd.

 

Material Key:

- 1. Existing tiled roof
- 2. Existing brickwork
- 3. Existing timber framed windows

- 4. Proposed matching brickwork
- 5. Proposed aluminium framed doors
- 6. Proposed slate roof

project		83 Newtown Road, Eastleigh SO50 9BX.	
title proposed ELEVATIONS.			
e.francis architects		scale 1:100 @ A3	date 09/05/2023
		status	PLANNING
		dwg no.	22NW_GA_006F
a	153 Greenhill Road, Winchester SO22 5DU.		
t	07714 684 224		
e	ed@efrancisarchitects.co.uk		
w	www.efrancisarchitects.co.uk		