



THIS DRAWING MAY ONLY BE SCALED FOR THE PURPOSE OF PLANNING PERMISSION

THIS IS A PLANNING DRAWING AND IS NOT SUITABLE FOR CONSTRUCTION PURPOSES

 

Existing Parking & Bin Plan 1:200

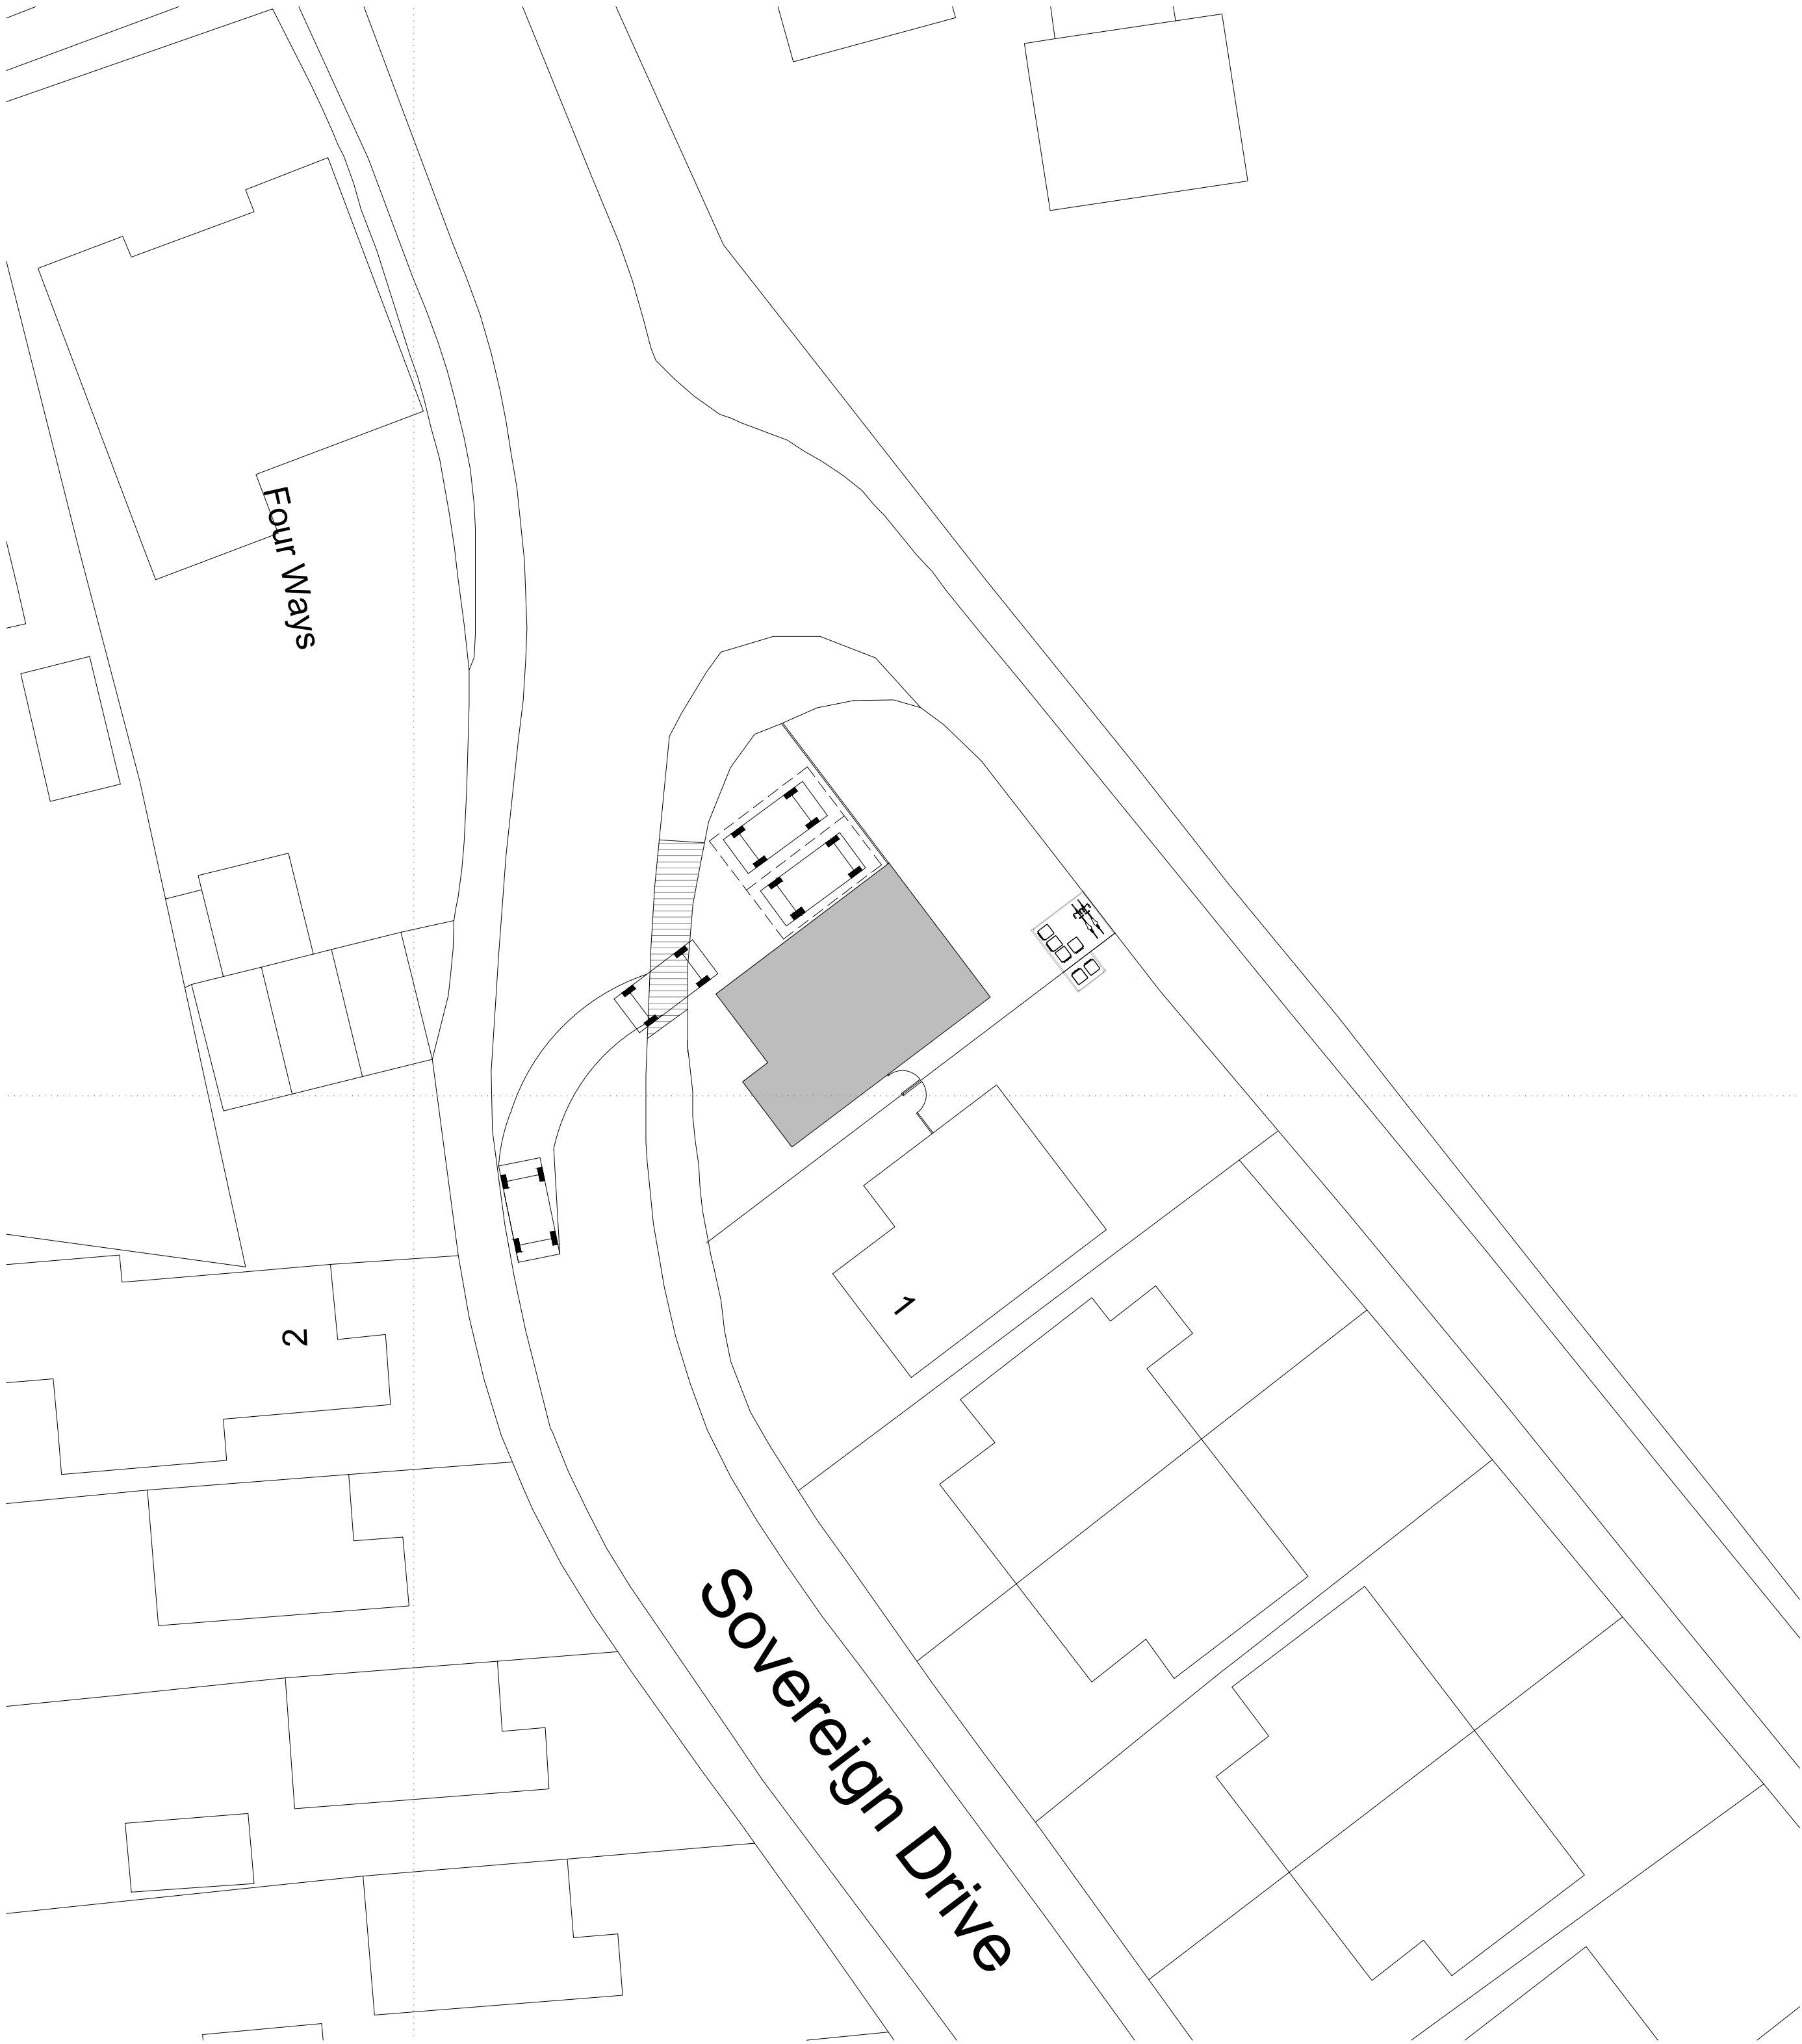

Proposed Parking, Bins and Bikes Plan 1:200

B	Revised parking plan	May23
A	Revised floor plans	Mar23
REVISION	DESCRIPTION	DATE

1 Sovereign Drive
Botley
SO30 2SR

PROJECT

CLIENT Robert Simpson

DRAWING Existing and Proposed
PARKING, BIN & BIKE PLANS

NO. 1706/E/01 A

DATE January 2022

SCALE 1:200

DRAWN BY HK CHECKED BY LW

bbd
ARCHITECTS
bizzy blue design ltd
riba chartered architects

horsefair arch
the horsefair
romsey
SO51 8EZ

t: 01794 524200
e: enquiries@bizzybluedesign.com