



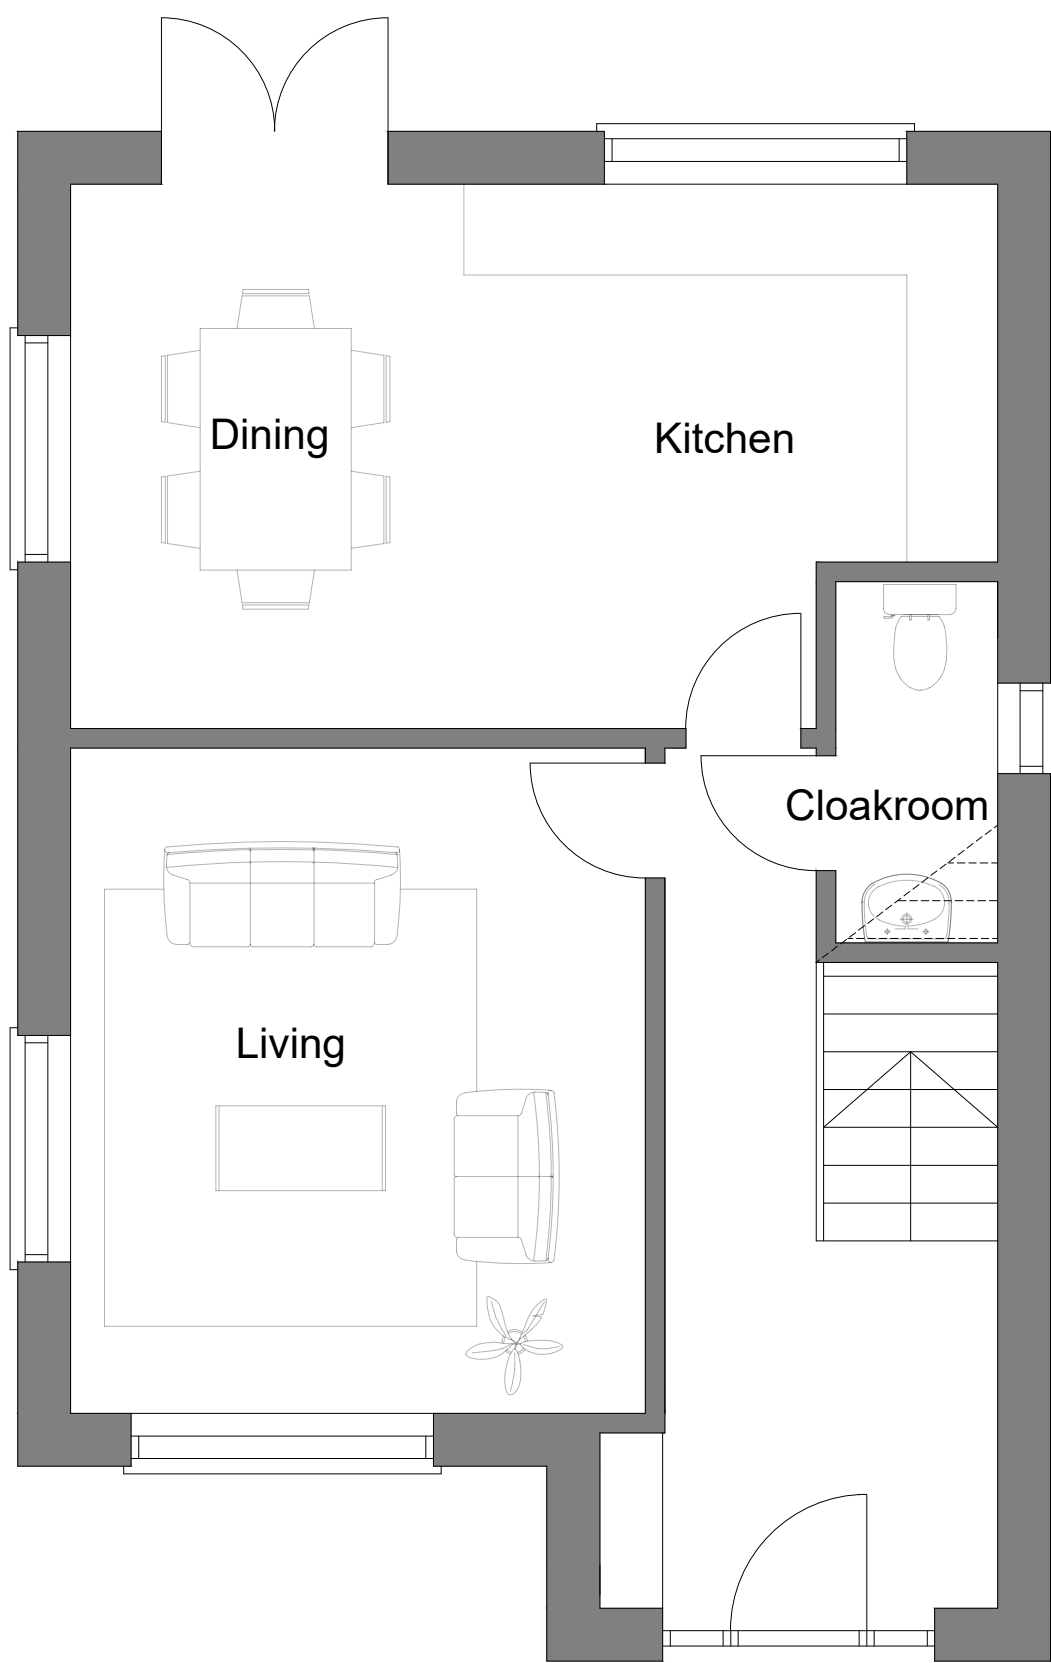

Ground Floor Plan 1:50

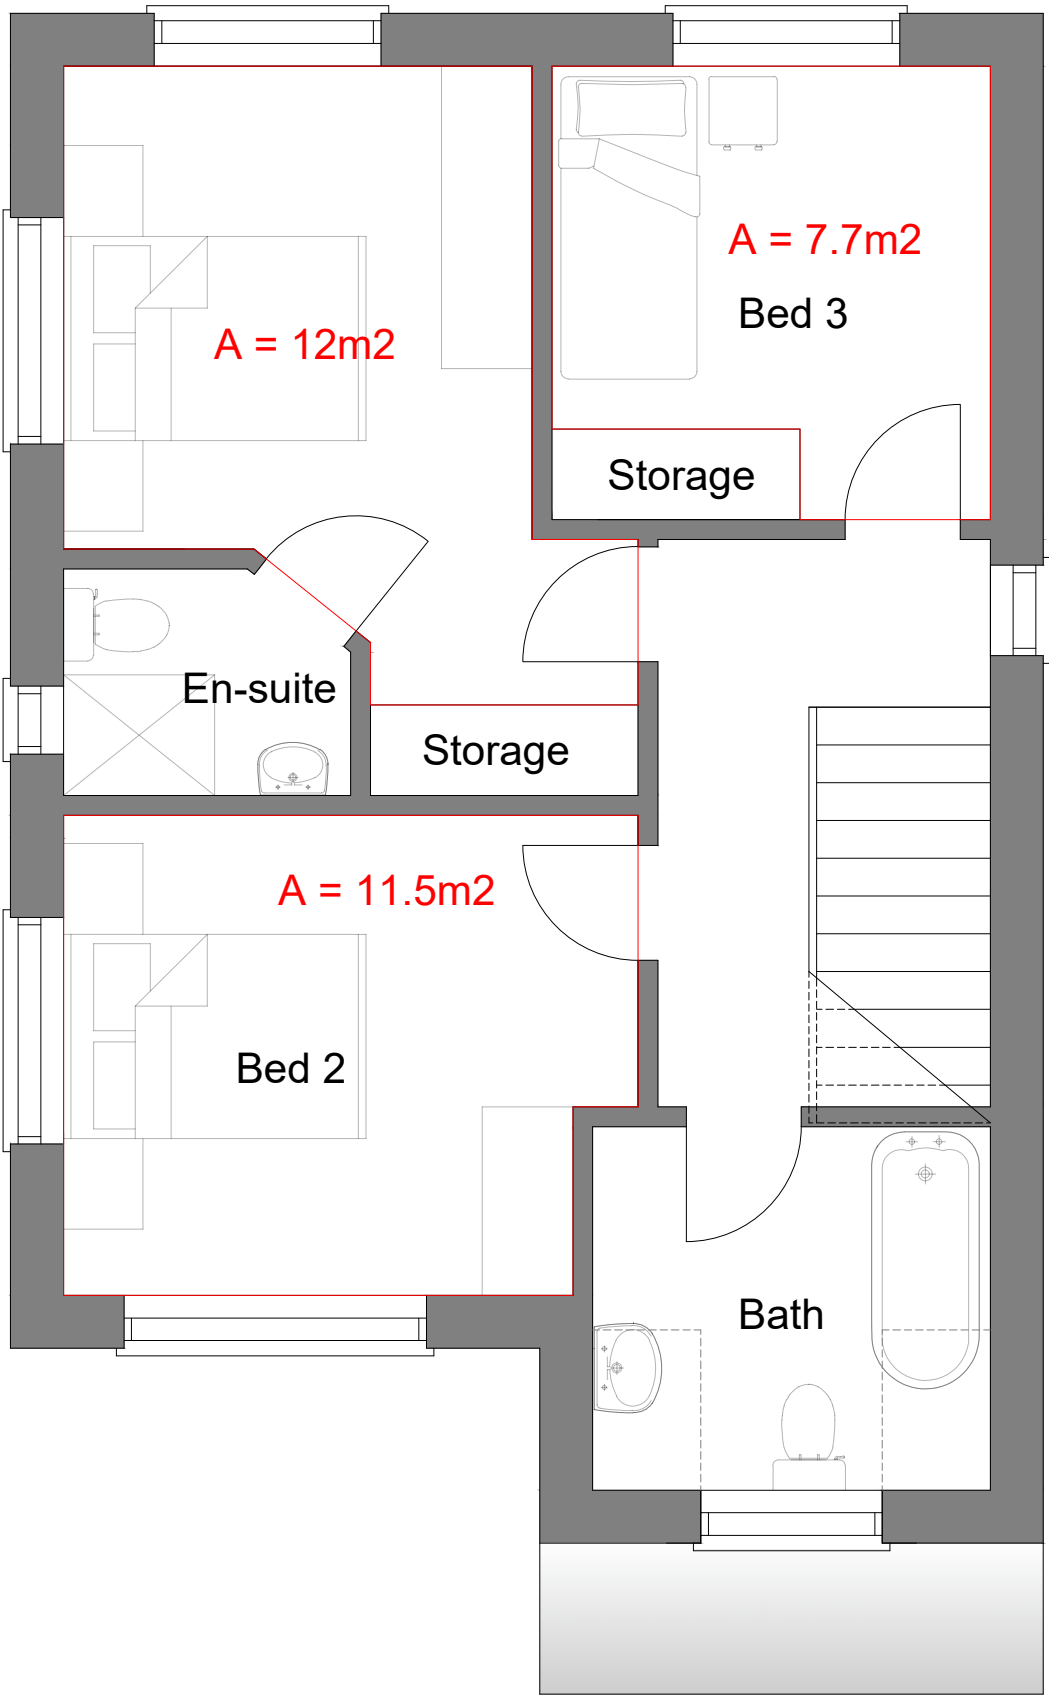

First Floor Plan 1:50

REVISION	DESCRIPTION	DATE
----------	-------------	------

1 Sovereign Drive
Botley
SO30 2SR

PROJECT

CLIENT Robert Simpson

DRAWING PROPOSAL 1
PLANS WITH AREAS

NO. 1706/P/14

DATE May 2023

SCALE 1:50

DRAWN BY HK CHECKED BY LW

bbd

ARCHITECTS
bizzy blue design ltd
riba chartered architects

horsefair arch
the horsefair
romsey
SO51 8EZ

t: 01794 524200
e: enquiries@bizzybluedesign.com