


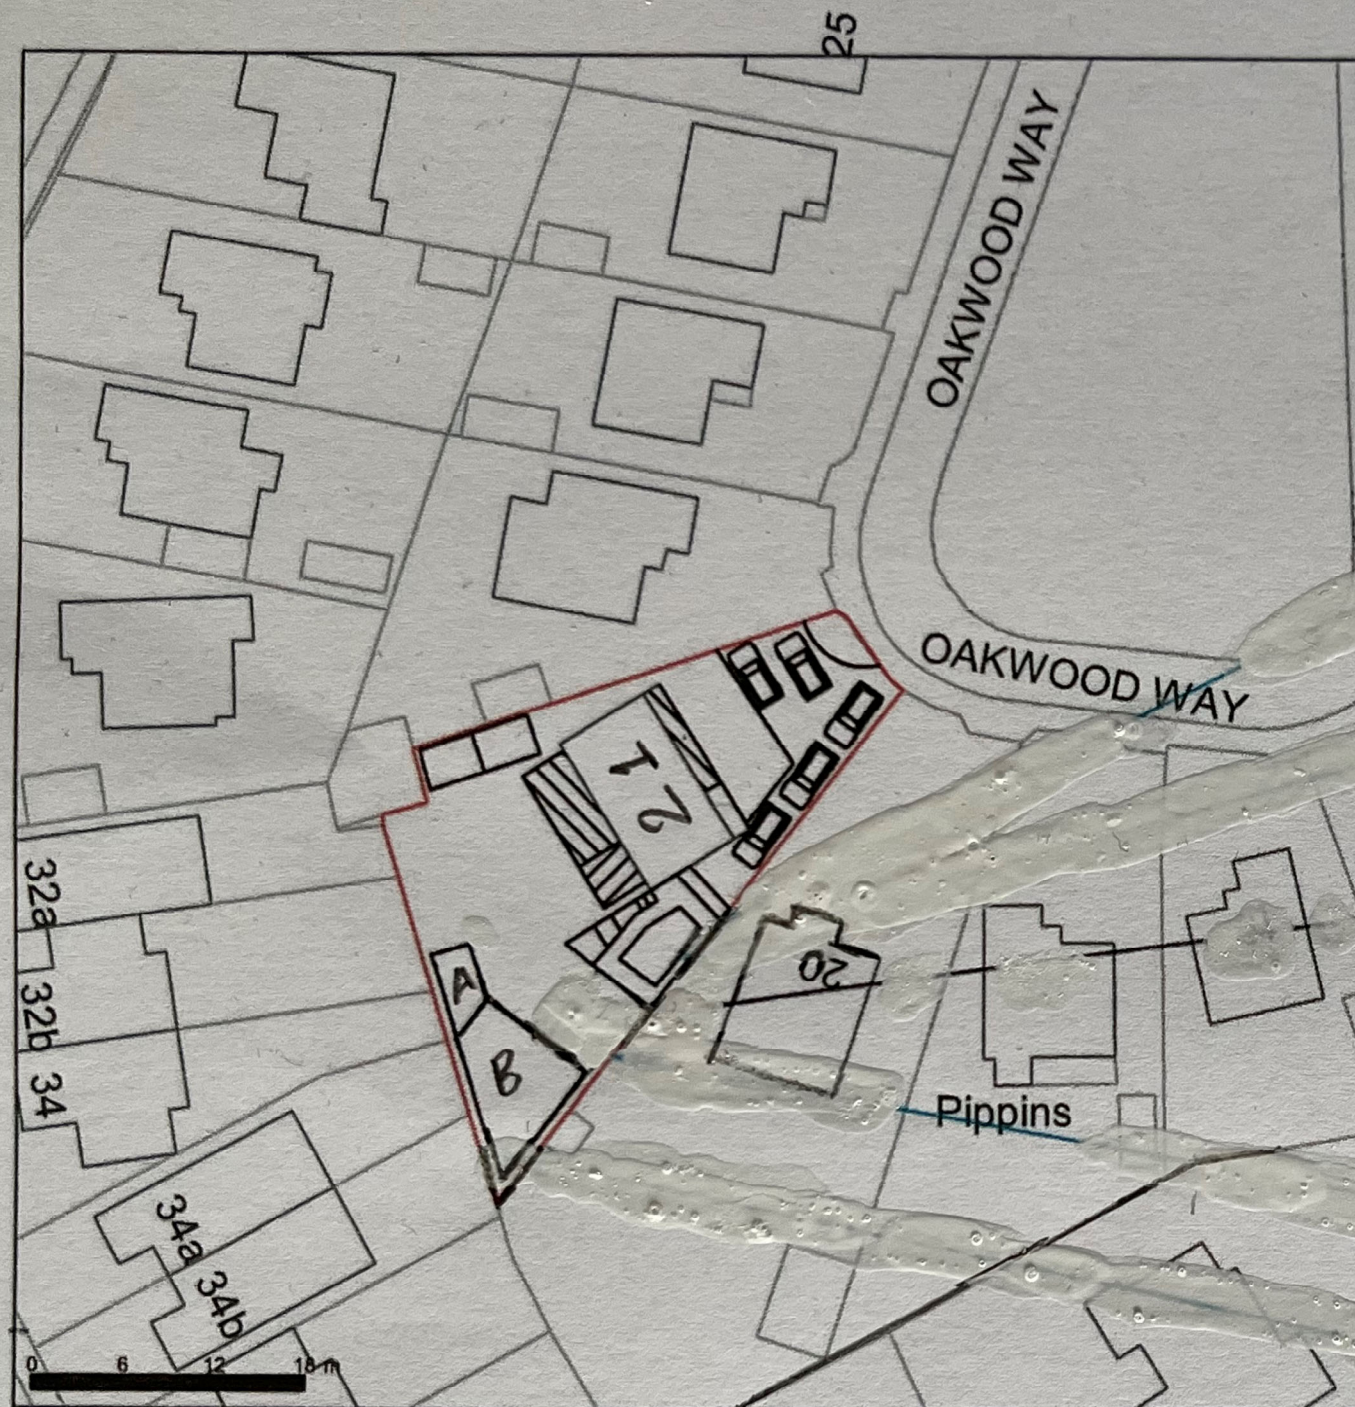

SCALE 1500 @ A3

A = Open Storage area
with roof.

B = Summer House

	NAME	DATE
DRAWN	PRB	08/02/2022

UNLESS OTHERWISE SPECIFIED
DIMENSIONS ARE IN MILLIMETERS

DWG PLANS
85 Cranmer Drive, Nursling, Southampton, SO16 0TD
Mobile: 07851229345, Email: info@dwgplans.co.uk

TITLE
Site Plan
21 Oakwood Way, Hambly-Le-Rice, Southampton

SIZE A3	DWG NO DWG PLANS 01585	REV A
------------	---------------------------	----------

CLIENT: Mr Milam

SCALE: 1500 @ A3 SHEET 1 of 1