

Rev:	Note:	Date:
*	PLANNING ISSUE	20.04.23
A	H/23/95095	09.05.23



Streetwise




SITE LOCATION PLAN
AREA 2 HA
SCALE: 1:1250 on A4
CENTRE COORDINATES: 446398 , 115735




Supplied by Streetwise Maps Ltd
www.streetwise.net
Licence No: 100047474
16:09:38 20/04/2023

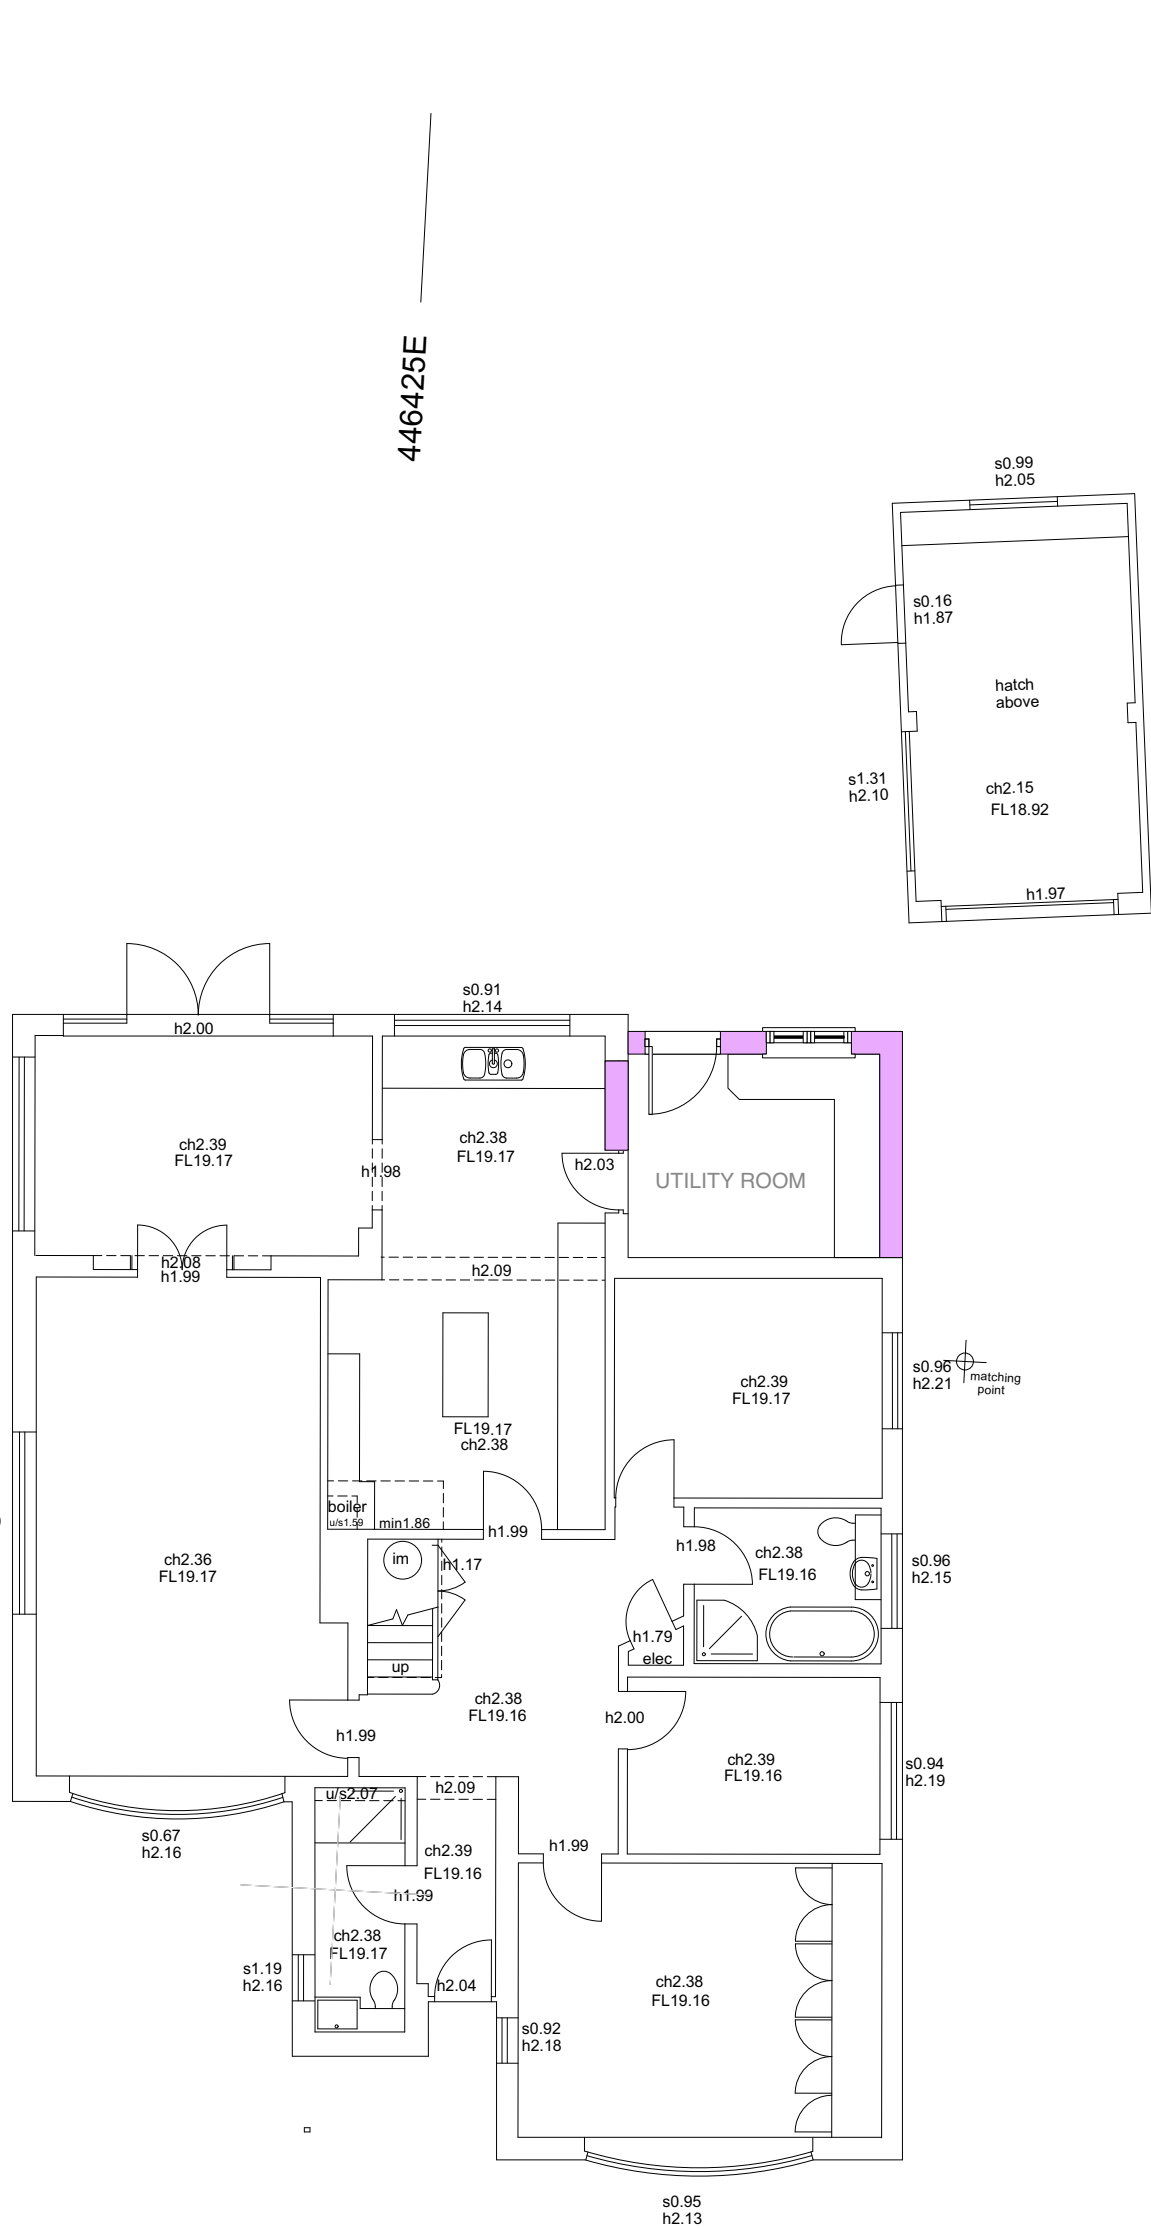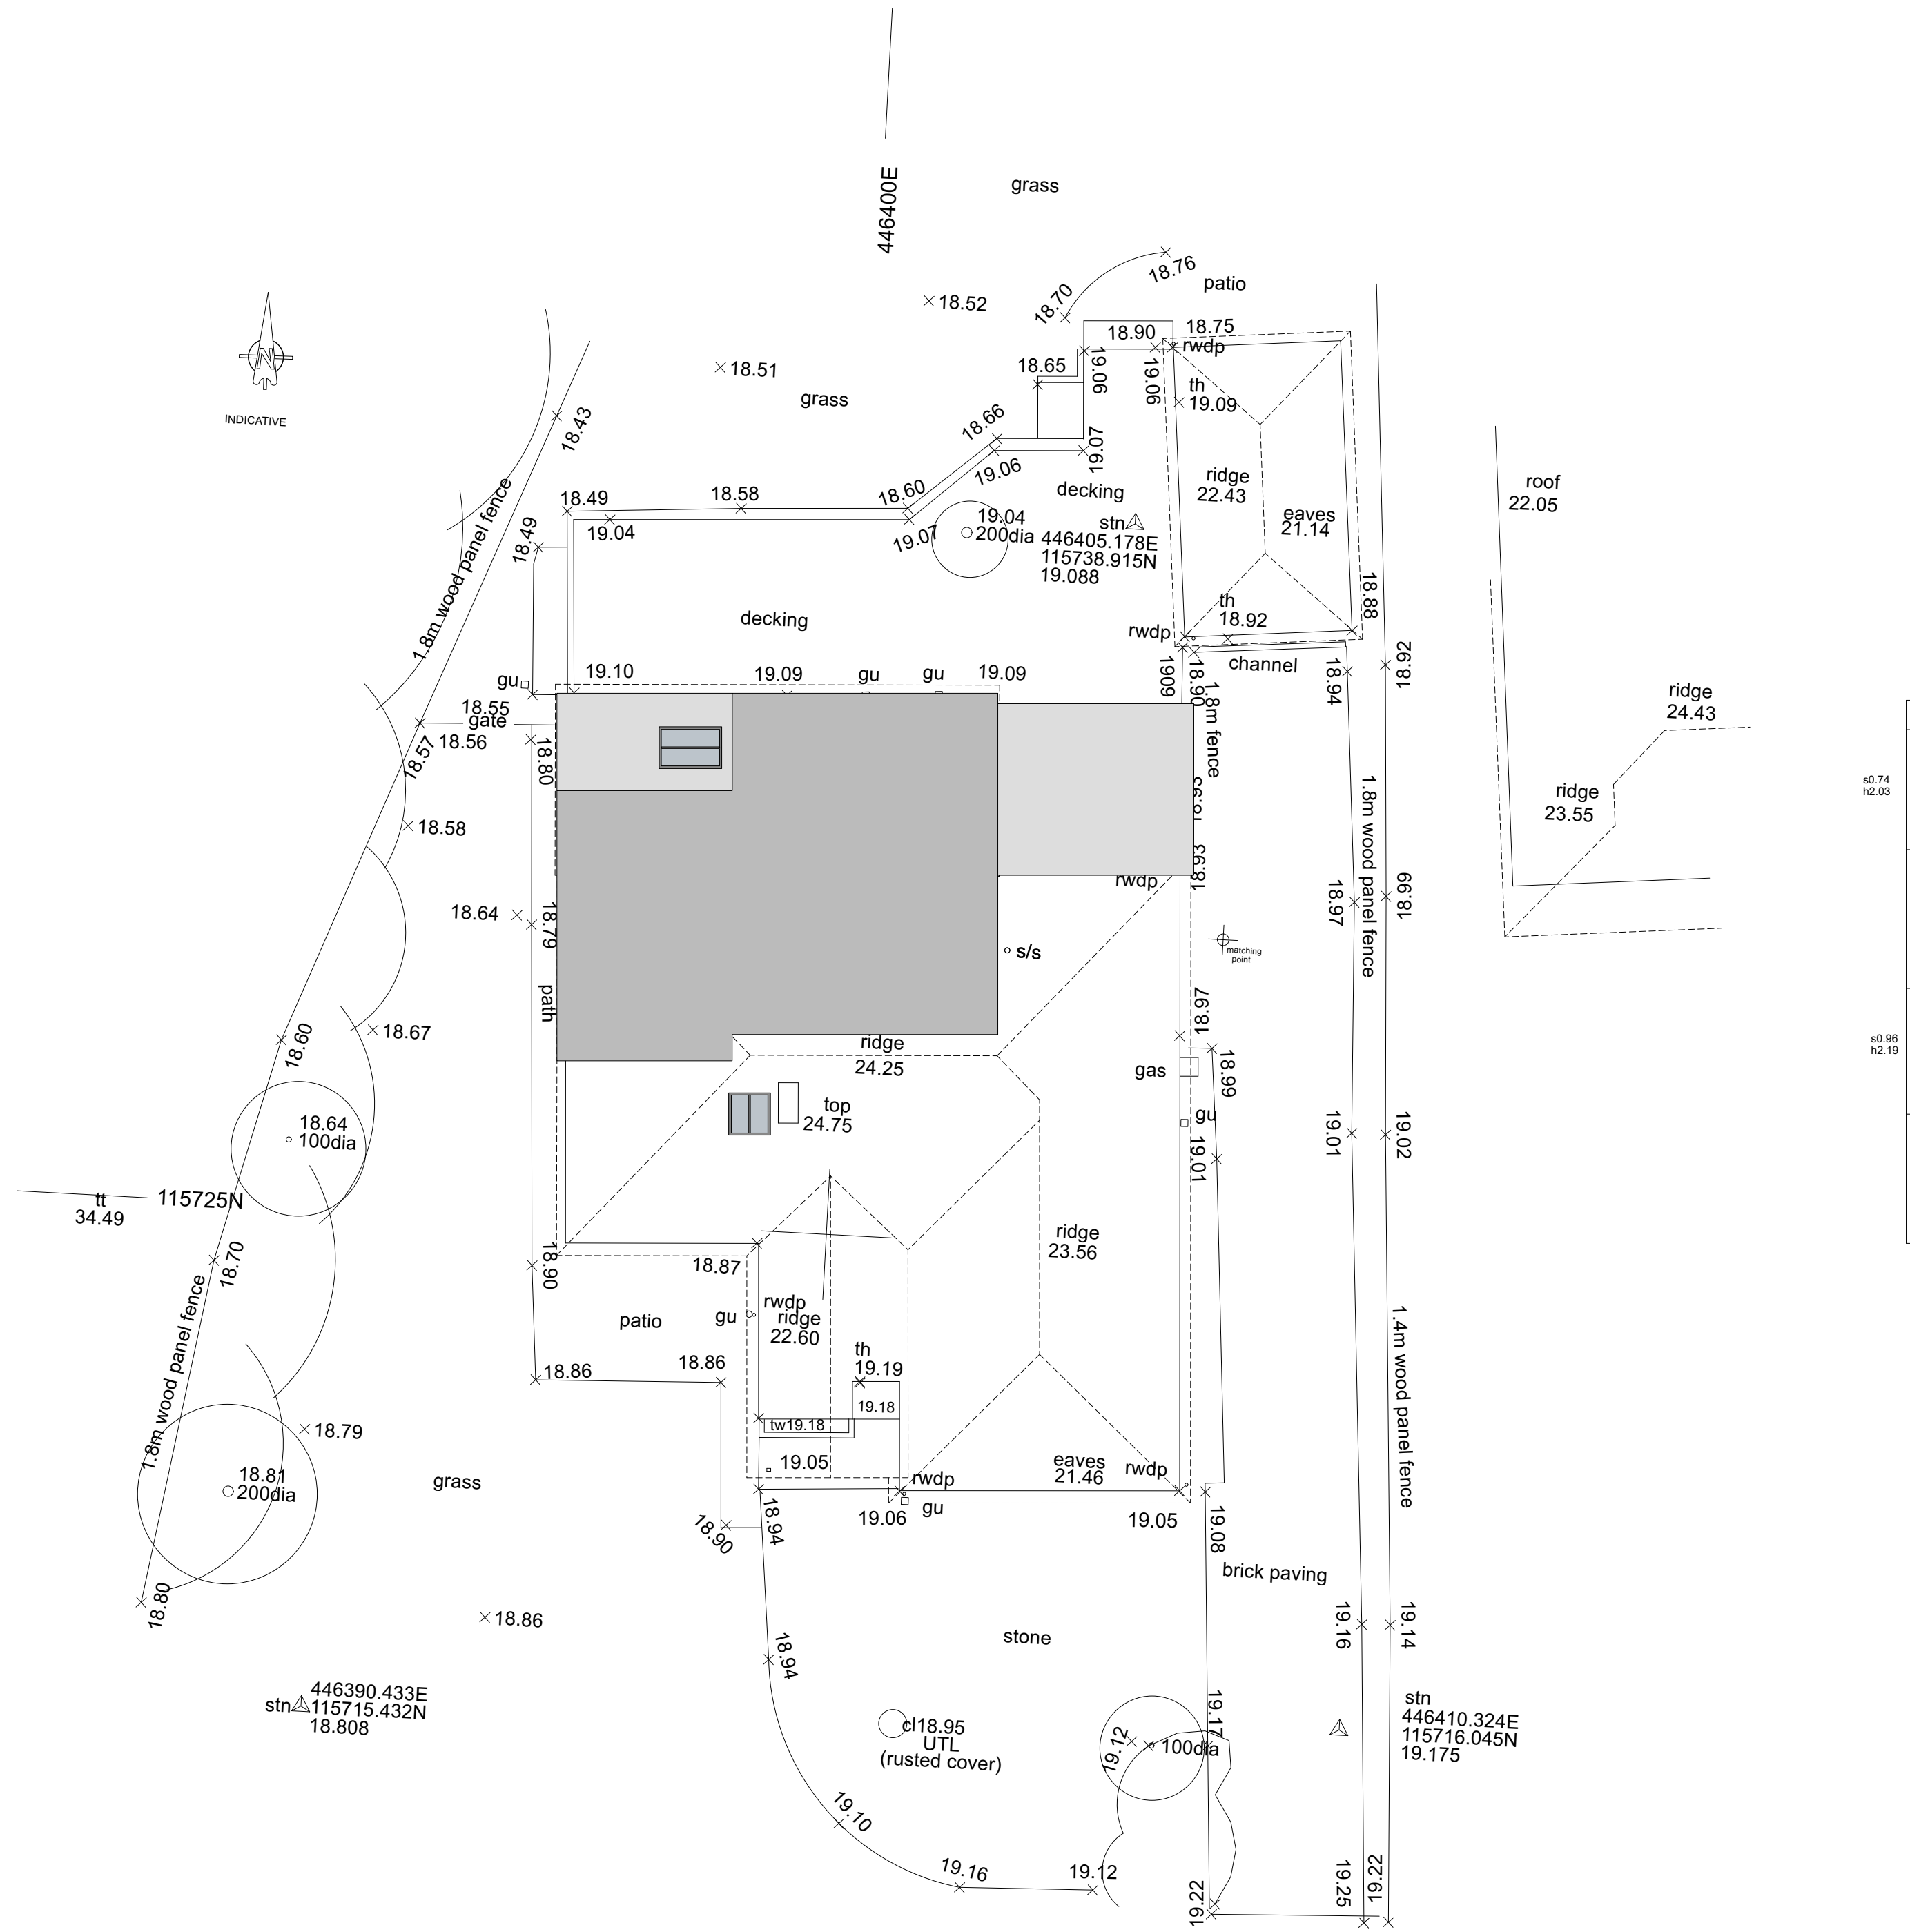


GROUND FLOOR PLAN

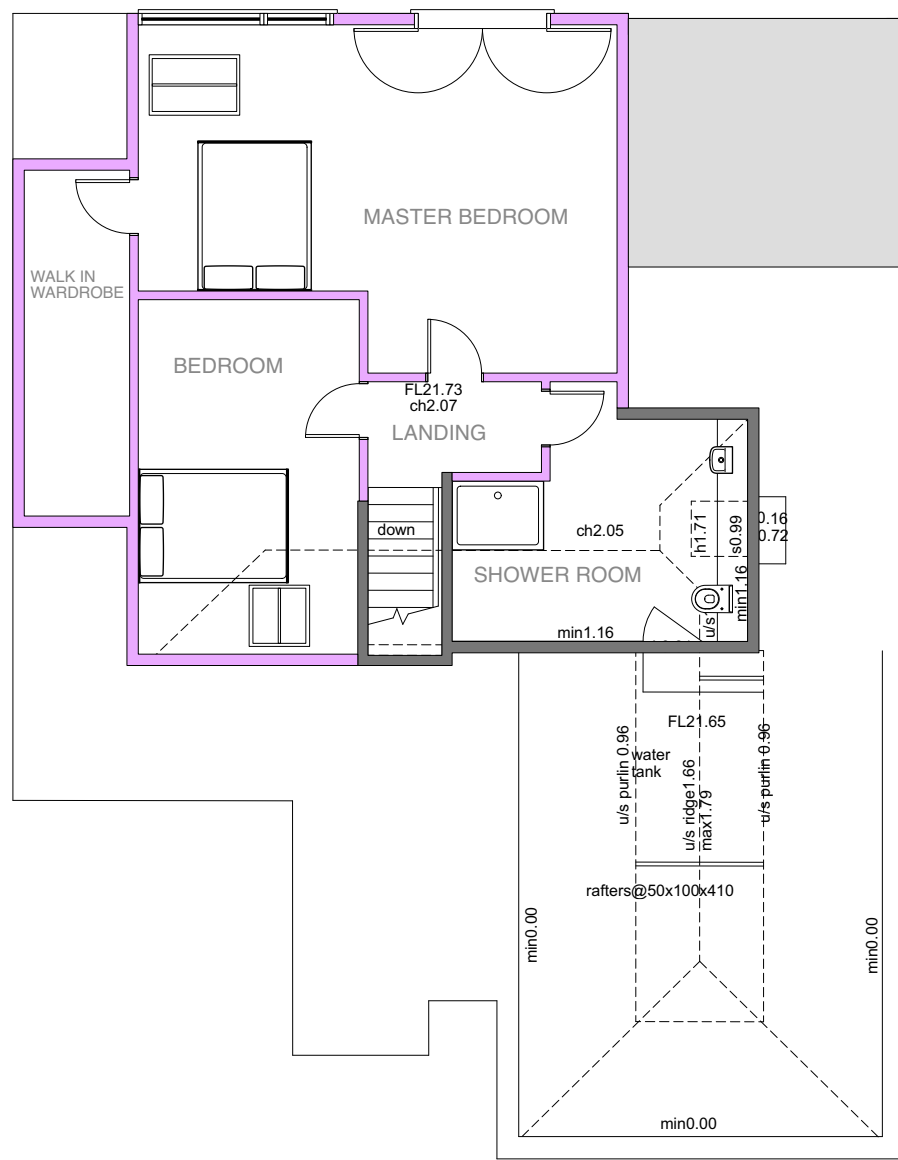


FIRST FLOOR PLAN

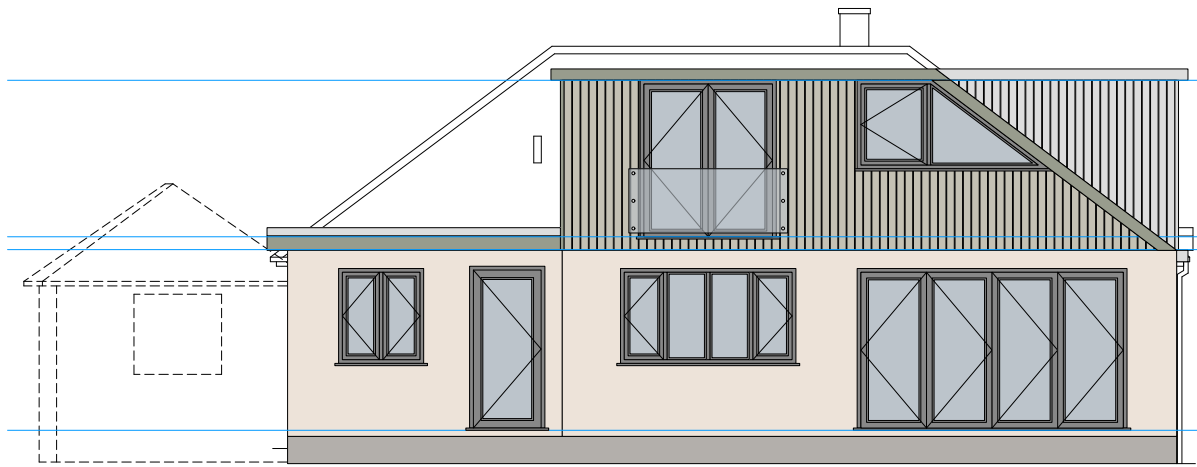


17.0m DATUM
NORTH ELEVATION

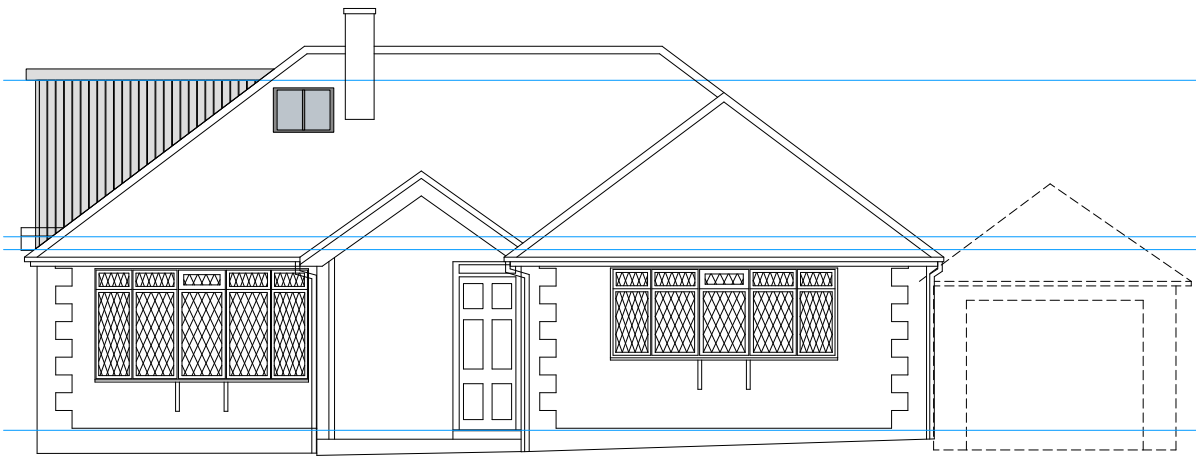

17.0m DATUM
SOUTH ELEVATION

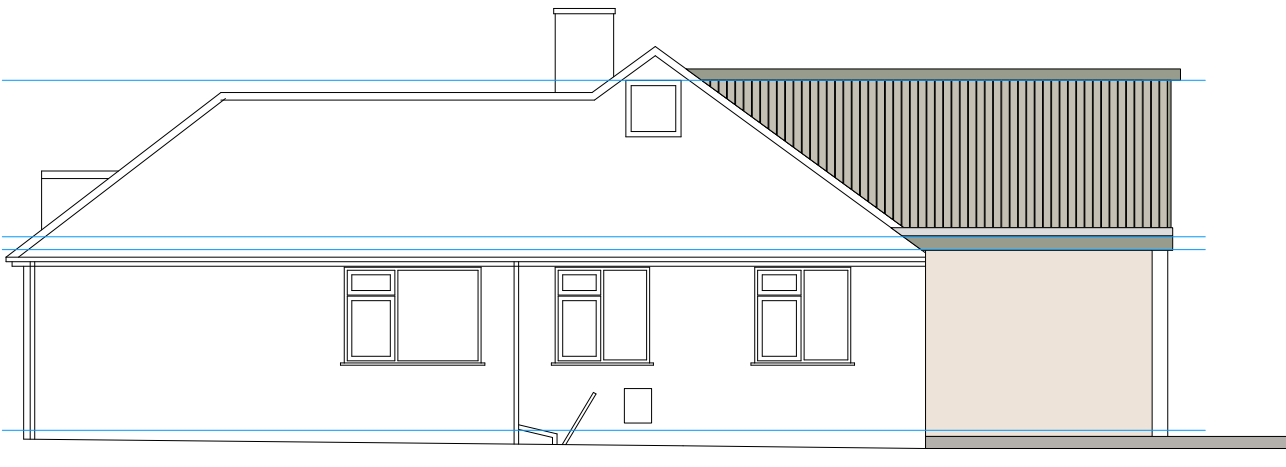

17.0m DATUM
EAST ELEVATION

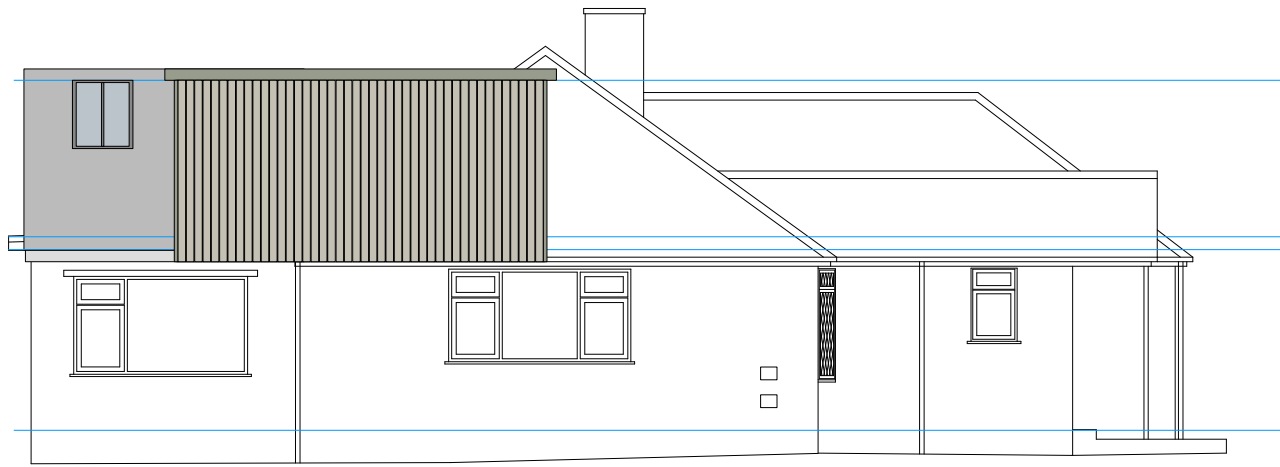

17.0m DATUM
WEST ELEVATION

Adjacent Properties and Boundaries are shown for illustrative purposes only and have not been surveyed unless otherwise stated.

All areas shown are approximate and should be verified before forming the basis of a decision.

All dimensions and levels to be checked on site by contractor before commencing work. Any discrepancies should be reported to the project designer immediately.


No deviation from this drawing will be permitted without prior written consent of BJP Projects.

The copyright of this drawing remains with BJP Projects and may not be copied, or reproduced in any way or passed to a third party without written authority.

Ground Floor Slabs, Foundations, Sub-Structures, etc. All work below ground level is shown provisionally. Inspection of ground condition is essential prior to work commencing. Reassessment is essential when the ground conditions are apparent, and redesign may be necessary in the light of soil conditions found. The responsibility for establishing the soil and sub-soil conditions rests with the Contractor.

The site drawing is reproduced under the limited licence of the Ordnance Survey and cannot be reproduced.

Project:	Kismet, Allington Lane, West End, Southampton, SO30 3HQ.
Drawing:	Proposed rear & side extension. Roof window to front elevation.
For:	Mr. M & Mrs. T Chinnery.
Drawing Number:	1226.01.PI
Revision:	A
Scale:	1:50 @ A1
Date:	May 2023

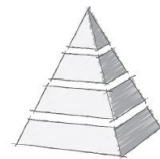

BJP PROJECTS
Architecture + Construction

t. 07817385281
e. studio@bjpprojects.co.uk w. bjpprojects.co.uk