

Permission is granted to scale from this drawing for the purpose of Local Authority Planning Approval only. In all other circumstances DO NOT scale from this drawing, please contact this office for any additional information required. Contractors, Sub Contractors and Suppliers are to check all relevant dimensions and levels of site and building before commencing any shop drawings or building work. Ordnance Survey information is reproduced under Crown Copyright 2016 ©. All rights reserved. Licence number 1000047474. This drawing is the copyright of D84 architects Ltd ©.

RIBA 
Chartered Practice

revisions		date		
P1	Preliminary Issue	03.03.23		
P2	Post meeting revisions	03.04.23		
P3	Planning Application	11.05.23		

- ① New brick to match existing
- ② New roof tile to match existing
- ③ New velux windows
- ④ New full glazed doors to client selection

D84 architects

17 Pembroke Road
Portsmouth
PO1 2NT

Telephone
+44 (0)2392 177850
+44 (0)7790 322989

Email
mail@D84architects.co.uk

Web
www.D84architects.co.uk


Project
8 Church Lane,
Hedge End

Title
Proposed Elevations

Status		
PRELIMINARY		
Drawn	Checked	Date
KR		Mar '23
Project No.	Scale	
D8423_05	varies@A1	
Drawing No.	Rev	
D8423_05/20	P3	



Proposed South Elevation - 1:50

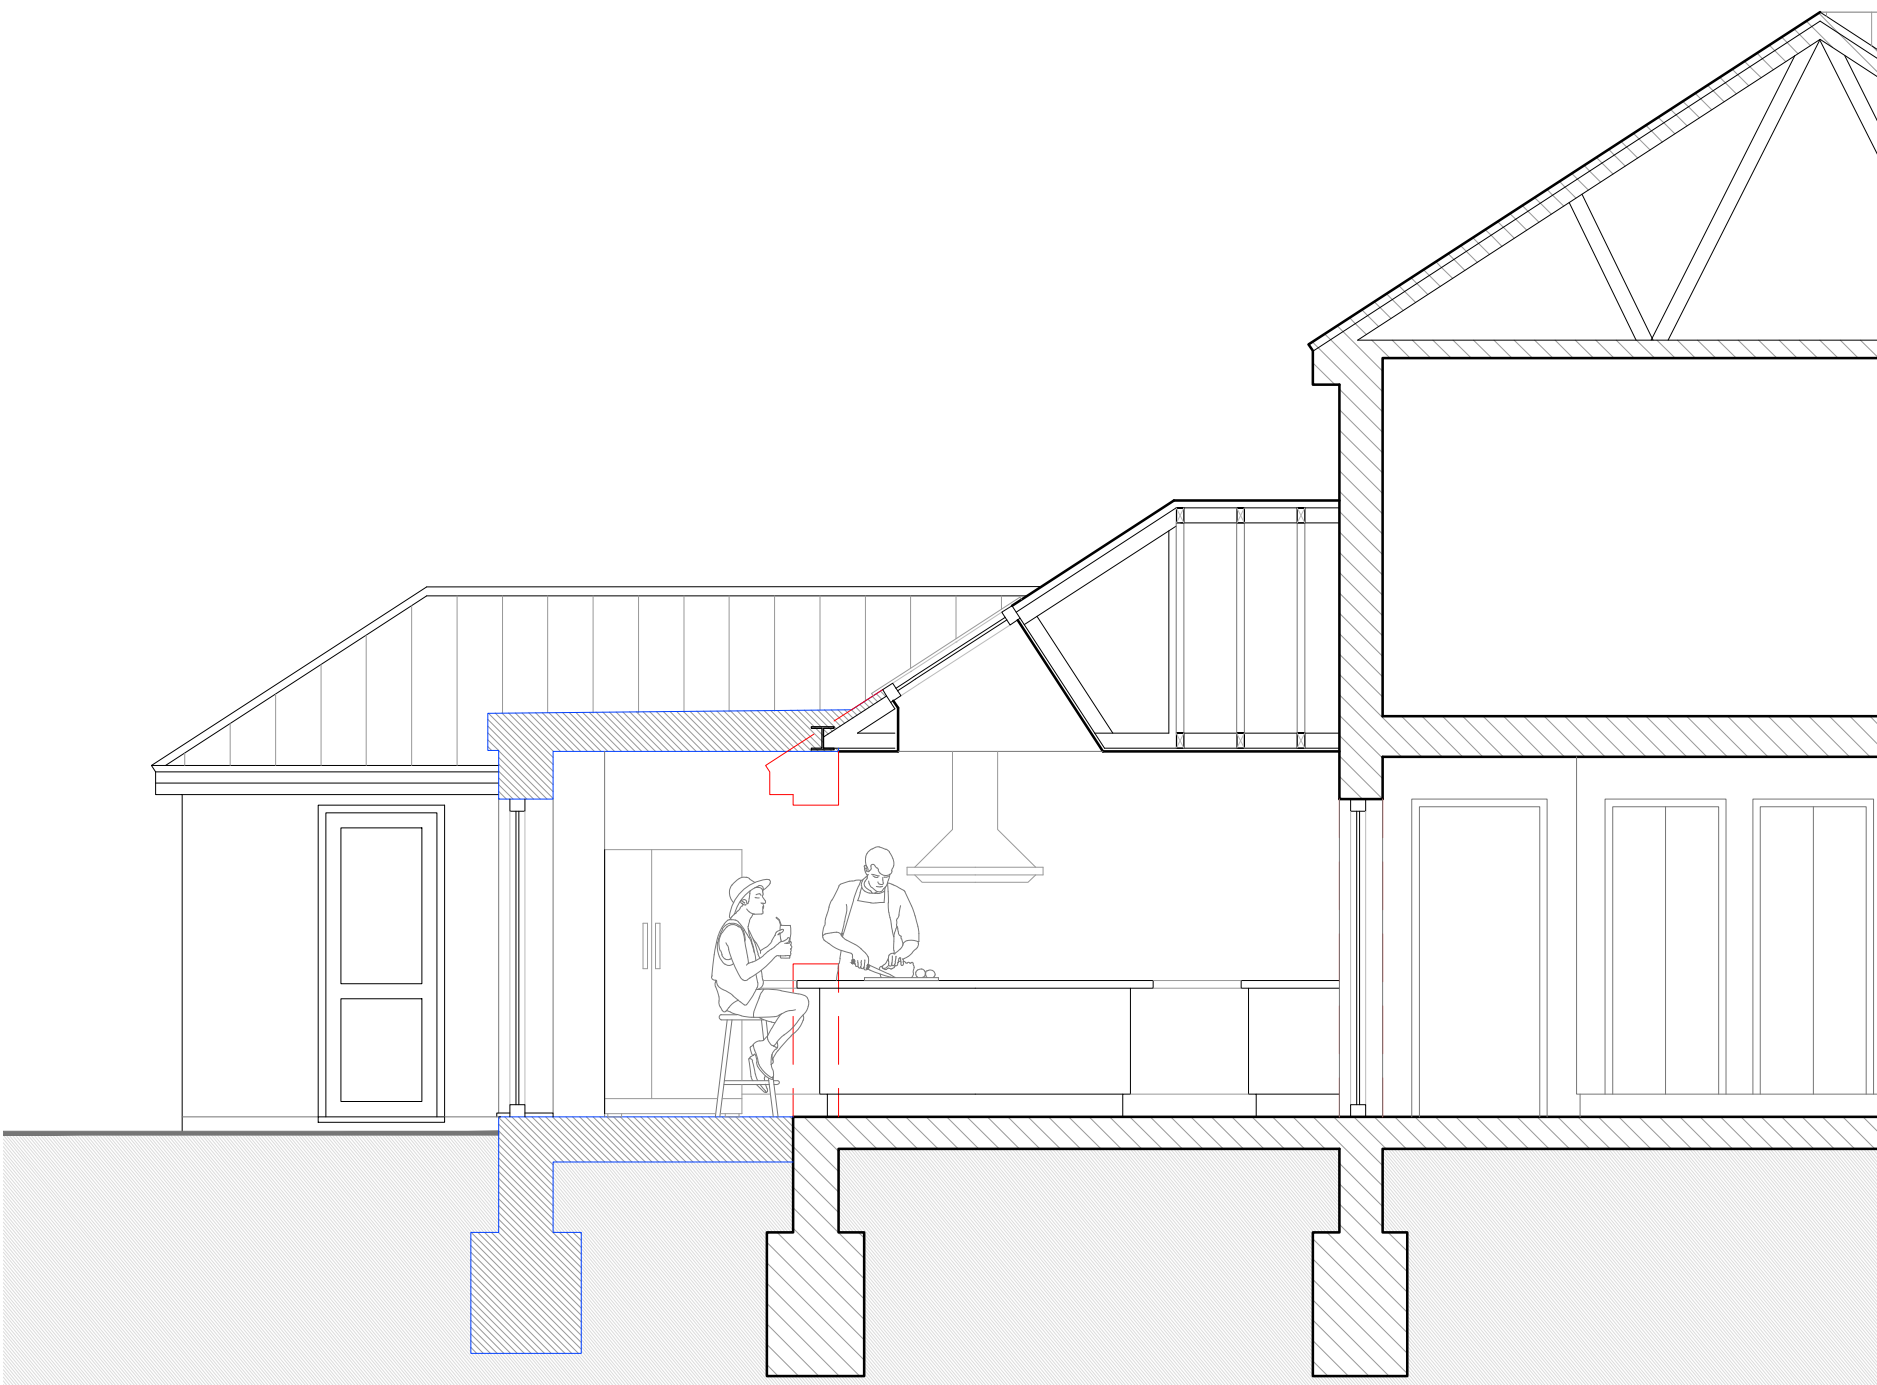

Proposed Section AA - 1:50



Proposed West Elevation - 1:100



Proposed North Elevation - 1:100



Proposed East Elevation - 1:100

