


PLANNING APPLICATION

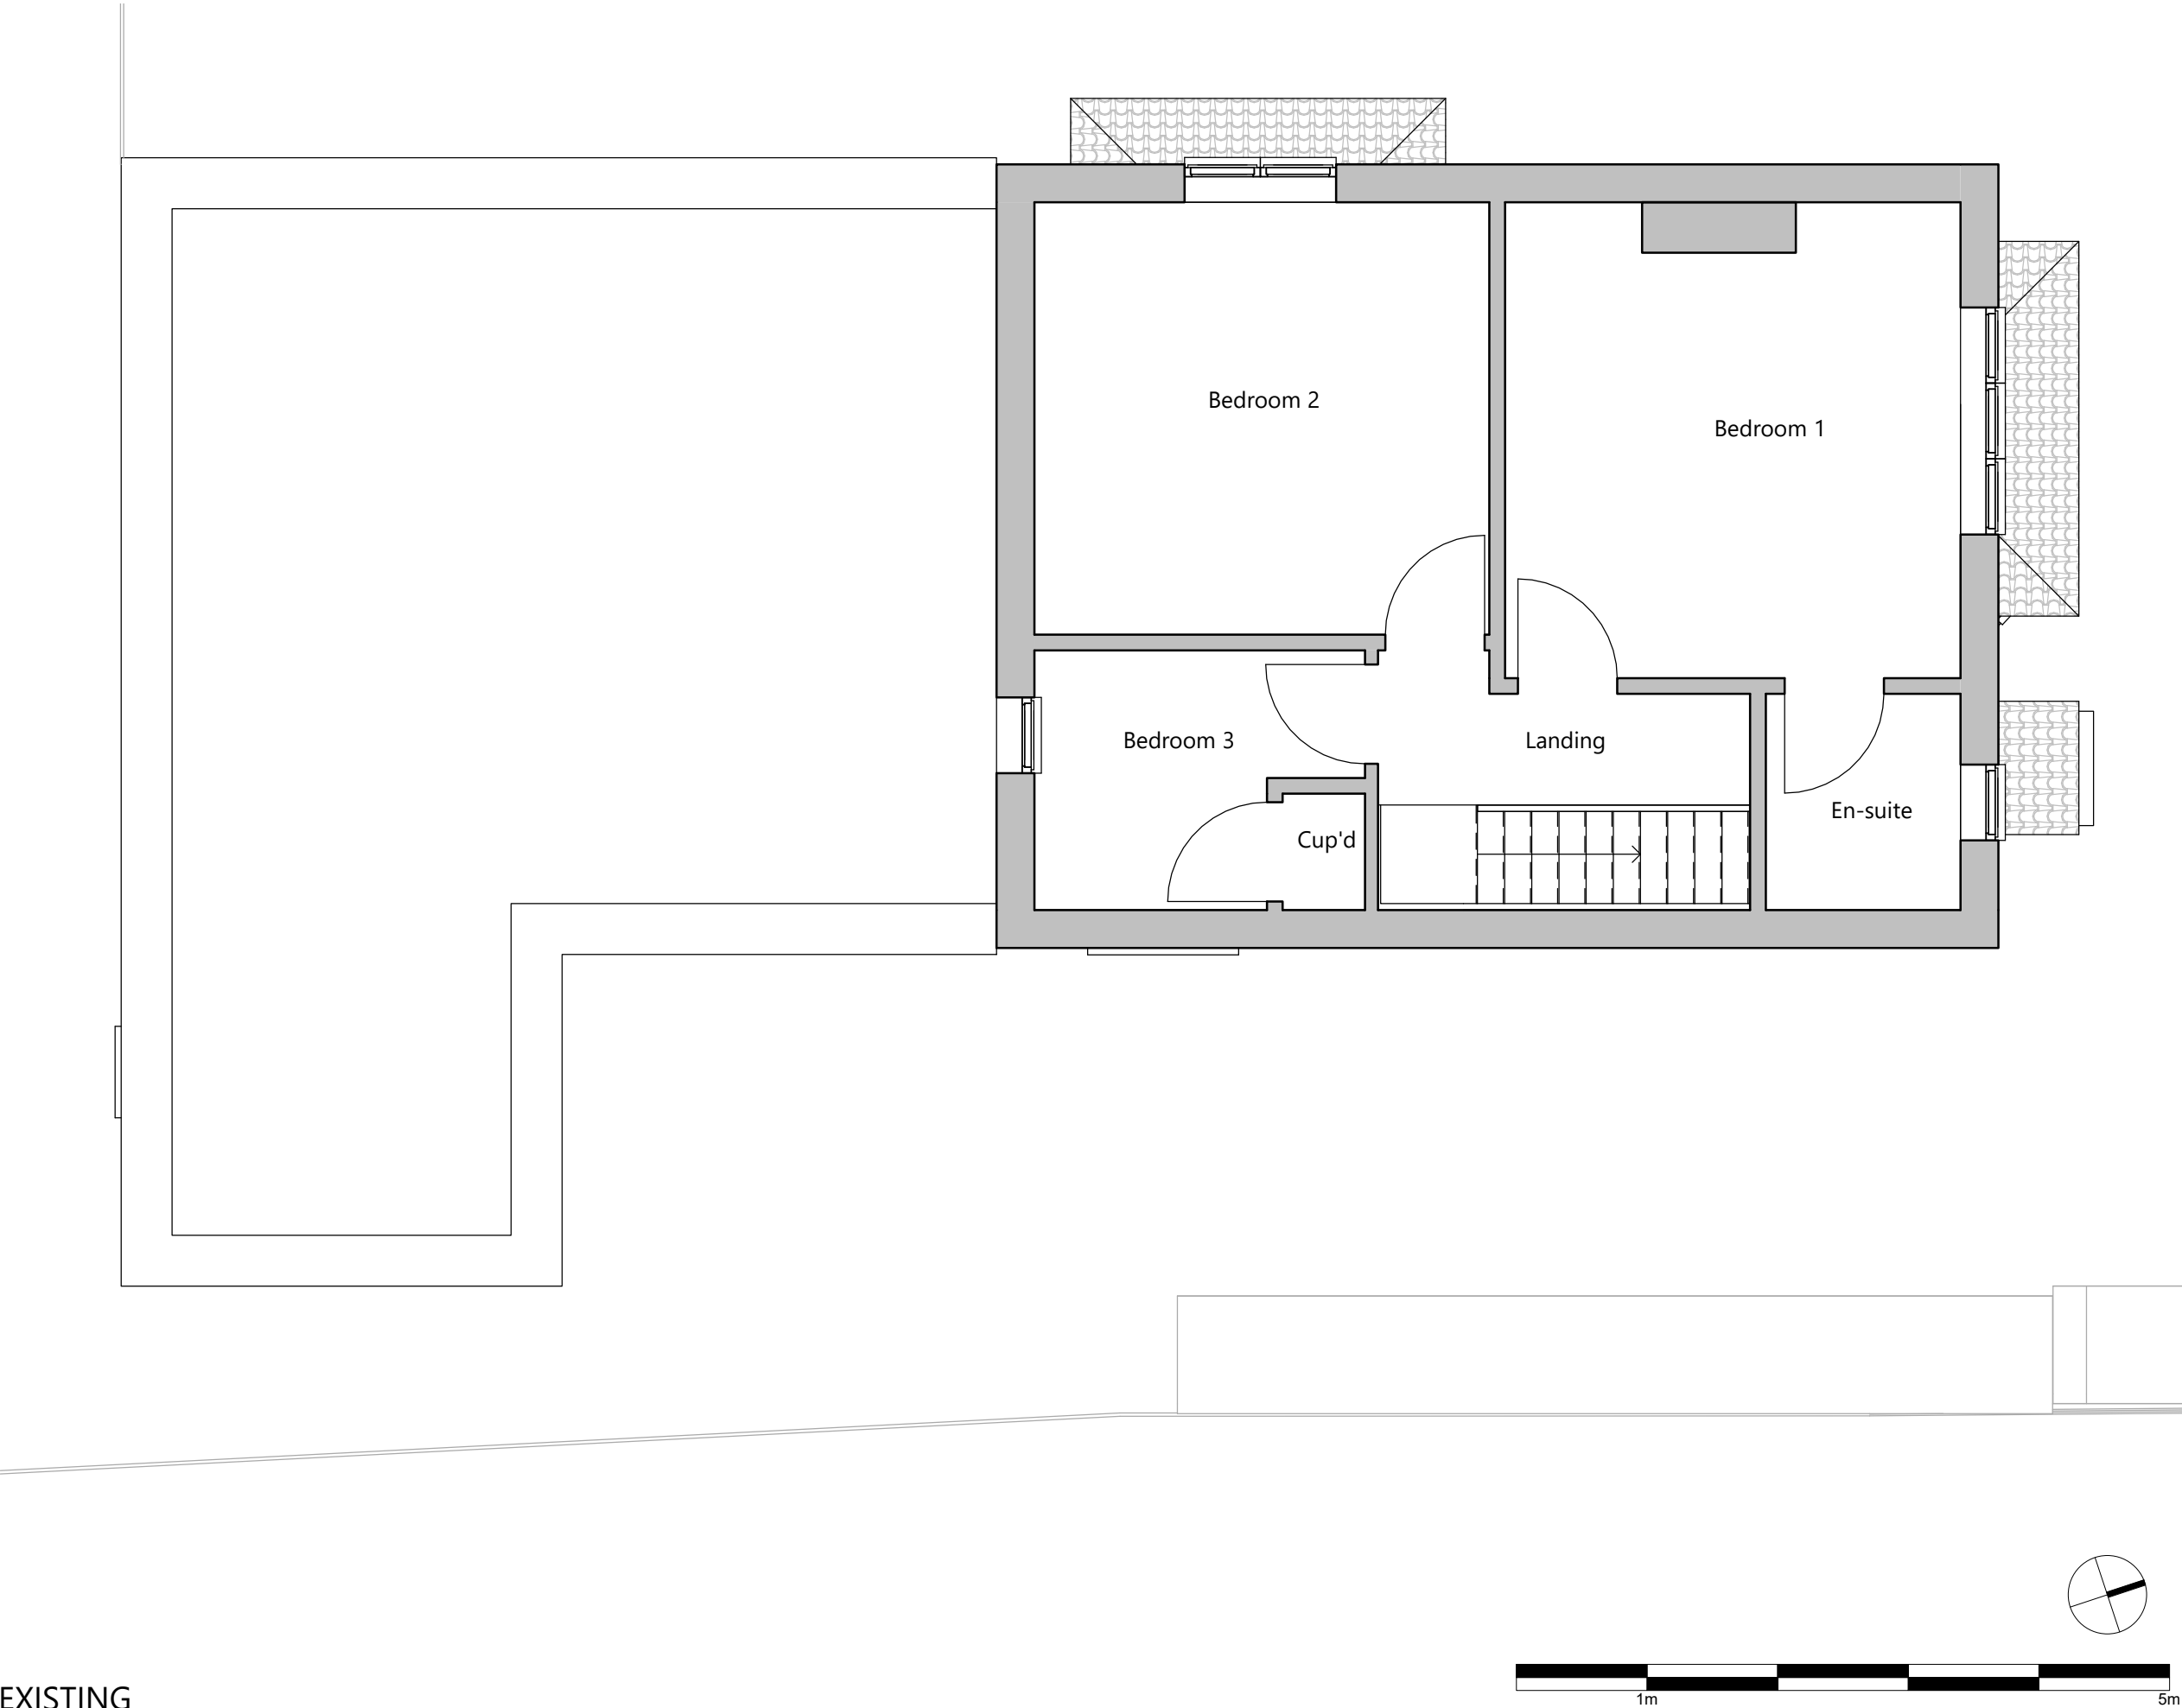

EXISTING

General Notes:

- Dimensions in millimetres unless stated otherwise.
- Do not scale off drawing.
- All dimensions to be verified on site before proceeding.
- All specifications/build-ups on this drawing are indicative only.
- All materials and installations to be in accordance with all British Standards and building regulations.
- All perspective views are indicative for illustrative purposes only.

01	Planning	AW	10.10.22
00	Lawful Certificate	AW	11.07.22
REV	DESCRIPTION	BY	DATE

STATUS: PLANNING APPLICATION

CLIENT:
Mathew Burton-Garner

ARCHITECT:
Drawn by Annabel West

SITE:
50 Shaftesbury Avenue, Chandler's Ford,
Eastleigh SO53 3BP

TITLE:
First Floor Plan (Existing)

SCALE AT A3: 1: 50	DATE: 06.07.2022	DRAWN: AW	CHECKED: AW
PROJECT NO: -	DRAWING NO: P1011	REVISION: 01	