


PLANNING APPLICATION



North Elevation

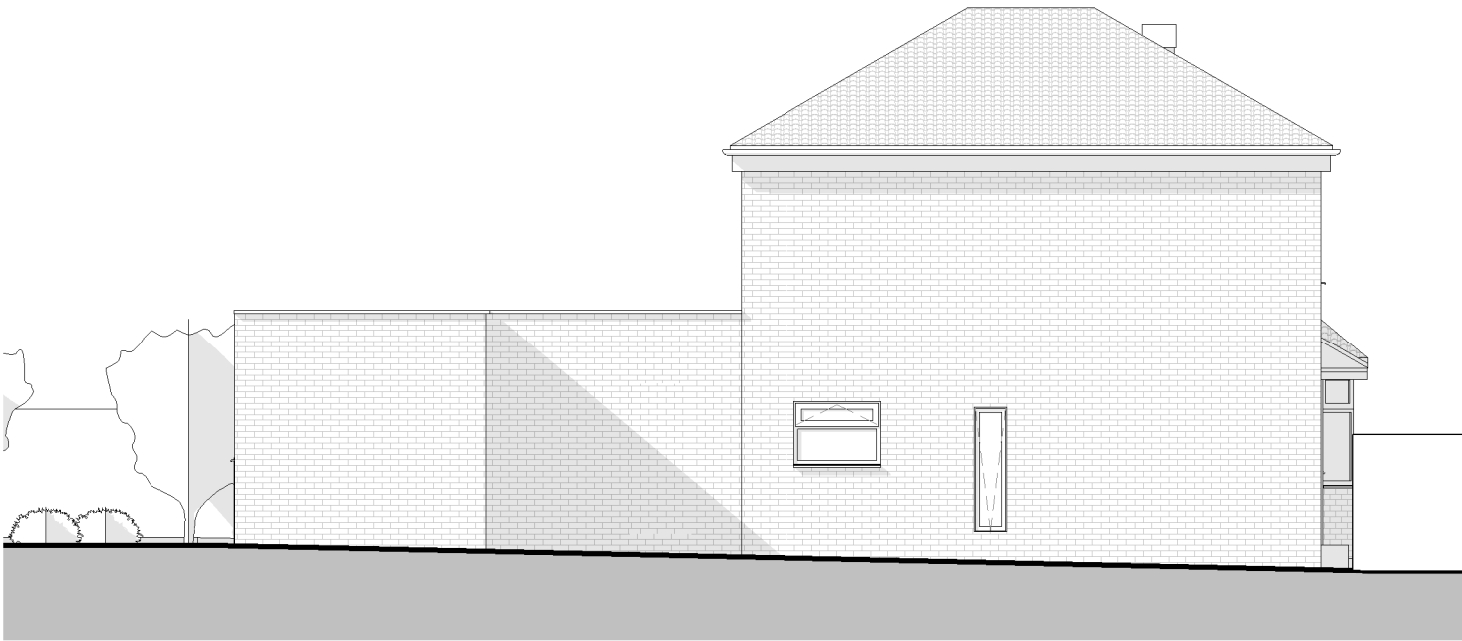

East Elevation



South Elevation



West Elevation

EXISTING



General Notes:

Dimensions in millimetres unless stated otherwise.

Do not scale off drawing.

All dimensions to be verified on site before proceeding.

All specifications/build-ups on this drawing are indicative only.

All materials and installations to be in accordance with all British Standards and building regulations.

All perspective views are indicative for illustrative purposes only.

01	Planning	AW	10.10.22
00	Lawful Certificate	AW	11.07.22
REV	DESCRIPTION	BY	DATE

STATUS: PLANNING APPLICATION

CLIENT:
Mathew Burton-Garner

ARCHITECT:
Drawn by Annabel West

SITE:
50 Shaftesbury Avenue, Chandler's Ford,
Eastleigh SO53 3BP

TITLE:
Elevations (Existing)

SCALE AT A3: 1: 100	DATE: 06.07.2022	DRAWN: AW	CHECKED: AW
PROJECT NO: -	DRAWING NO: P1110	REVISION: 01	