



side elevation

rear elevation


side elevation

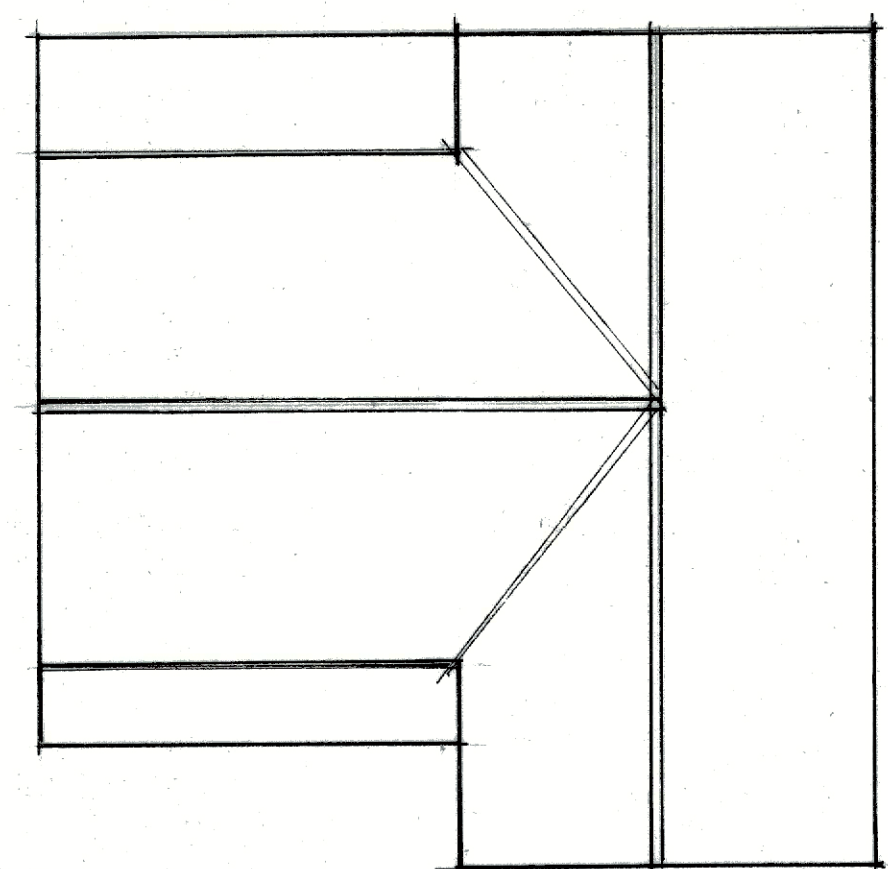


proposed roof plan

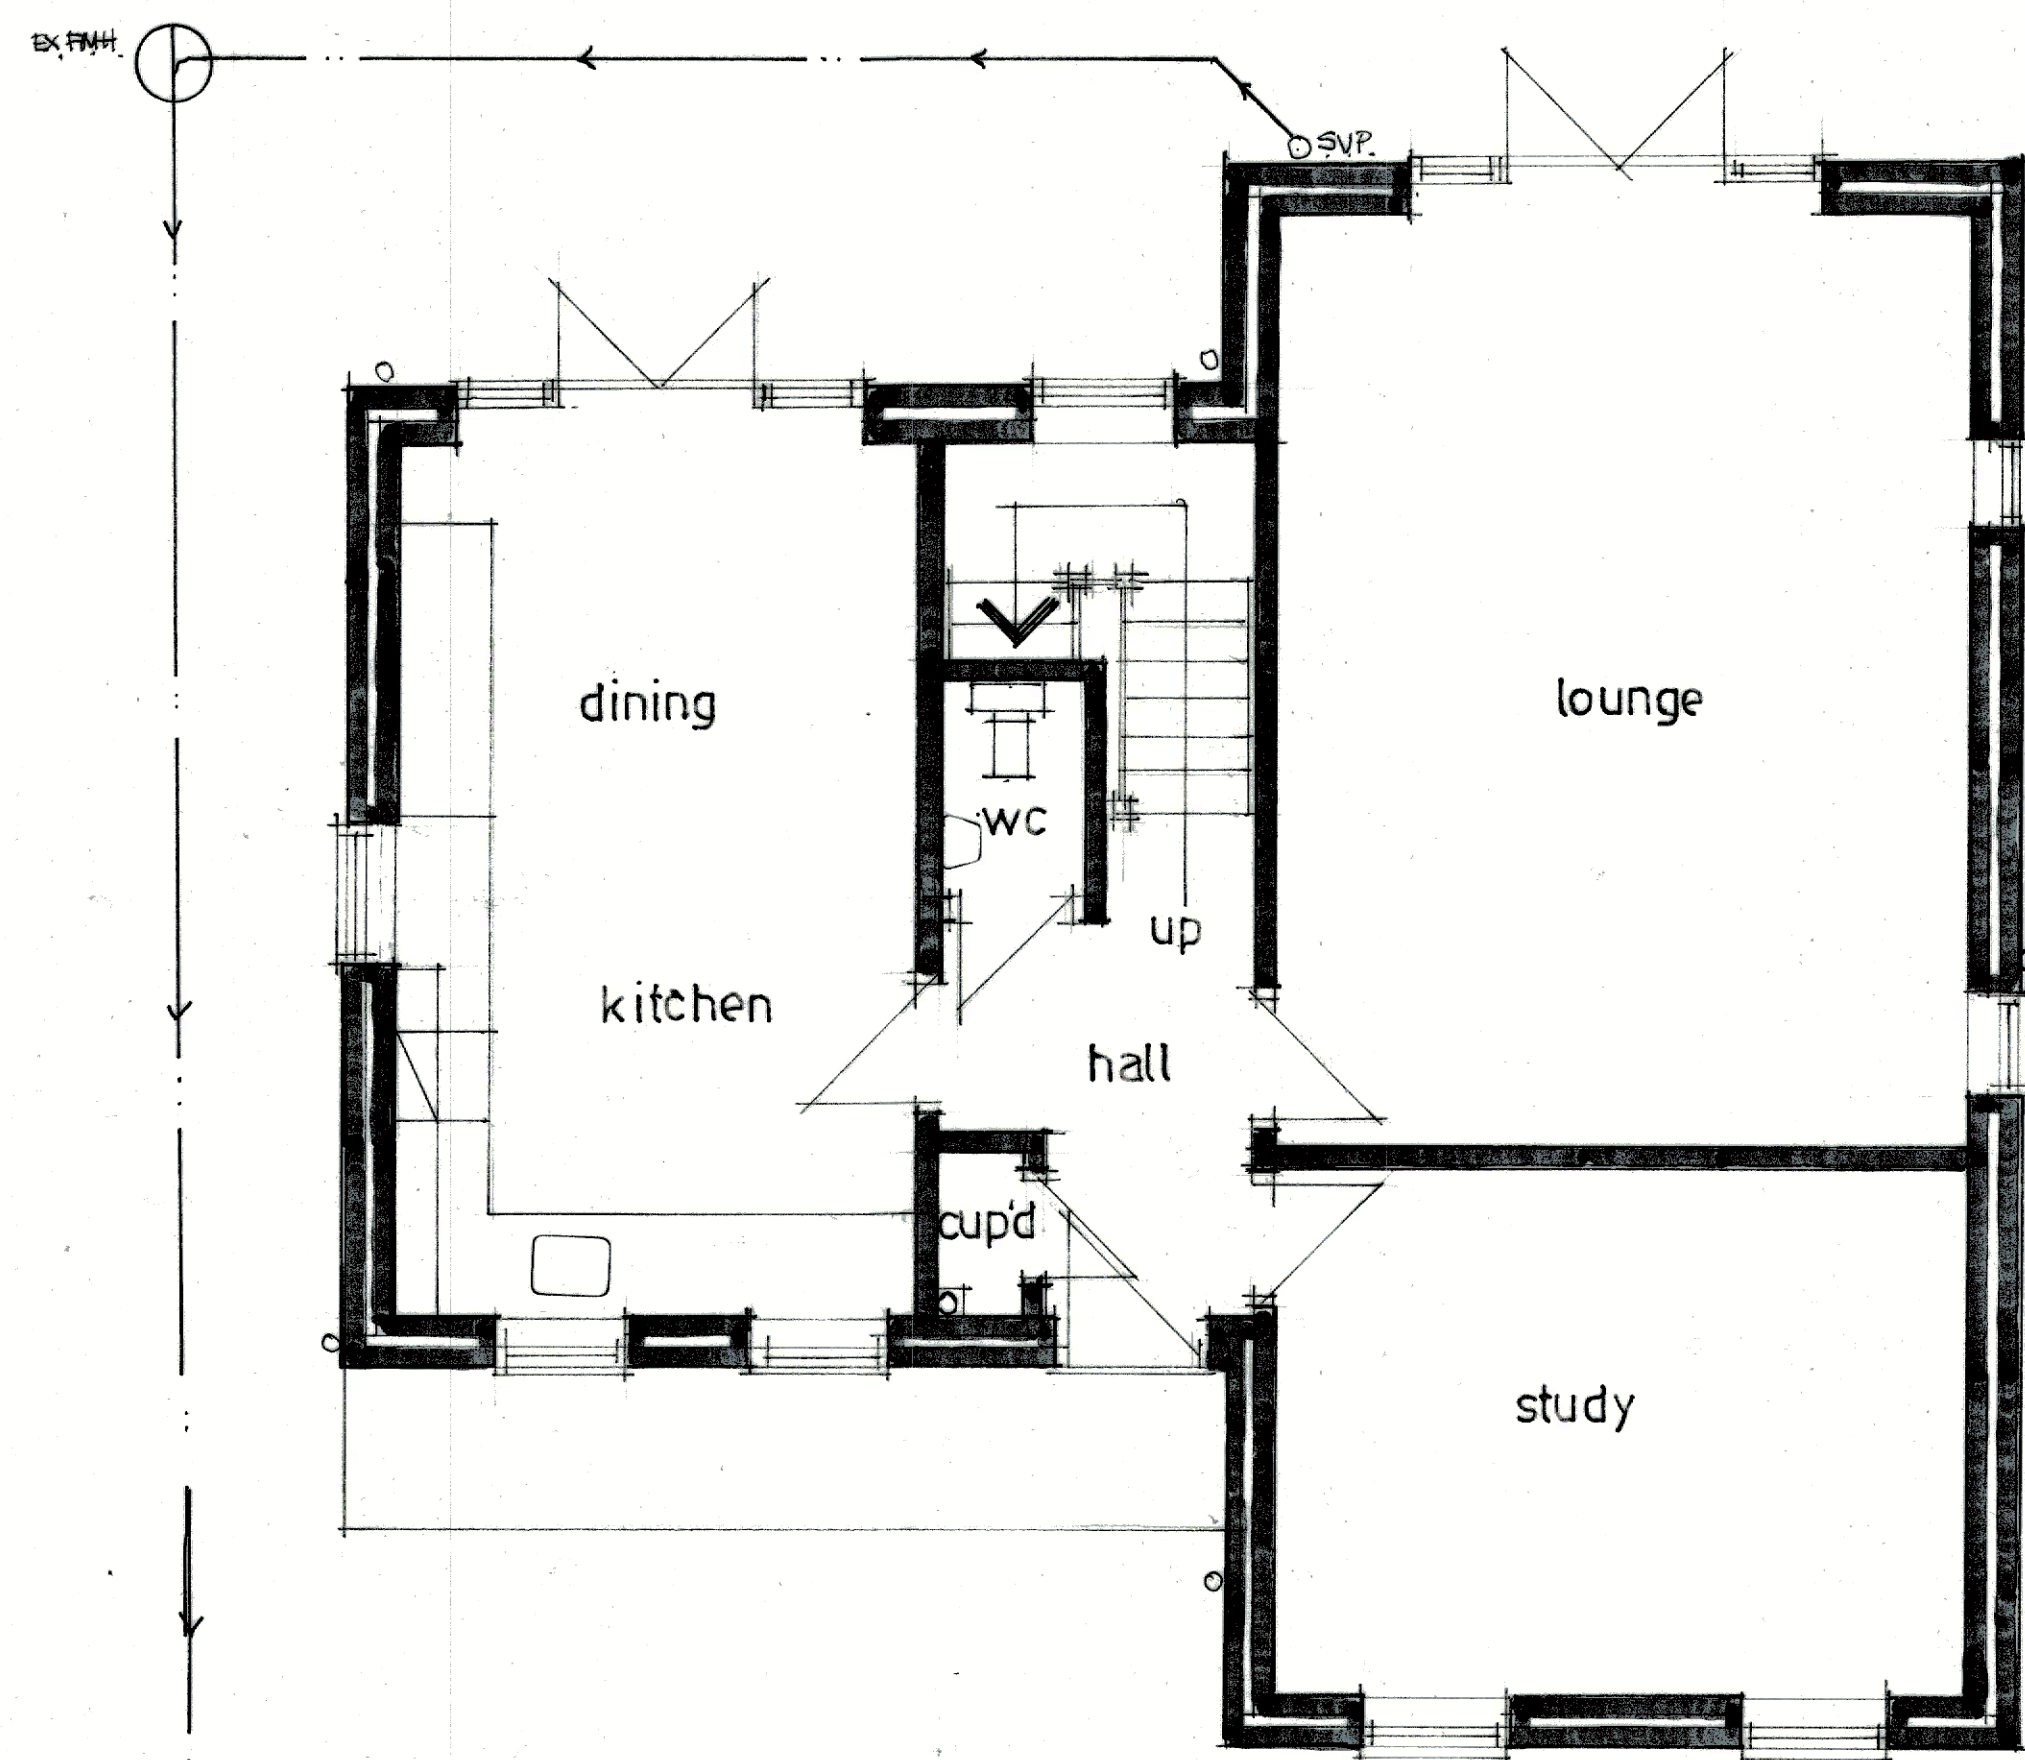

ground floor plan

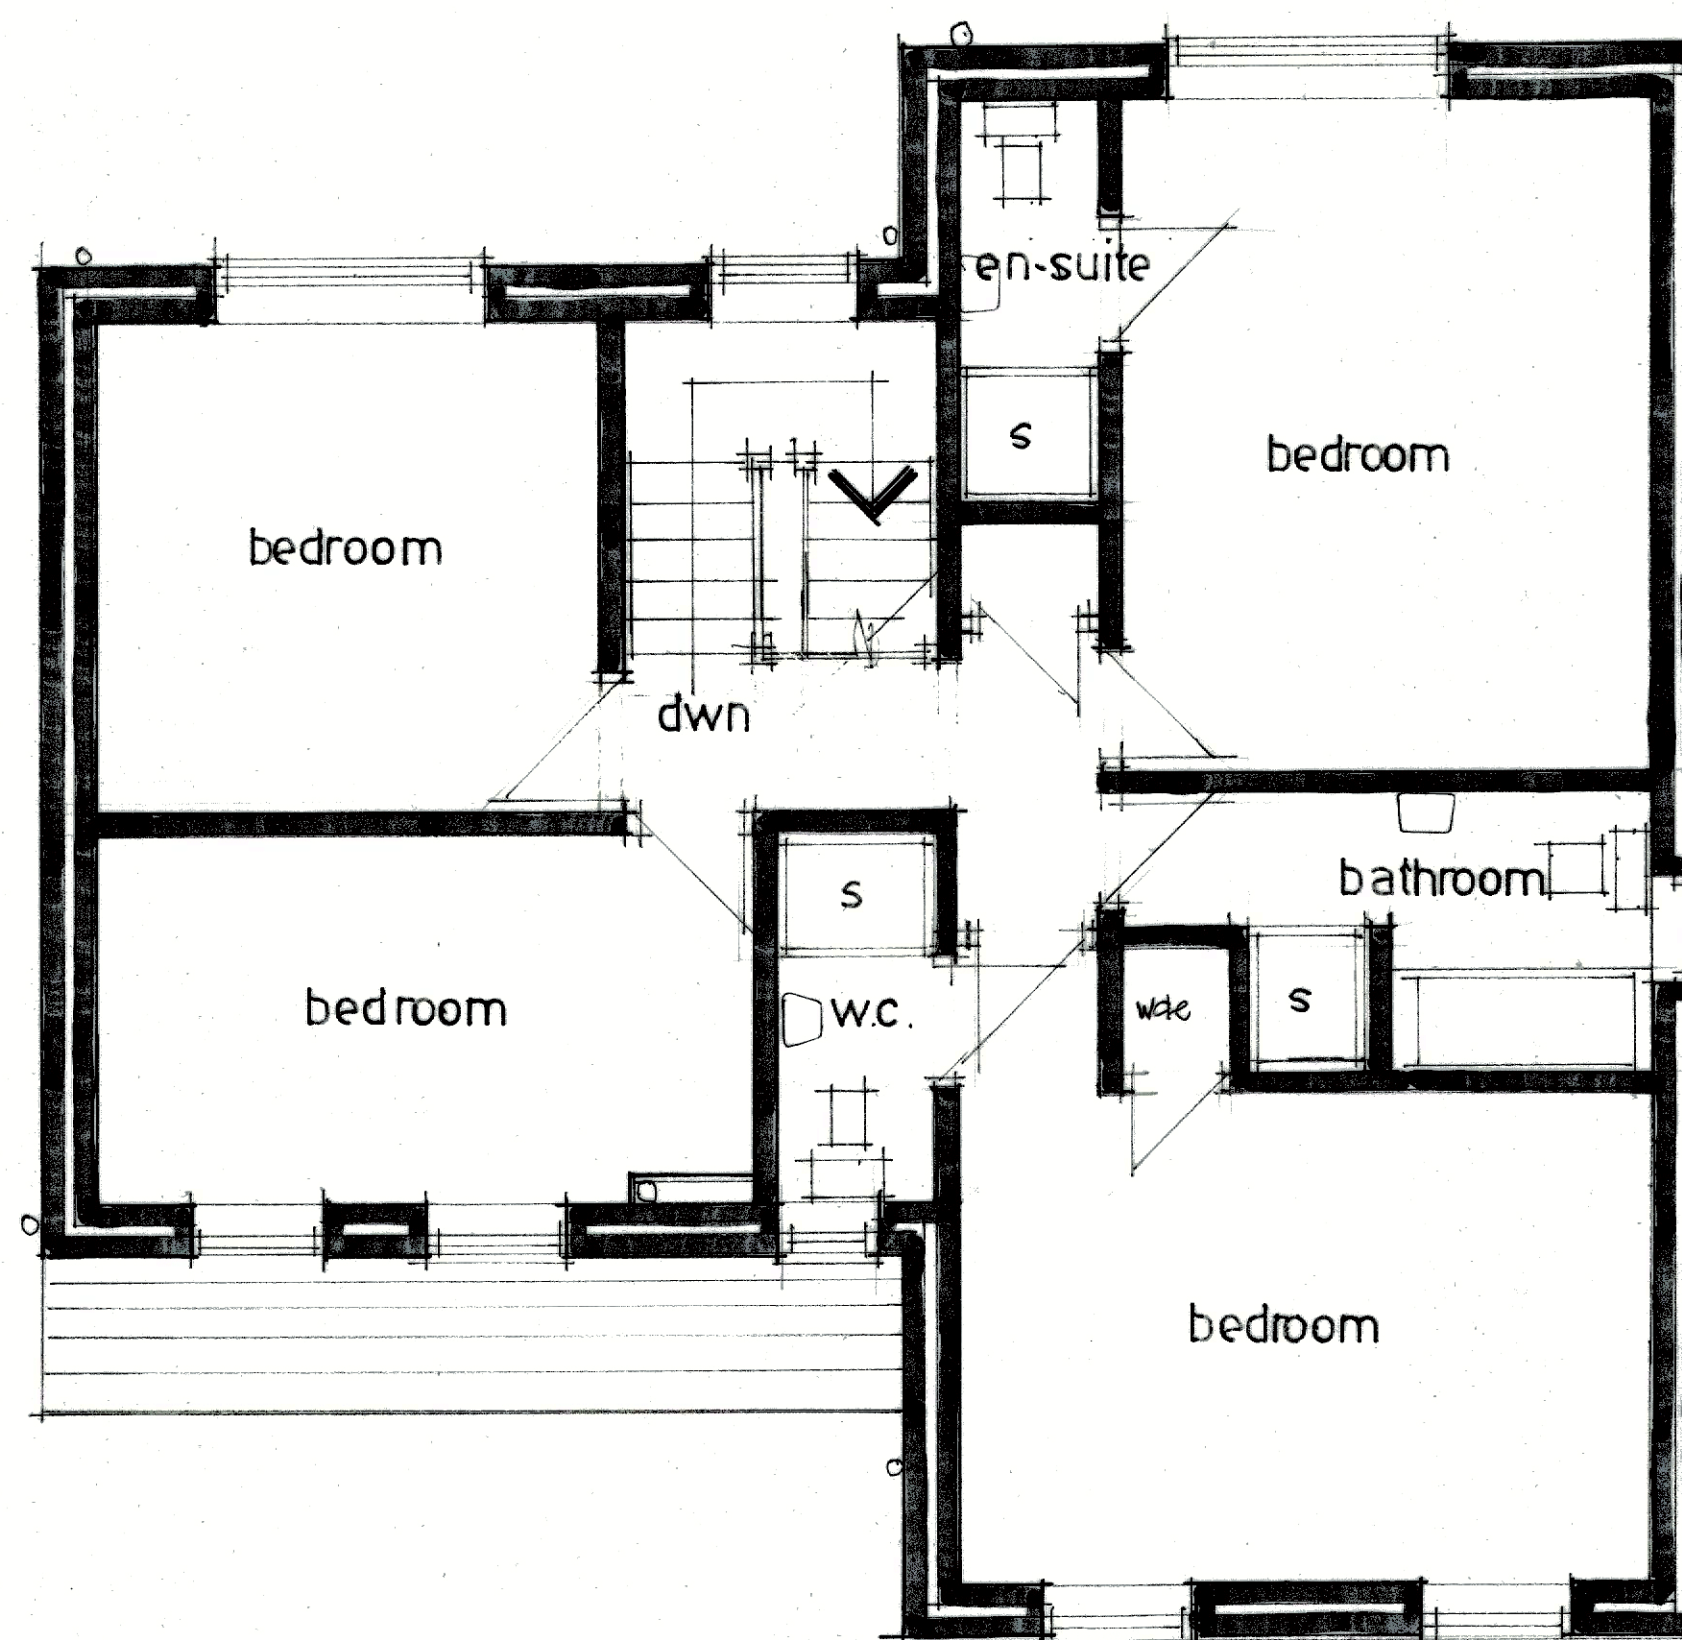

first floor plan

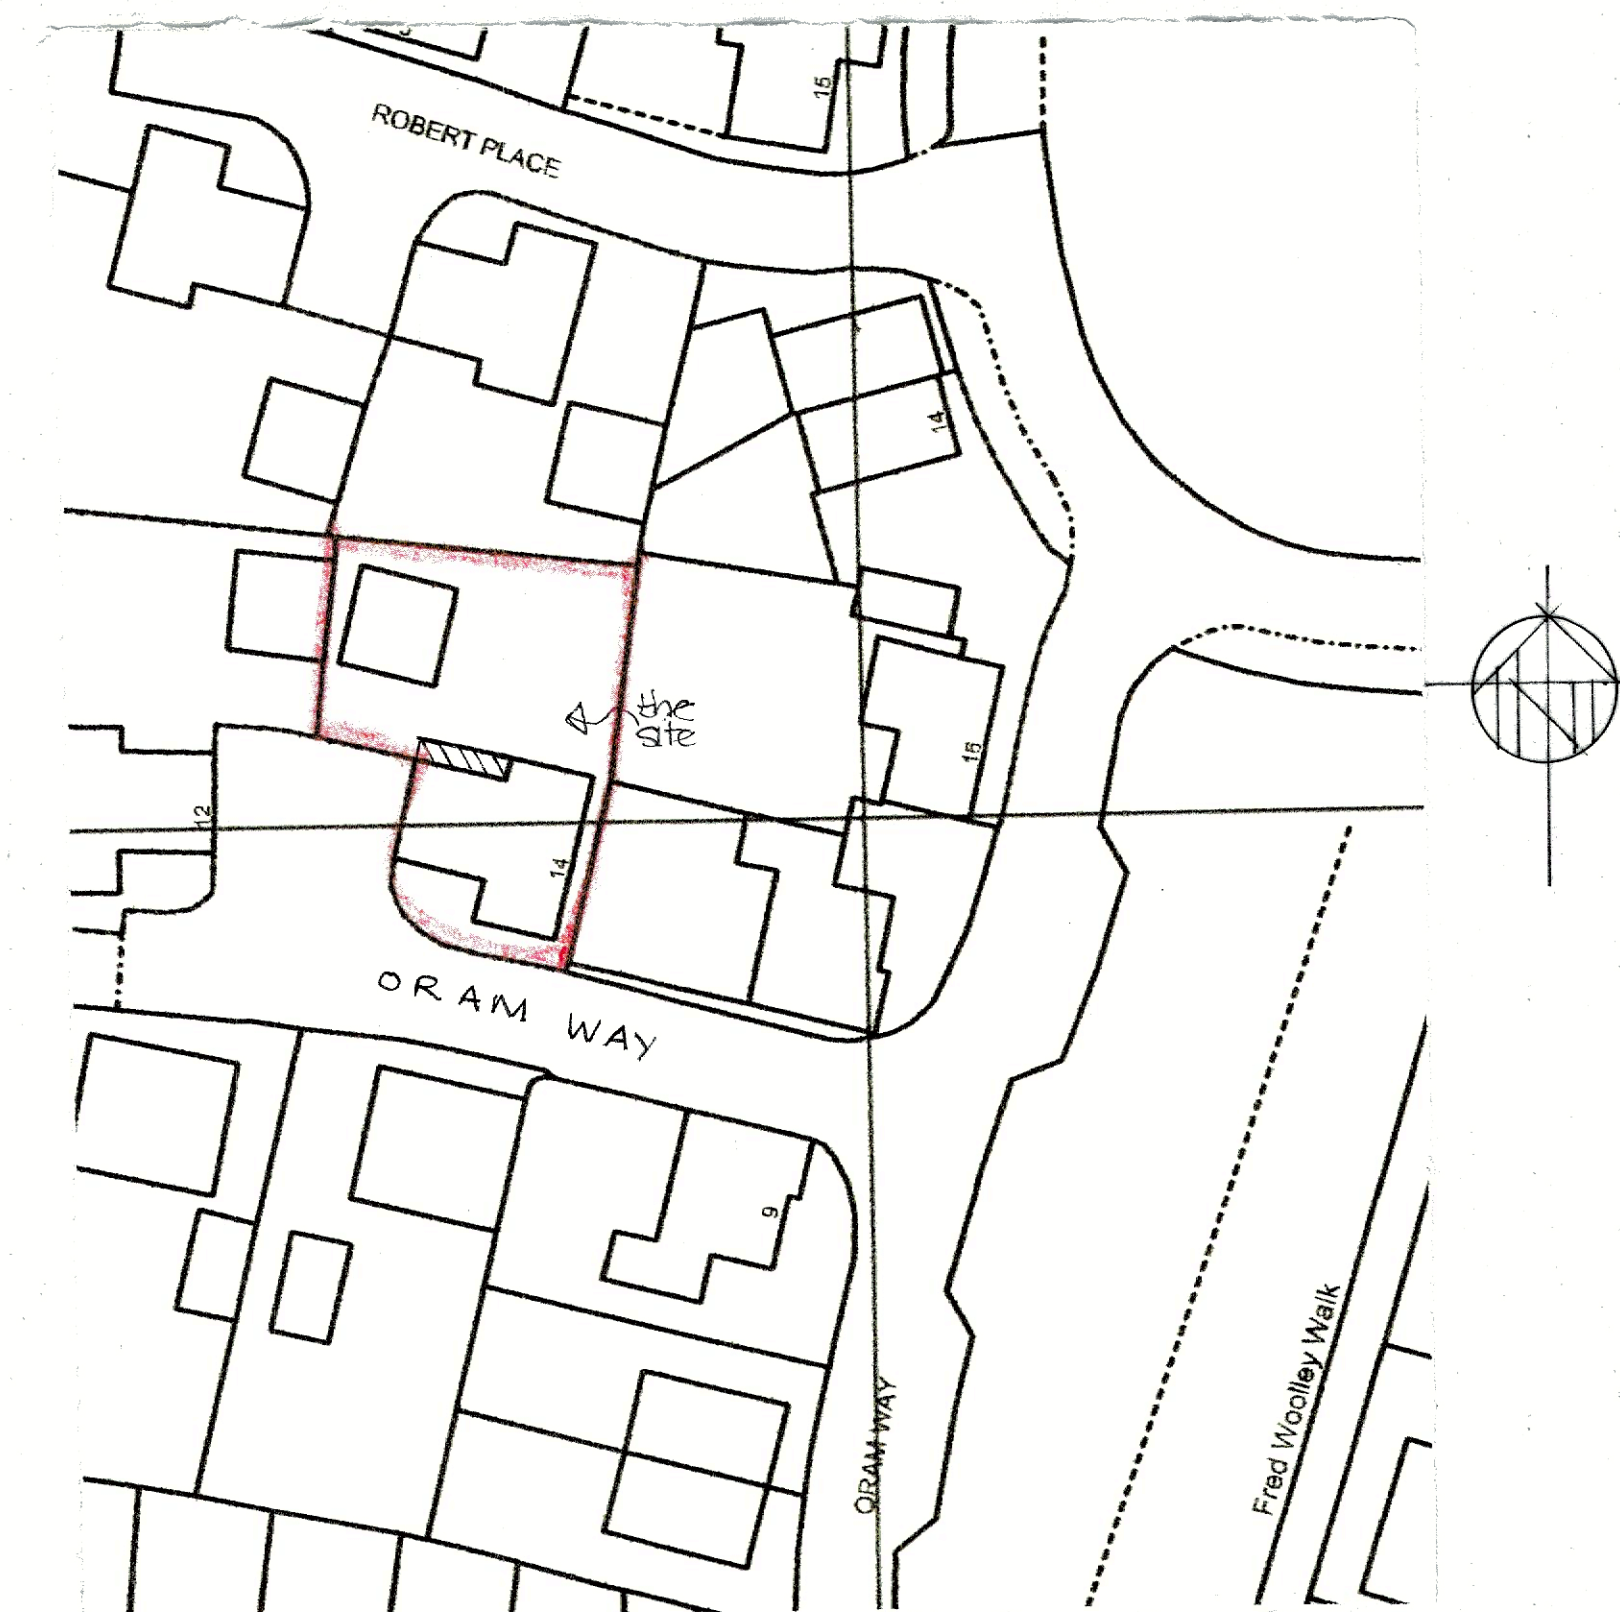

site plan 1:500

Drawing title		
Existing floor plans and elevations Proposed alterations at 14 Oram Way, West End, Hants. SO30 3JW.		
scale		
1:50 1:100 @ A1.		
Date		Drawn by
February 23		David Windsor
Drawing of		Rev.
O.W. 01.		