



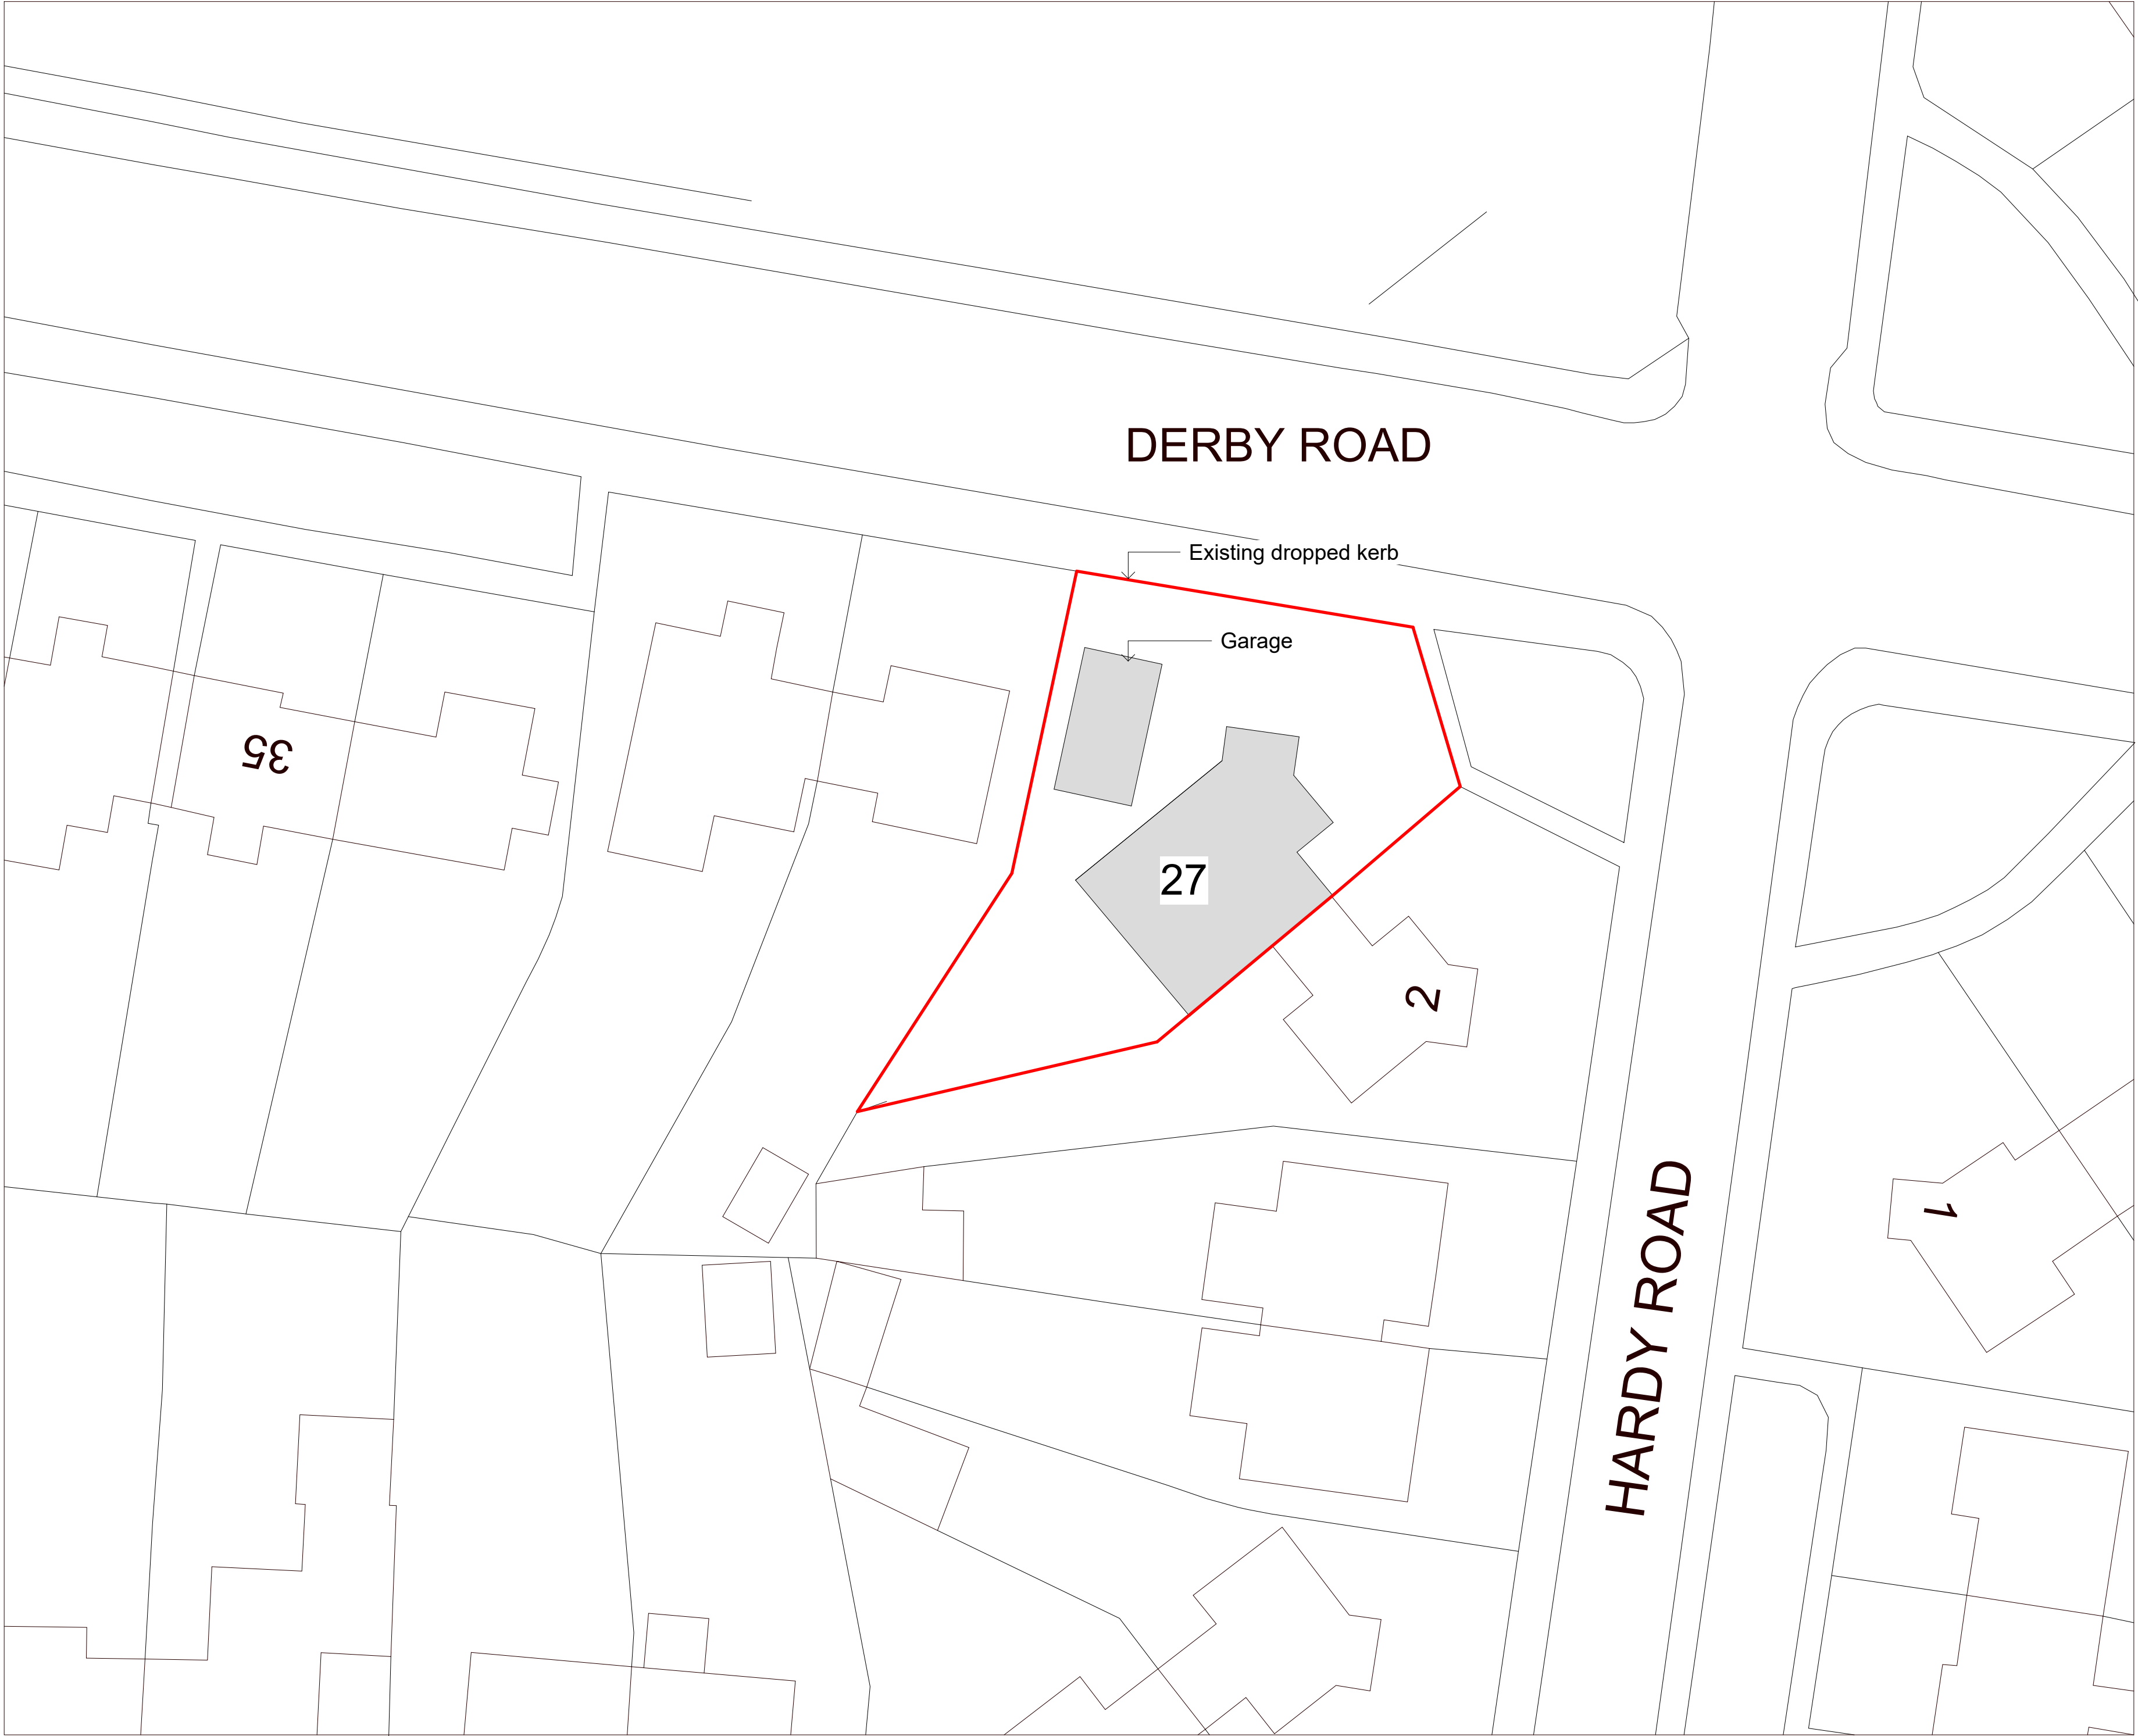

1 Site Plan
1 : 200

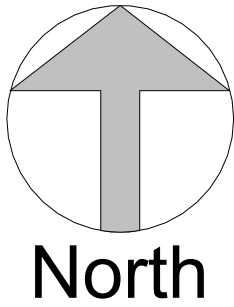

Rev	Description	Date

PROJECT
27 Derby Road,
Eastleigh, SO50 5FD

TITLE
Site Plan

CLIENT
B. Zada

DRAWN BY	CHECKED BY	DATE
AH	AH	11.05.23

SCALE (@ A1)	PROJECT NUMBER
1 : 200	1083a

DRAWING NUMBER	REV
002	

DO NOT SCALE FROM THIS DRAWING. REPORT ANY DISCREPANCIES TO THE AUTHOR