





1 Proposed Front Elevation
1 : 100




2 Proposed Rear Elevation
1 : 100

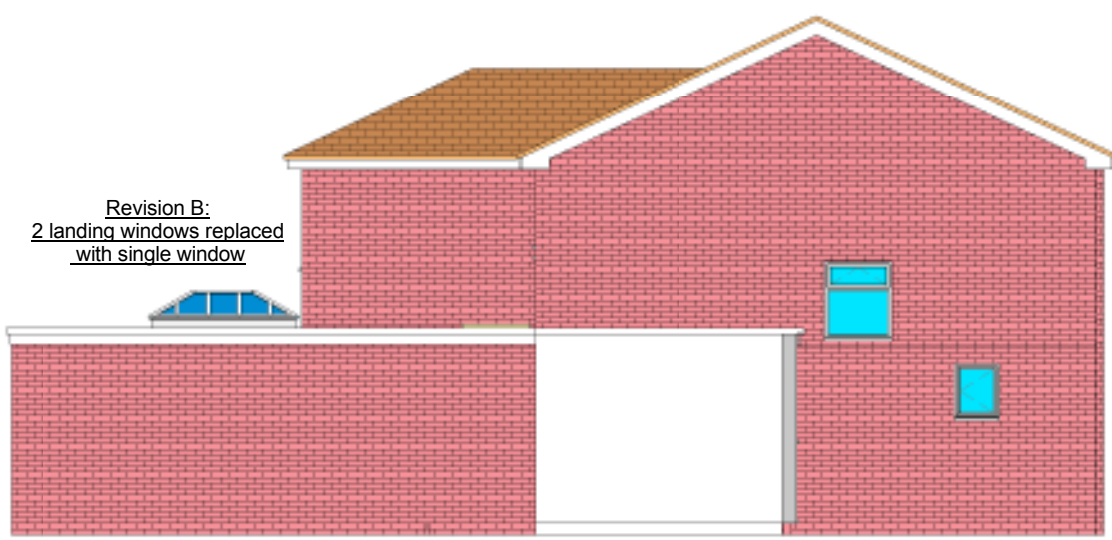


3 Proposed Side (Left) Elevation
1 : 100

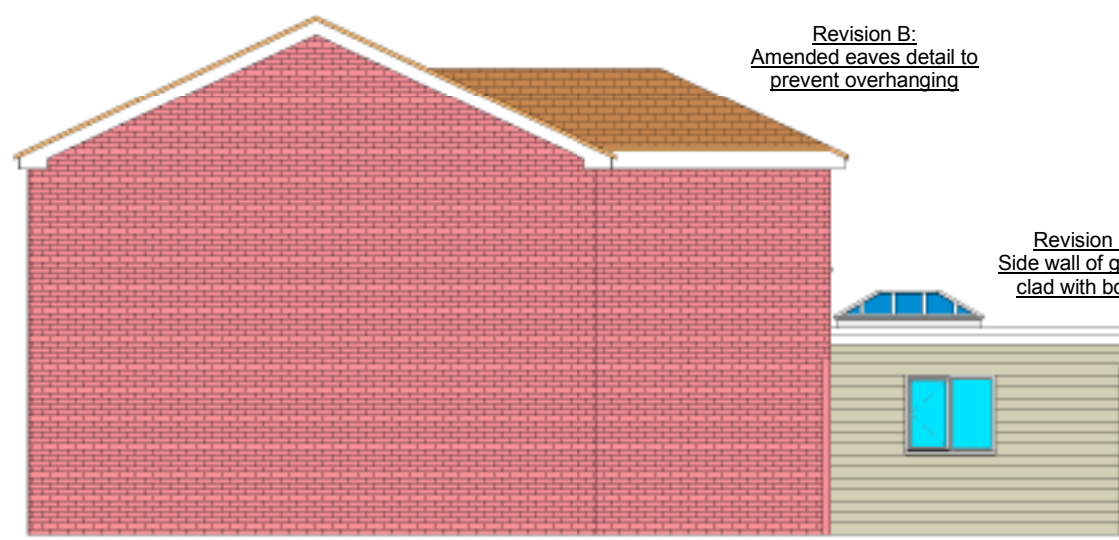

4 Proposed Side (Right) Elevation
1 : 100

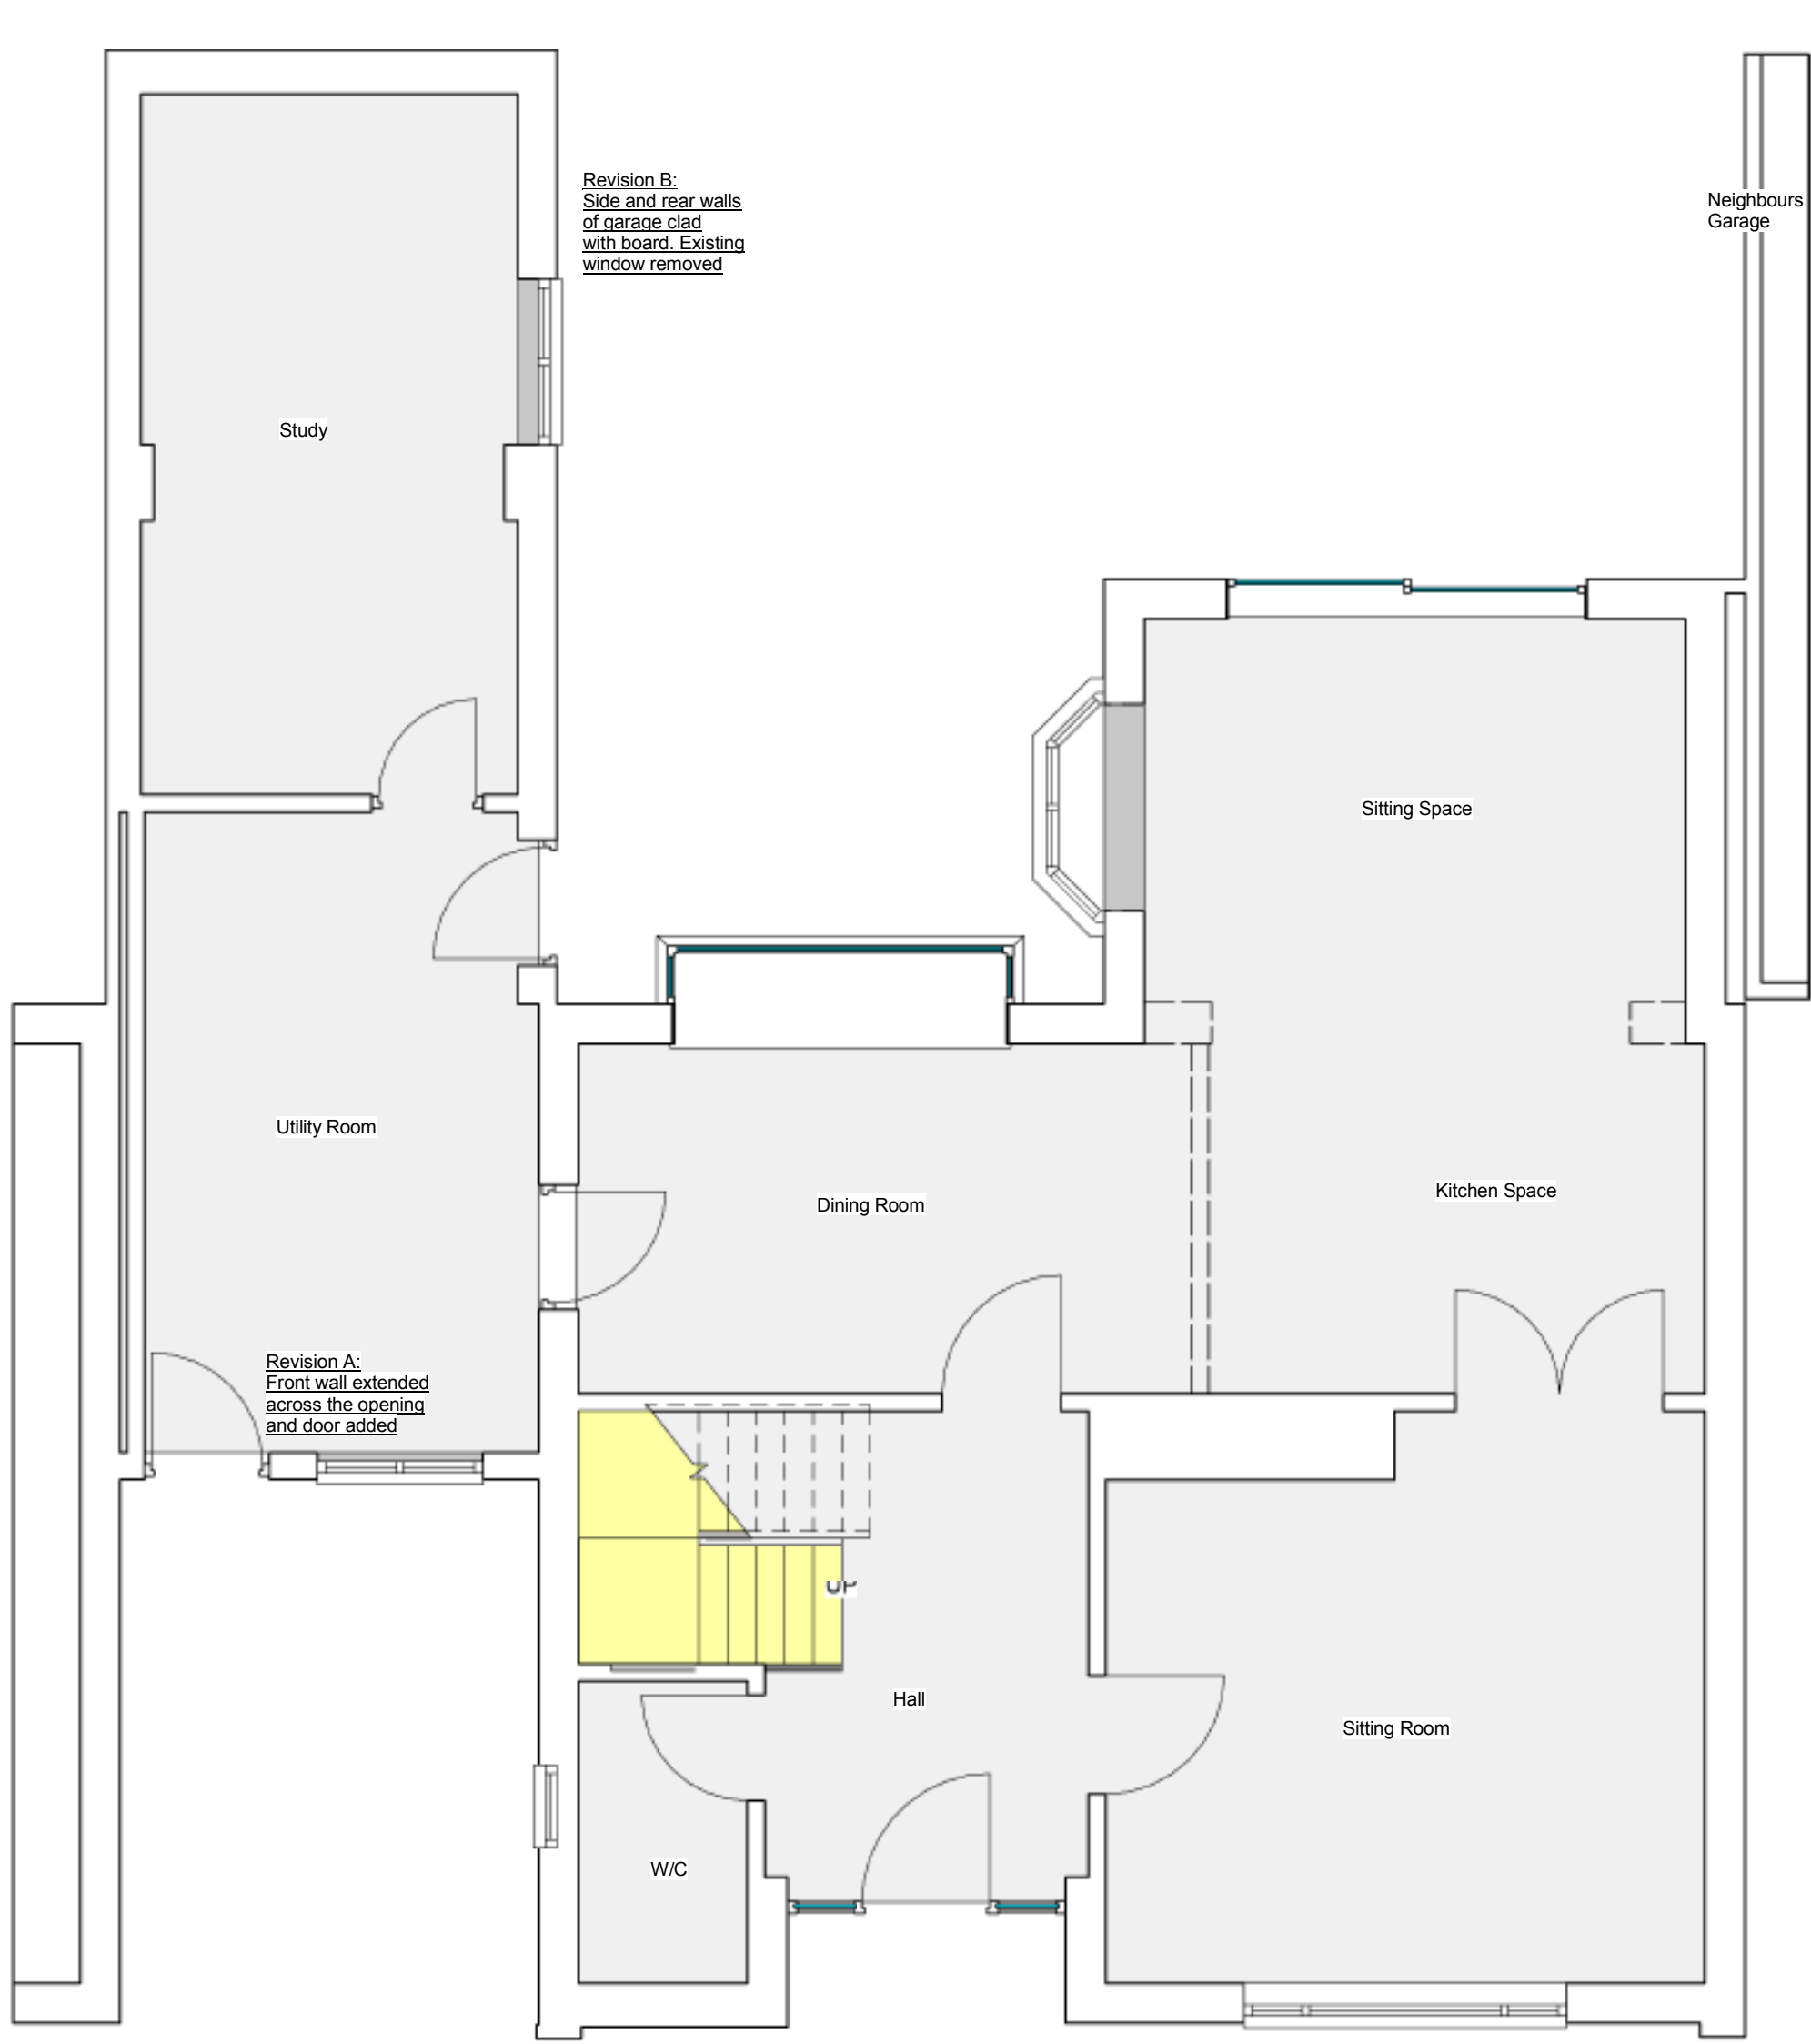


5 Proposed Ground Floor Plan
1 : 50

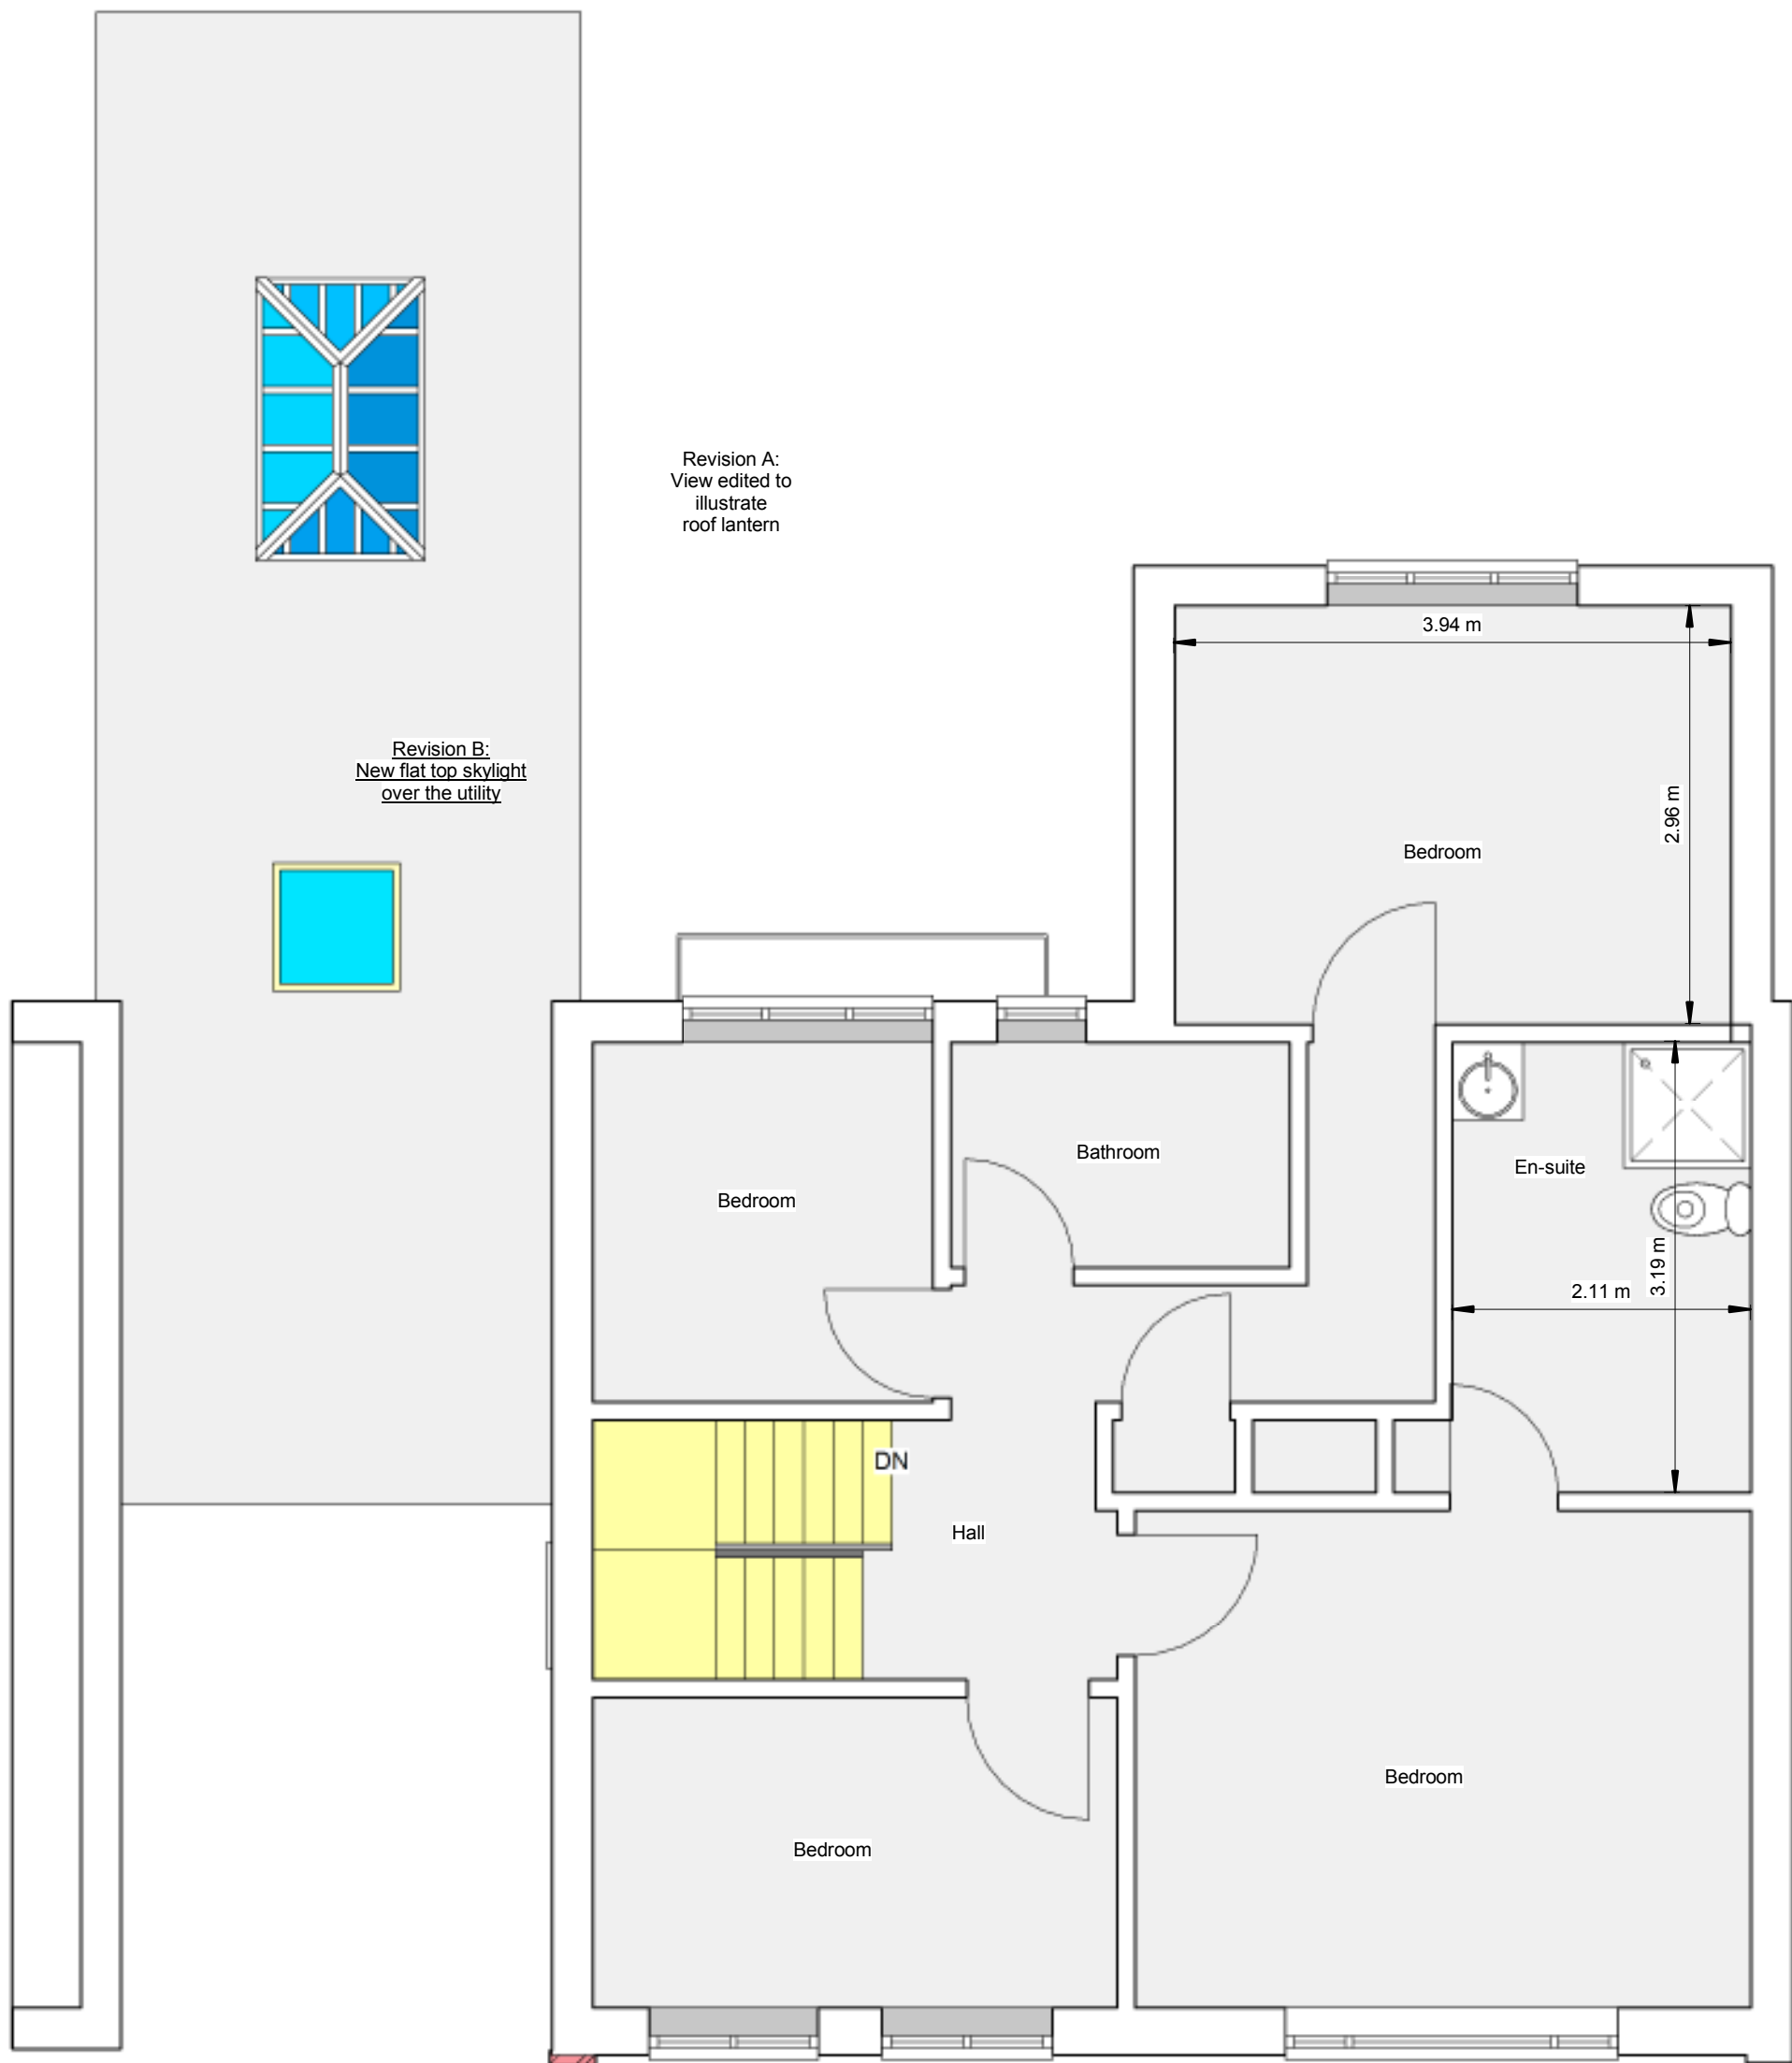

6 Proposed First Floor Plan
1 : 50



7 3D View Rear

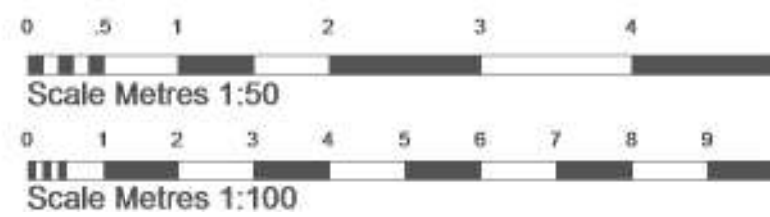

PROPOSED WORKS

First floor extension to be built over the existing ground floor extension. Masonry construction with red face brickwork finish. White UPVC windows and doors.

Revision B: 11/05/2023 Extension soffitt fascia adjacent to number 13 amended to prevent over hanging. Location of the neighbours wall added to teh drawing. Colour of cladding amended to a lighter colour, cobbles tone. Existing render on the side of the garage and in the front rendered section both to be clad. Round window and patio doors removed from the front elevation. New skylight over the utility.

Revision A: 30/03/2023 Door added to front wall of the utility space and internal change. Edited left elevation to show window. Edited first floor plan to show roof lantern.

Drawings by:

unsted design

3D Computer Aided
Architectural Design

Unsted Design Ltd
16 Hazel Close,
Chandlers Ford
Eastleigh
SO53 5RF

Tel: 02380274720
Fax: 02380274720
Email: info@UnstedDesign.co.uk
Web Site www.UnstedDesign.co.uk
Company Number 8013235

Utilities/Highways/Environment: It is the responsibility of the client or their contractor to liaise with the Utility providers, Highway Authorities and Environment Agency to ensure that all approvals are in place unless Unsted Design have been given written instructions to act on your behalf.

Copyright: The copyright for this drawing remains the property of Unsted Design. It cannot be copied, altered or reproduced in any form without the consent of Unsted Design. It cannot be passed to a third party without the written consent of Unsted Design.

Dimensions: All dimensions to be checked on site prior to the commencement of any work. Do not scale from this drawing for construction purposes.

Party Wall Agreements: It is the sole responsibility of the building owner or their contractor to draw up any agreements or notices required to comply with the Party Wall Act. This drawing does not guarantee the position of the boundary.

Client: MRS R. BALMOND
Project Address: 11 HOCOMBE DRIVE,
CHANDLERS FORD,
EASTLEIGH,
HANTS
SO53 5QE

Drawing Contents: PROPOSED FLOOR PLANS, ELEVATIONS
AND 3D VIEWS.

Purpose: PLANNING APPLICATION

Scale: 1:50 1:100

Date: January 2023

Drawn by: MKU

Client: MRS R. BALMOND
Project Address: 11 HOCOMBE DRIVE,
CHANDLERS FORD,
EASTLEIGH,
HANTS
SO53 5QE

002 BALMOND

PR1263 A1