


01 GROUND FLOOR PLAN
scale - 1:100

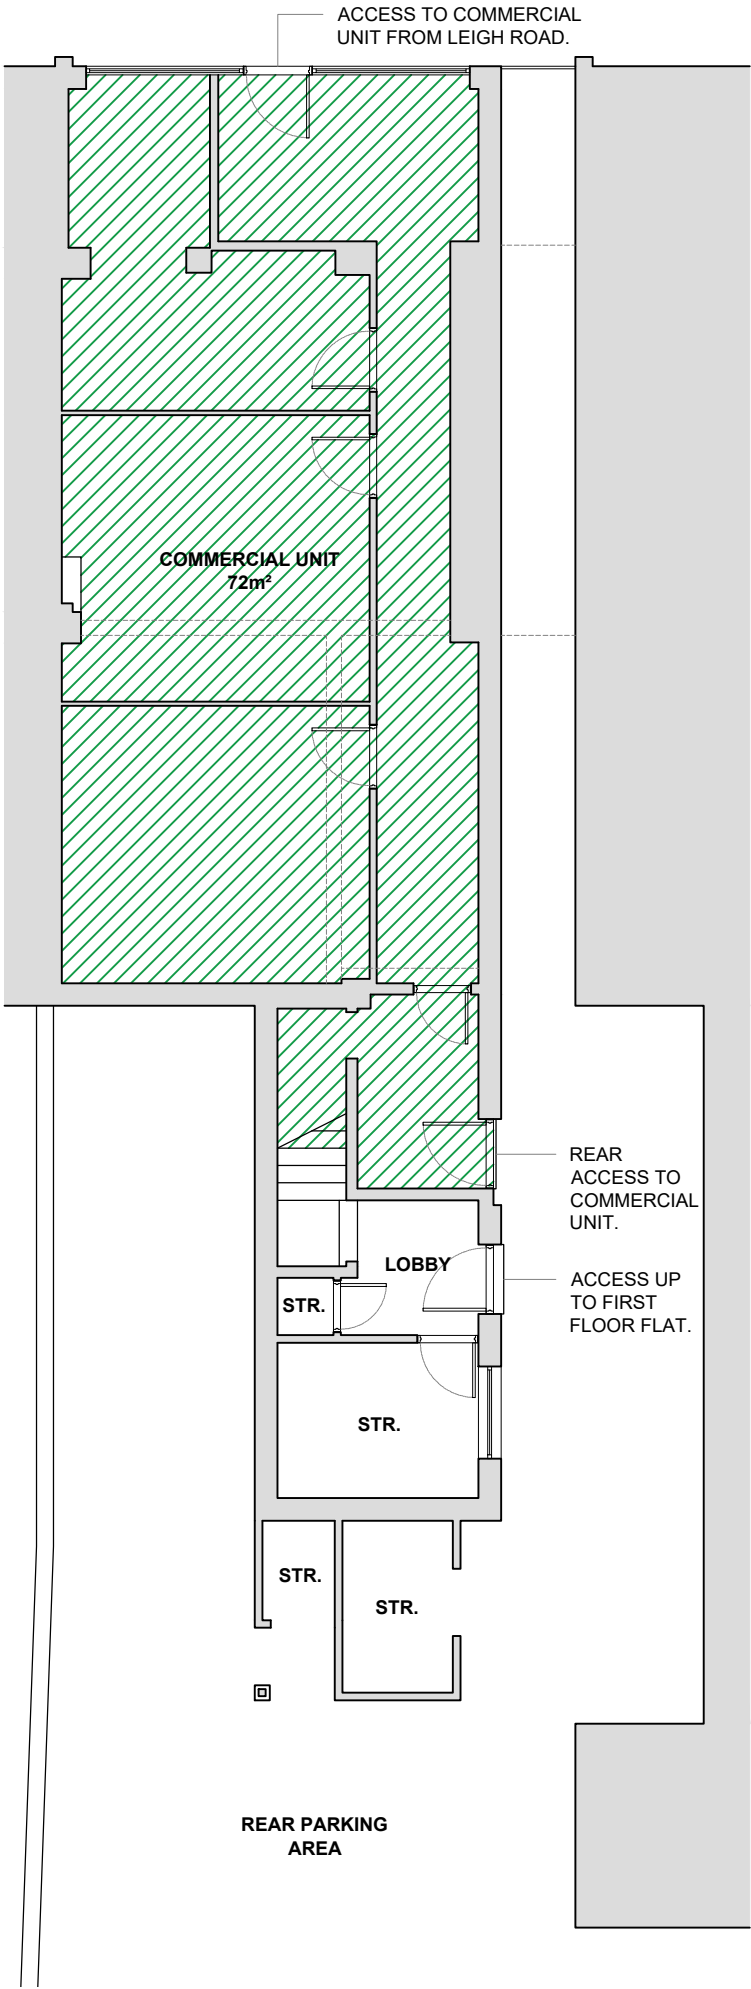

02 LOCATION PLAN
scale - 1:1250



03 BLOCK PLAN
scale - 1:500



THIS DRAWING IS THE COPYRIGHT OF ATP ARCHITECTURAL DESIGN AND IS NOT TO BE REPRODUCED IN ANY WAY WITHOUT PRIOR WRITTEN CONSENT.

USE GIVEN DIMENSIONS OVER SCALING, DO NOT SCALE FROM THIS DRAWING UNLESS FOR LOCAL AUTHORITY PURPOSES.


DIMENSIONS TO BE CHECKED ON SITE PRIOR TO WORKS WITH ANY DISCREPANCIES TO BE REPORTED IMMEDIATELY.

THIS DRAWING SHOULD BE READ IN CONJUNCTION WITH OTHER CONSULTANT DRAWINGS, SPECIFICATIONS AND CALCULATIONS.

THE CLIENT MUST ABIDE BY THE CONSTRUCTION DESIGN AND MANAGEMENT REGULATIONS 2015.

THE BUILDING OWNER HAS A DUTY UNDER THE REQUIREMENTS OF THE PARTY WALL ACT 1996.

ALL MATERIALS AND WORKMANSHIP MUST COMPLY WITH REGULATION 7 OF THE BUILDING REGULATIONS.

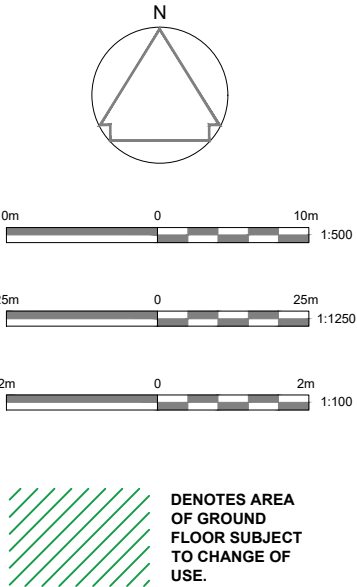

REV:	DESCRIPTION:	BY:	DATE:
STATUS:	PLANNING		
			
24 BRIDGEMARY GROVE, GOSPORT, HAMPSHIRE, PO13 0UG			
E:info@atpad.co.uk M:07590 762966 W:www.atpad.co.uk			
CLIENT:	JING QUI		
ADDRESS:	7 LEIGH ROAD EASTLEIGH SO50 9FG		
PROJECT:	CHANGE OF USE CLASS E - SUI GENERIS		
TITLE:	EXISTING PLANS		
SCALE AT A3:	AS SHOWN	DATE:	12/05/23
PROJECT NO:	23223	DRAWN:	TKP
		CHECKED:	.
		REVISION:	.