



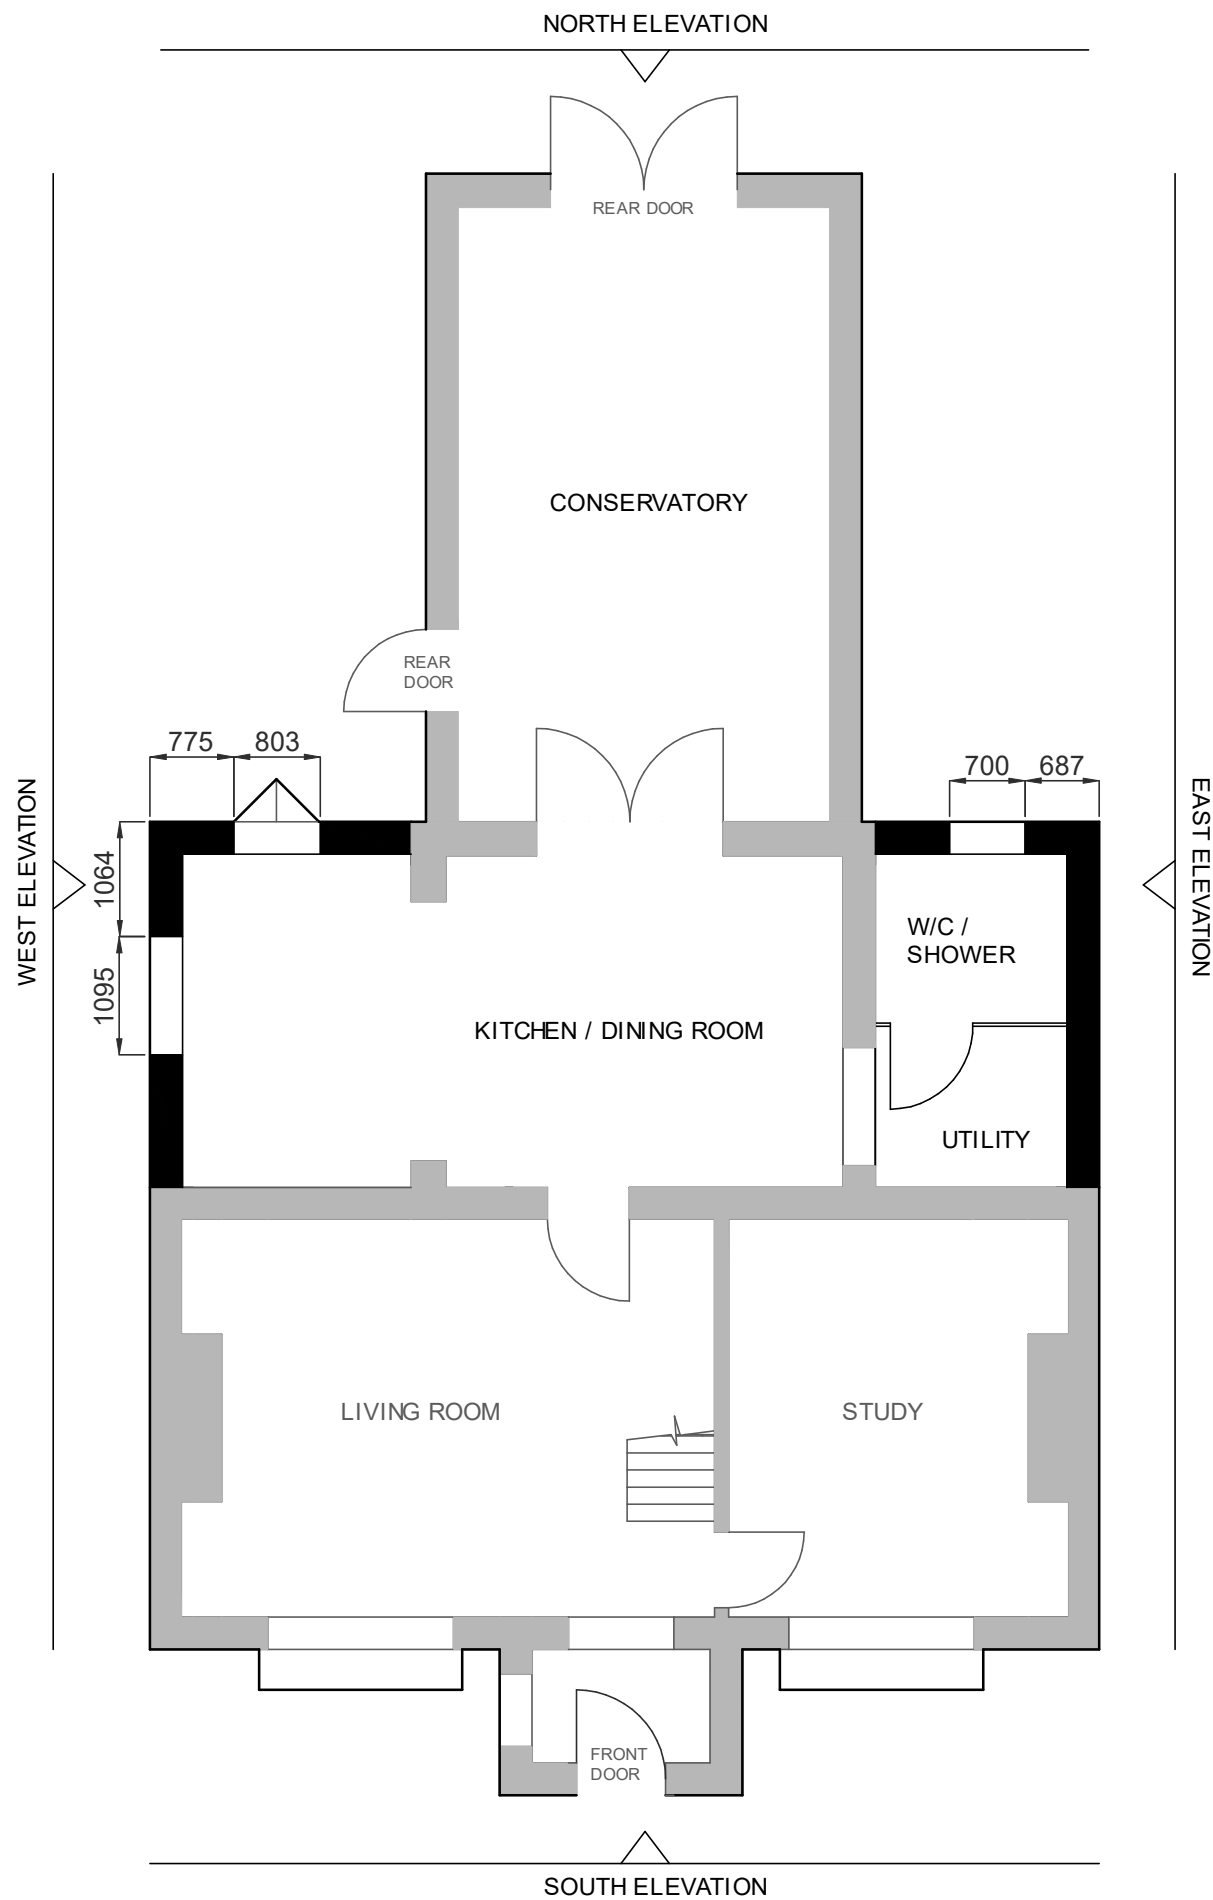

SECTION C-C
(GROUND FLOOR)

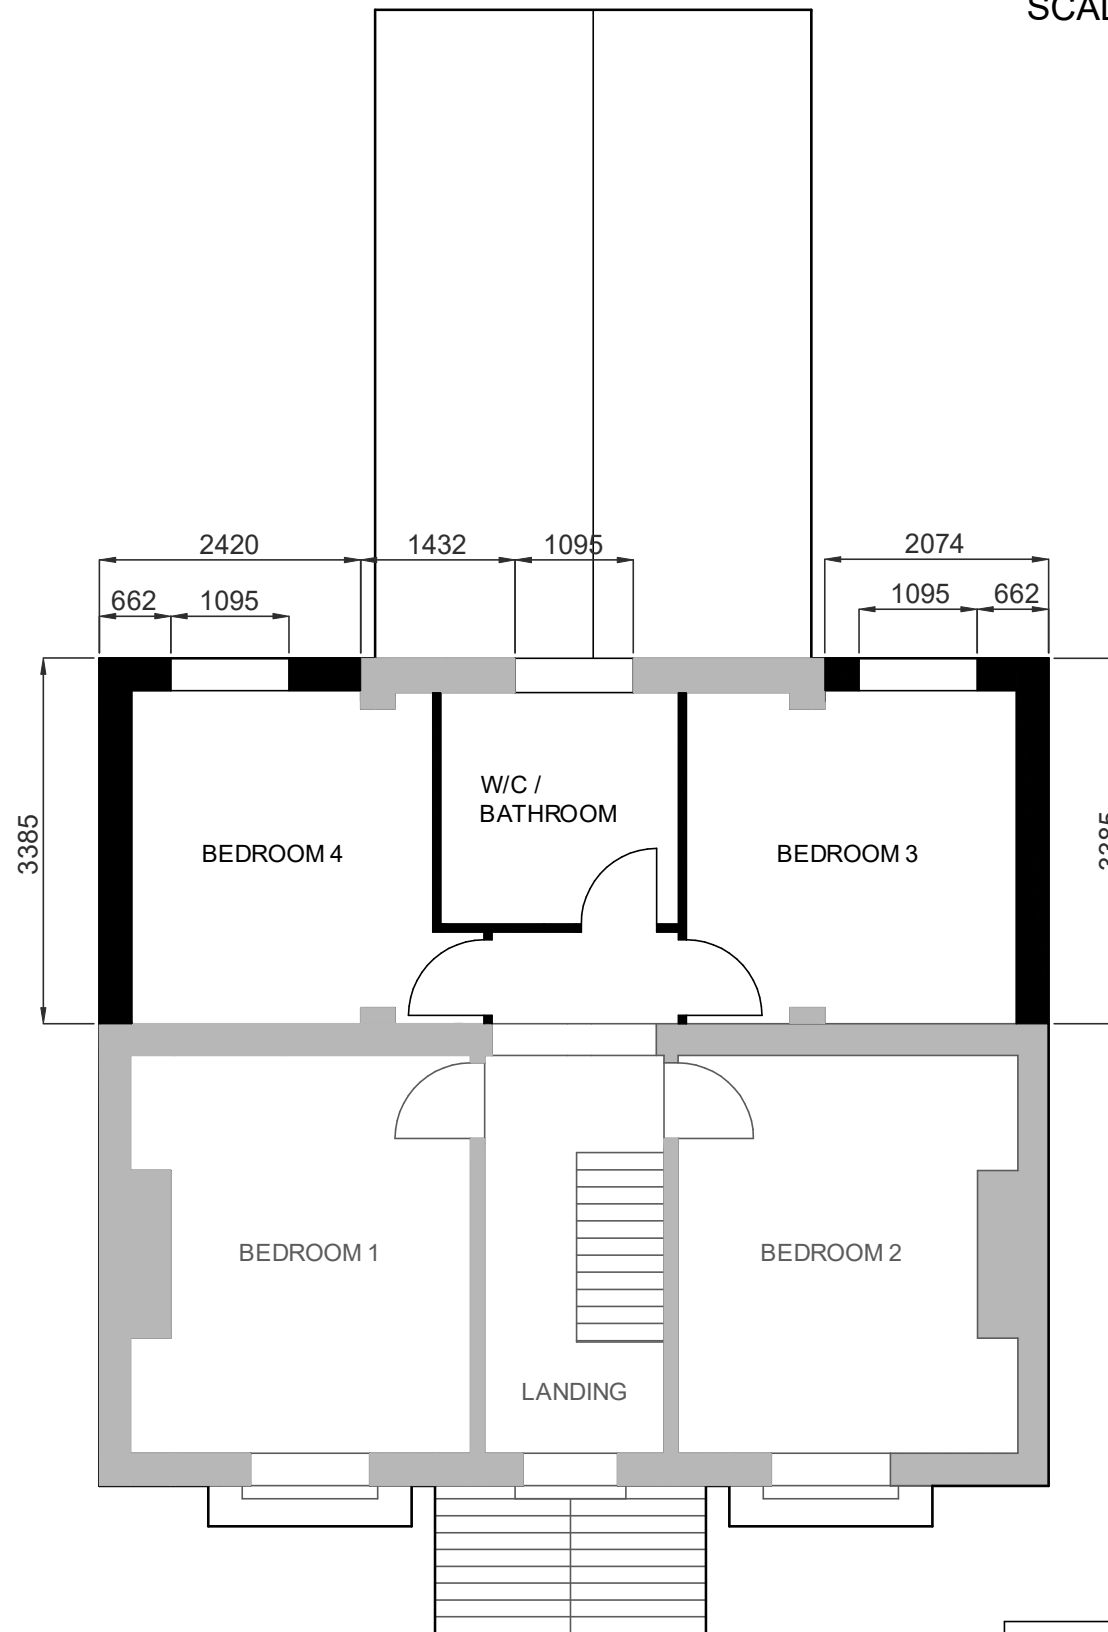

SECTION D-D
(FIRST FLOOR)


0 1m 2m 3m 4m 5m

SCALE 1:100


DRAWN: A. WATSON	REVISION: E
SITE: 3 OATLANDS ROAD, BOTLEY, SO322DE	DIMENSIONS IN MILLIMETRES (UNLESS OTHERWISE SHOWN)
TITLE: PROPOSED FLOOR PLANS	
DRG No.	04
SCALE 1:100	DO NOT SCALE
SHEET 1 OF 4	




A4

 


SCALE 1:100

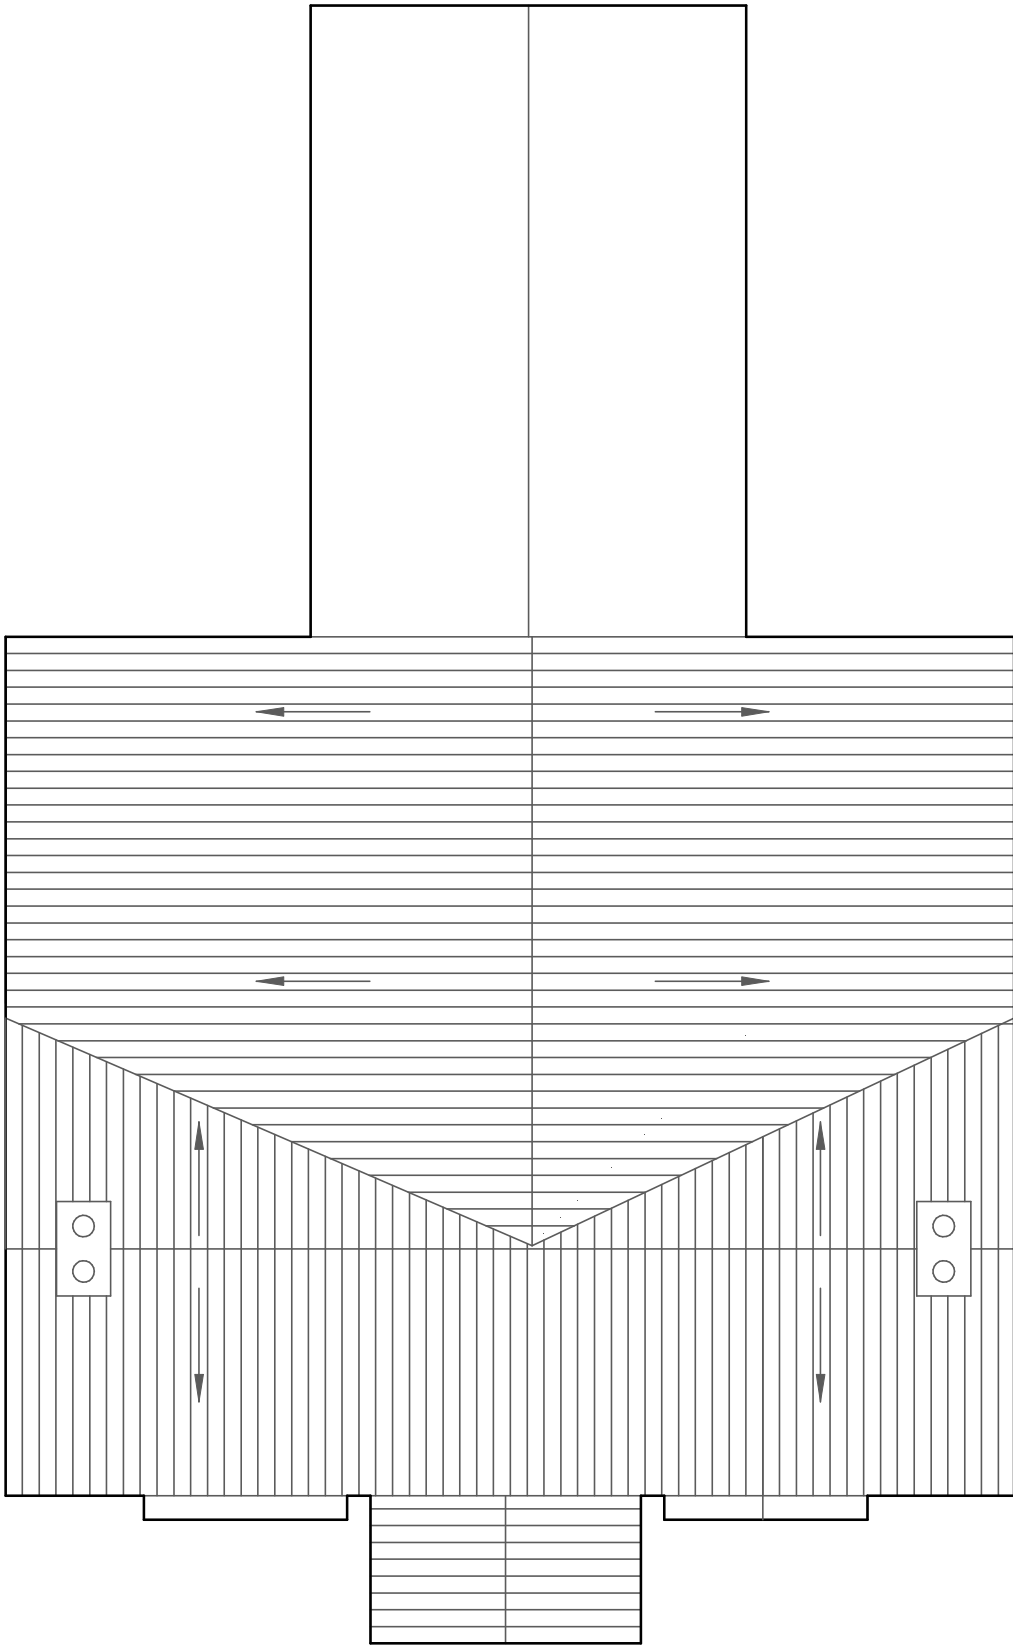


ROOF

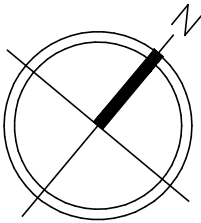

DRAWN: A. WATSON		REVISION: E	
SITE: 3 OATLANDS ROAD, BOTLEY, SO322DE		DIMENSIONS IN MILLIMETRES (UNLESS OTHERWISE SHOWN)	
TITLE:		PROPOSED ROOF PLAN	
DRG No.	04		A4
SCALE 1:100	DO NOT SCALE		SHEET 2 OF 4

 

SCALE 1:100

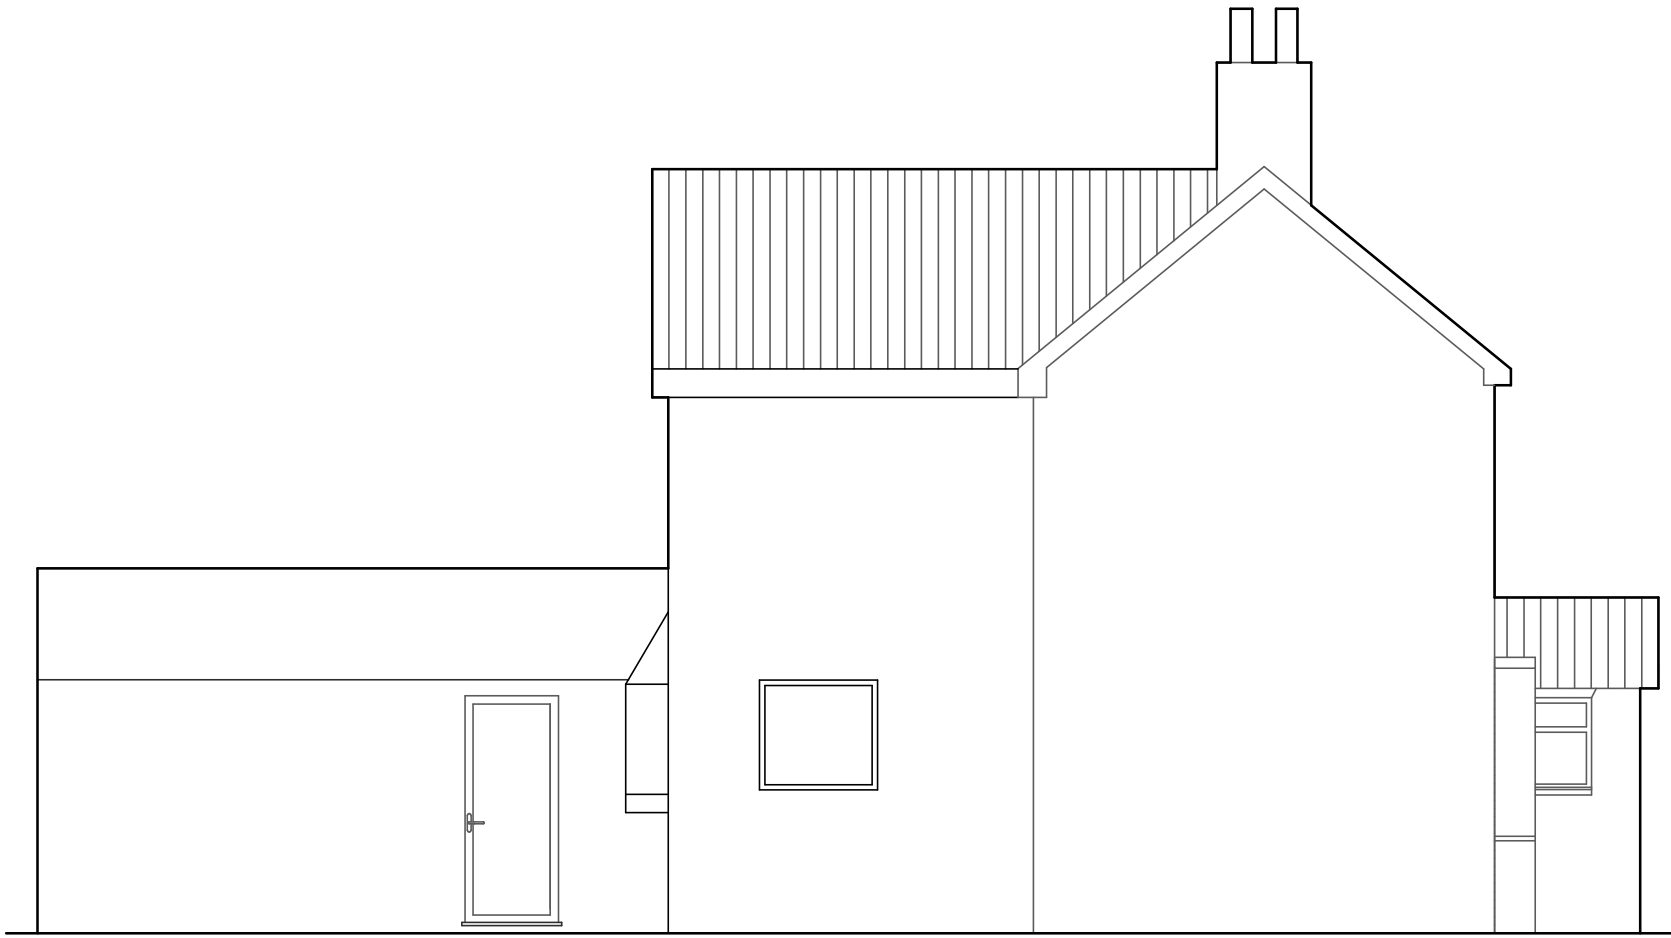


WEST ELEVATION




SOUTH ELEVATION


DRAWN: A. WATSON		REVISION: E	
SITE: 3 OATLANDS ROAD, BOTLEY, SO322DE		DIMENSIONS IN MILLIMETRES (UNLESS OTHERWISE SHOWN)	
TITLE:		PROPOSED ELEVATIONS 1	
DRG No.	04		A4
SCALE 1:100	DO NOT SCALE		SHEET 3 OF 4

 

SCALE 1:100

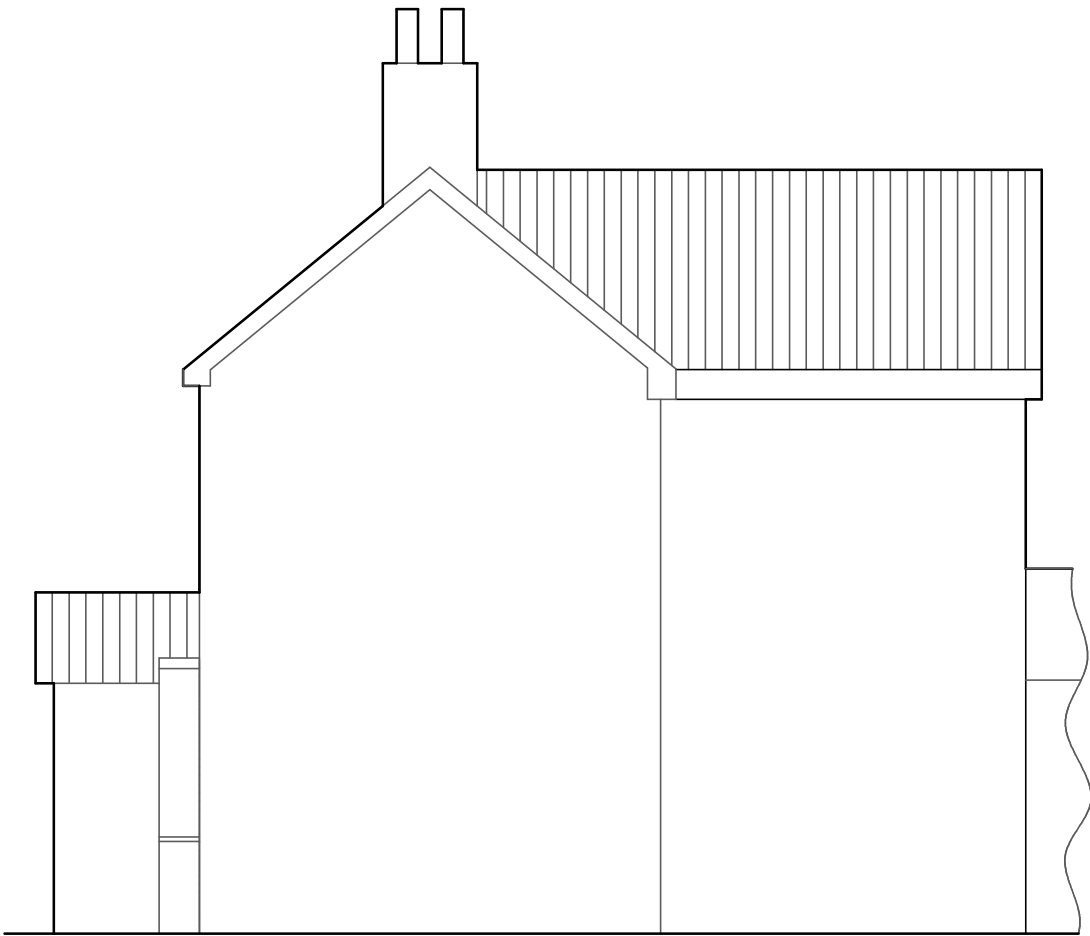

EAST ELEVATION

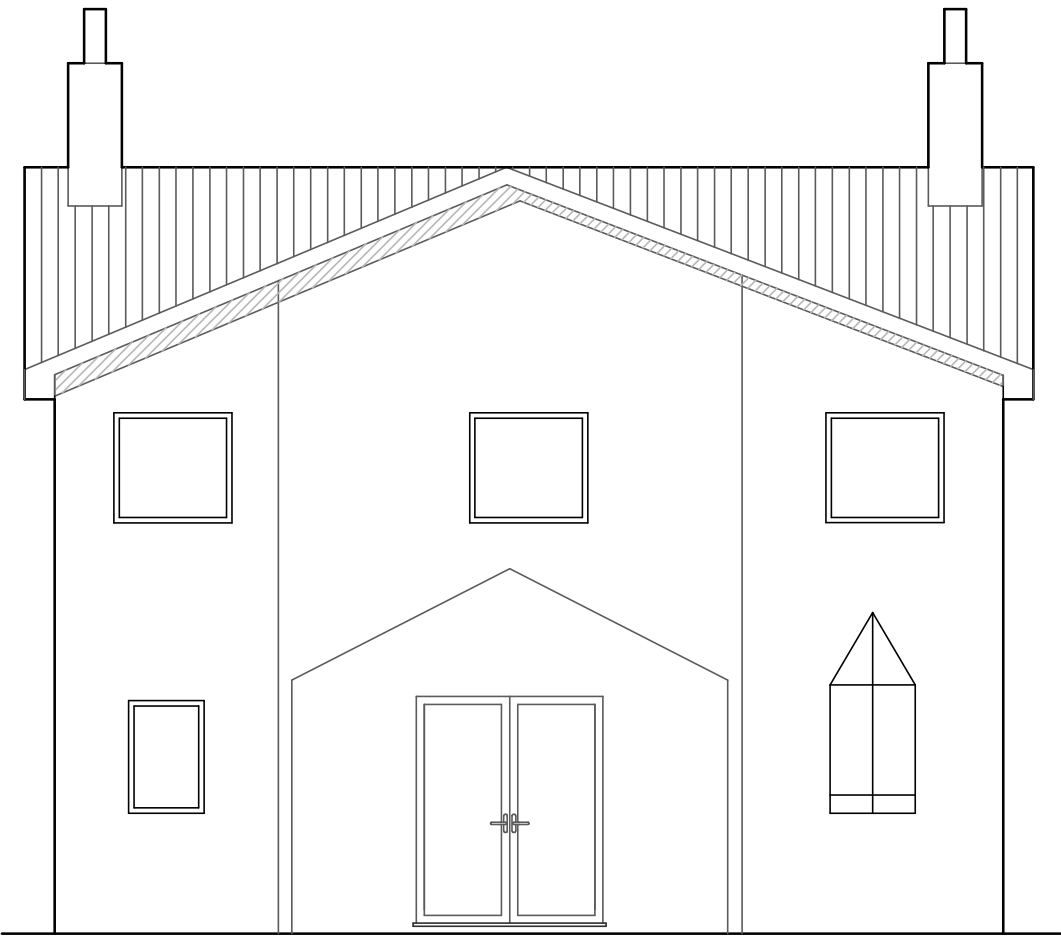

NORTH ELEVATION

DRAWN: A. WATSON		REVISION: E	
SITE: 3 OATLANDS ROAD, BOTLEY, SO322DE		DIMENSIONS IN MILLIMETRES (UNLESS OTHERWISE SHOWN)	
TITLE:		PROPOSED ELEVATIONS 2	
DRG No.	04		A4
SCALE 1:100	DO NOT SCALE		SHEET 4 OF 4