


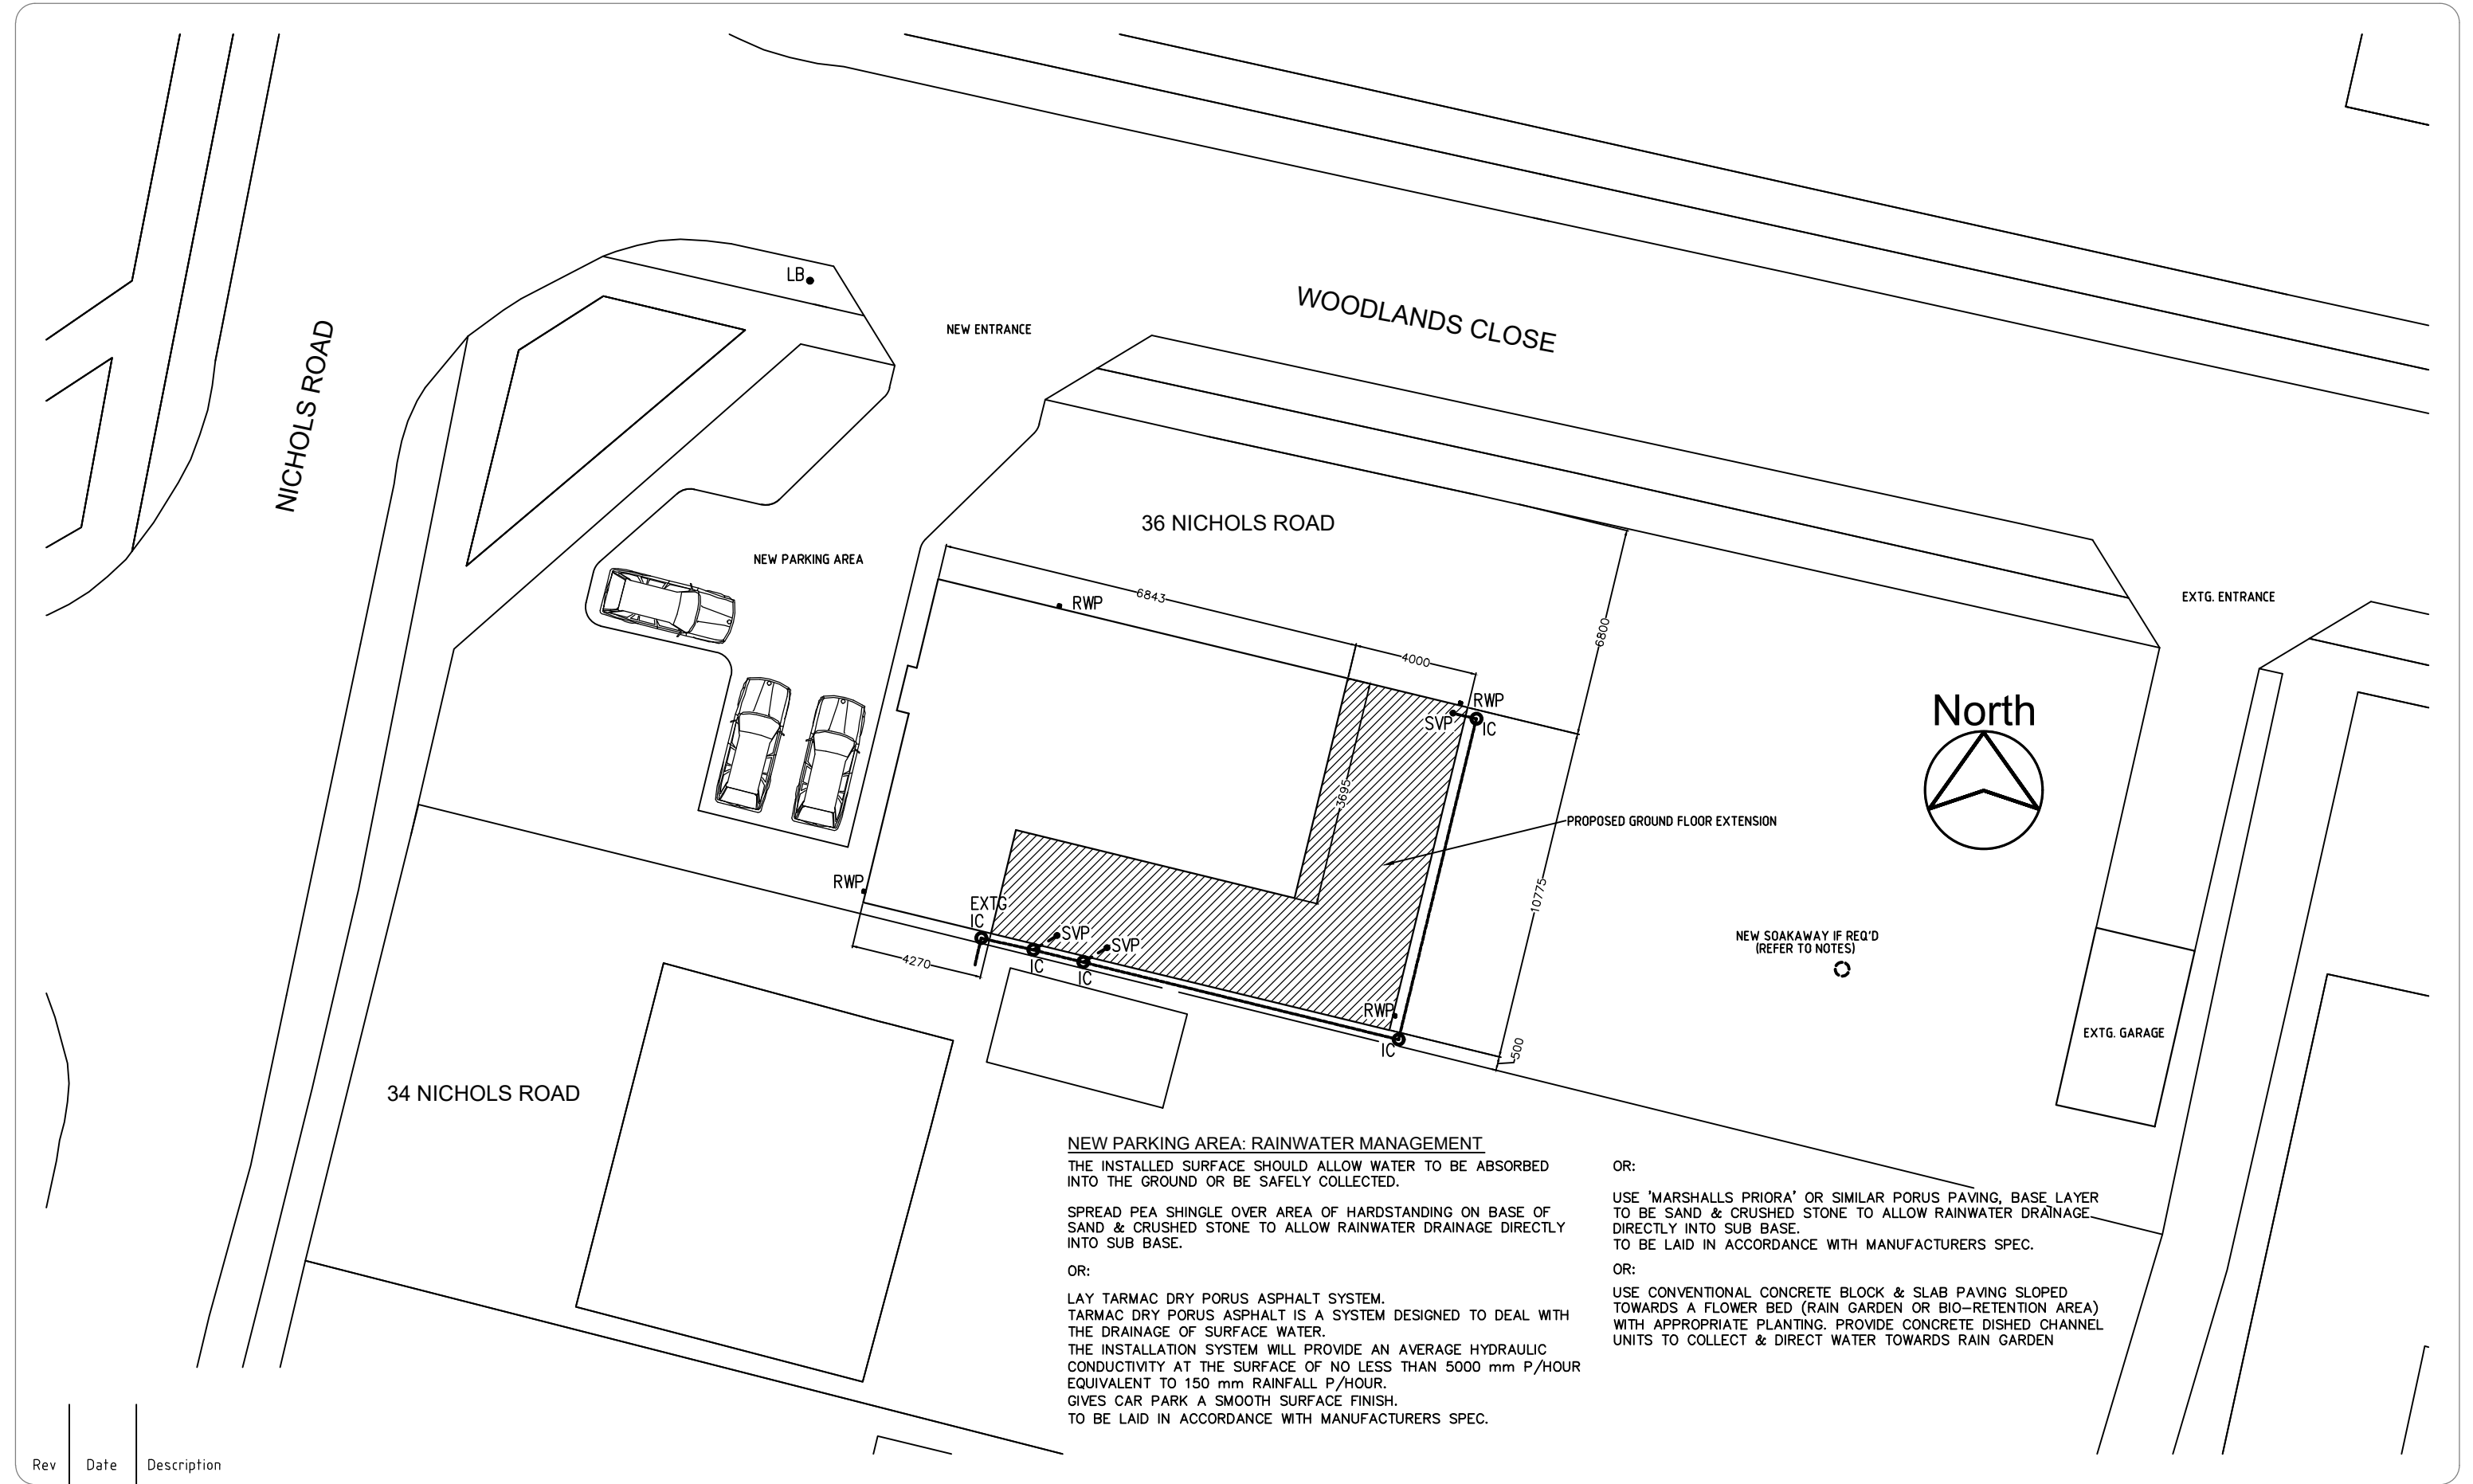

This drawing is intended for Planning & Building Regulation applications only & is not a detailed working drawing. Building works not to commence until the necessary Planning & Building control approvals have been granted. Contractors, subcontractors & suppliers are to check all relevant dimensions, site & building levels before commencing any shop drawings, fabrications, or building works. Any discrepancies found in dimensions or levels to be reported to MARTECH Ltd thus enabling further checks to be carried out. Methods of construction & materials used are the responsibility of the building contractor assigned to the project.

All new works to be carried out in accordance with Building Regs 2010 and all current codes of practice
(Drawings subject to revision until fully approved by building control)

Measurements shown are in millimeters

A3 SHEET

PAPER SIZE A3 - SCALE 1:100

0.00 m 1.00 m 2.00 m 3.00 m 4.00 m 5.00 m

PAPER SIZE A3 - SCALE 1:50

0.00 m 1.00 m 2.00 m 3.00 m 4.00 m

A3 SHEET

Drawing Title SITE PLAN		Client Mr & Mrs M Holebrook	
PAPER SIZE A3 - SCALE 1:200		Home Address 36 Nichol Road Chandlers Ford Eastleigh Hants SO53 5AS	Site Address 36 Nichol Road Chandlers Ford Eastleigh Hants SO53 5AS
Scale 1 : 200	Date May 2023	Rev 0	
Project Number 2223-109		Drawing Number 02	

MARTECH BUILDING DESIGN Ltd & CAD Draughting Services		
Terry Marston Project Designer		Mobile: 07775 982 104 Email: marte@talktalk.net