




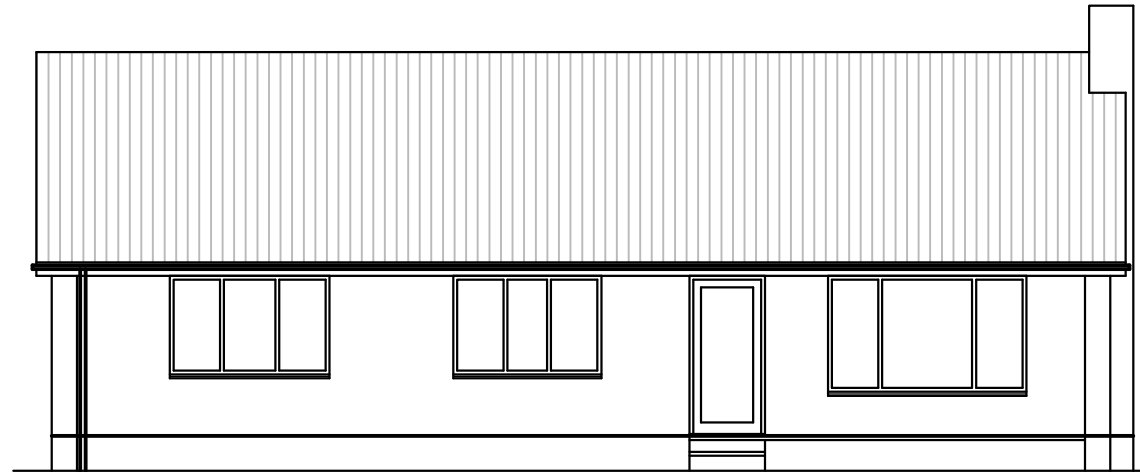


EXISTING FRONT ELEVATION
(Scale 1 : 100)

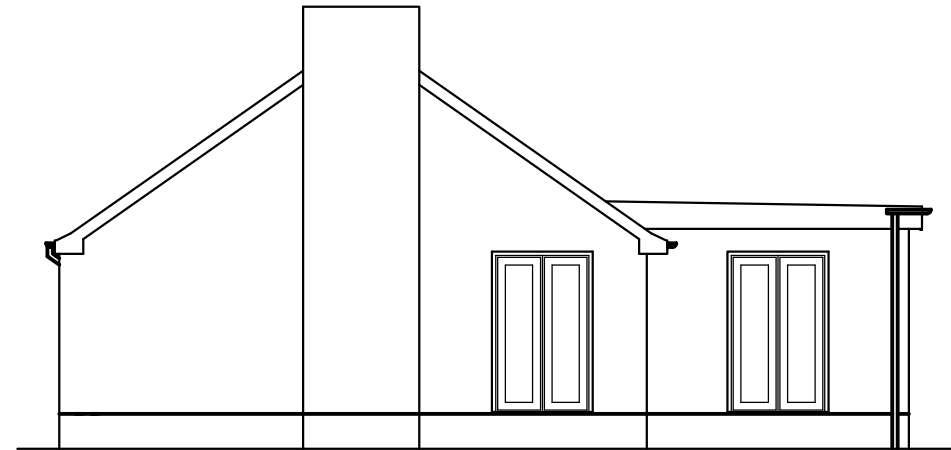

EXISTING SIDE ELEVATION
(Scale 1 : 100)

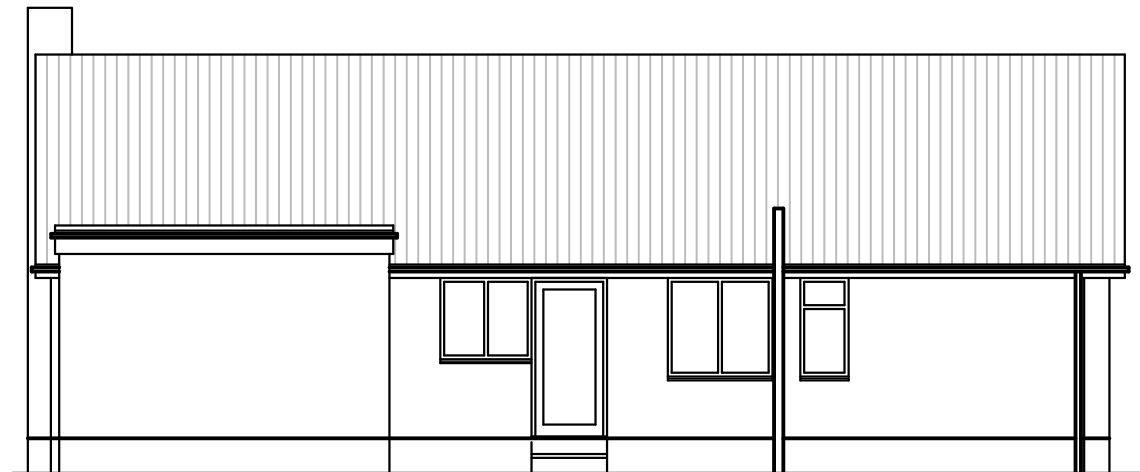

EXISTING REAR ELEVATION
(Scale 1 : 100)

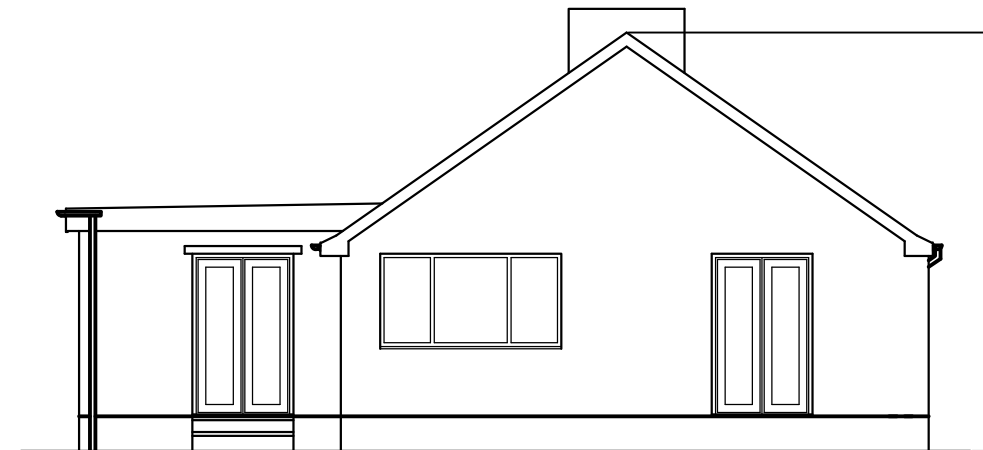

EXISTING SIDE ELEVATION
(Scale 1 : 100)

Rev	Date	Description

This drawing is intended for Planning & Building Regulation applications only & is not a detailed working drawing. Building works not to commence until the necessary Planning & Building control approvals have been granted. Contractors, subcontractors & suppliers are to check all relevant dimensions, site & building levels before commencing any shop drawings, fabrications, or building works. Any discrepancies found in dimensions or levels to be reported to MARTECH Ltd thus enabling further checks to be carried out. Methods of construction & materials used are the responsibility of the building contractor assigned to the project.

All new works to be carried out in accordance with Building Regs 2010 and all current codes of practice
(Drawings subject to revision until fully approved by building control)

A3
SHEET

Measurements shown are in millimeters

PAPER SIZE A3 - SCALE 1:100

0.00 m 1.00 m 2.00 m 3.00 m 4.00 m 5.00 m

A3
SHEET

PAPER SIZE A3 - SCALE 1:50

0.00 m 1.00 m 2.00 m 3.00 m 4.00 m

Drawing Title EXISTING ELEVATIONS		Client Mr & Mrs M Holebrook	
Home Address 36 Nichol Road Chandlers Ford Eastleigh Hants SO53 5AS		Site Address 36 Nichol Road Chandlers Ford Eastleigh Hants SO53 5AS	
Scale As Shown	Date May 2023	Rev 0	
Project Number 2223-109		Drawing Number 05	

MARTECH
BUILDING DESIGN Ltd
& CAD Draughting Services

Terry Marston
Project Designer

Mobile: 07775 982 104
Email: martech@talktalk.net