



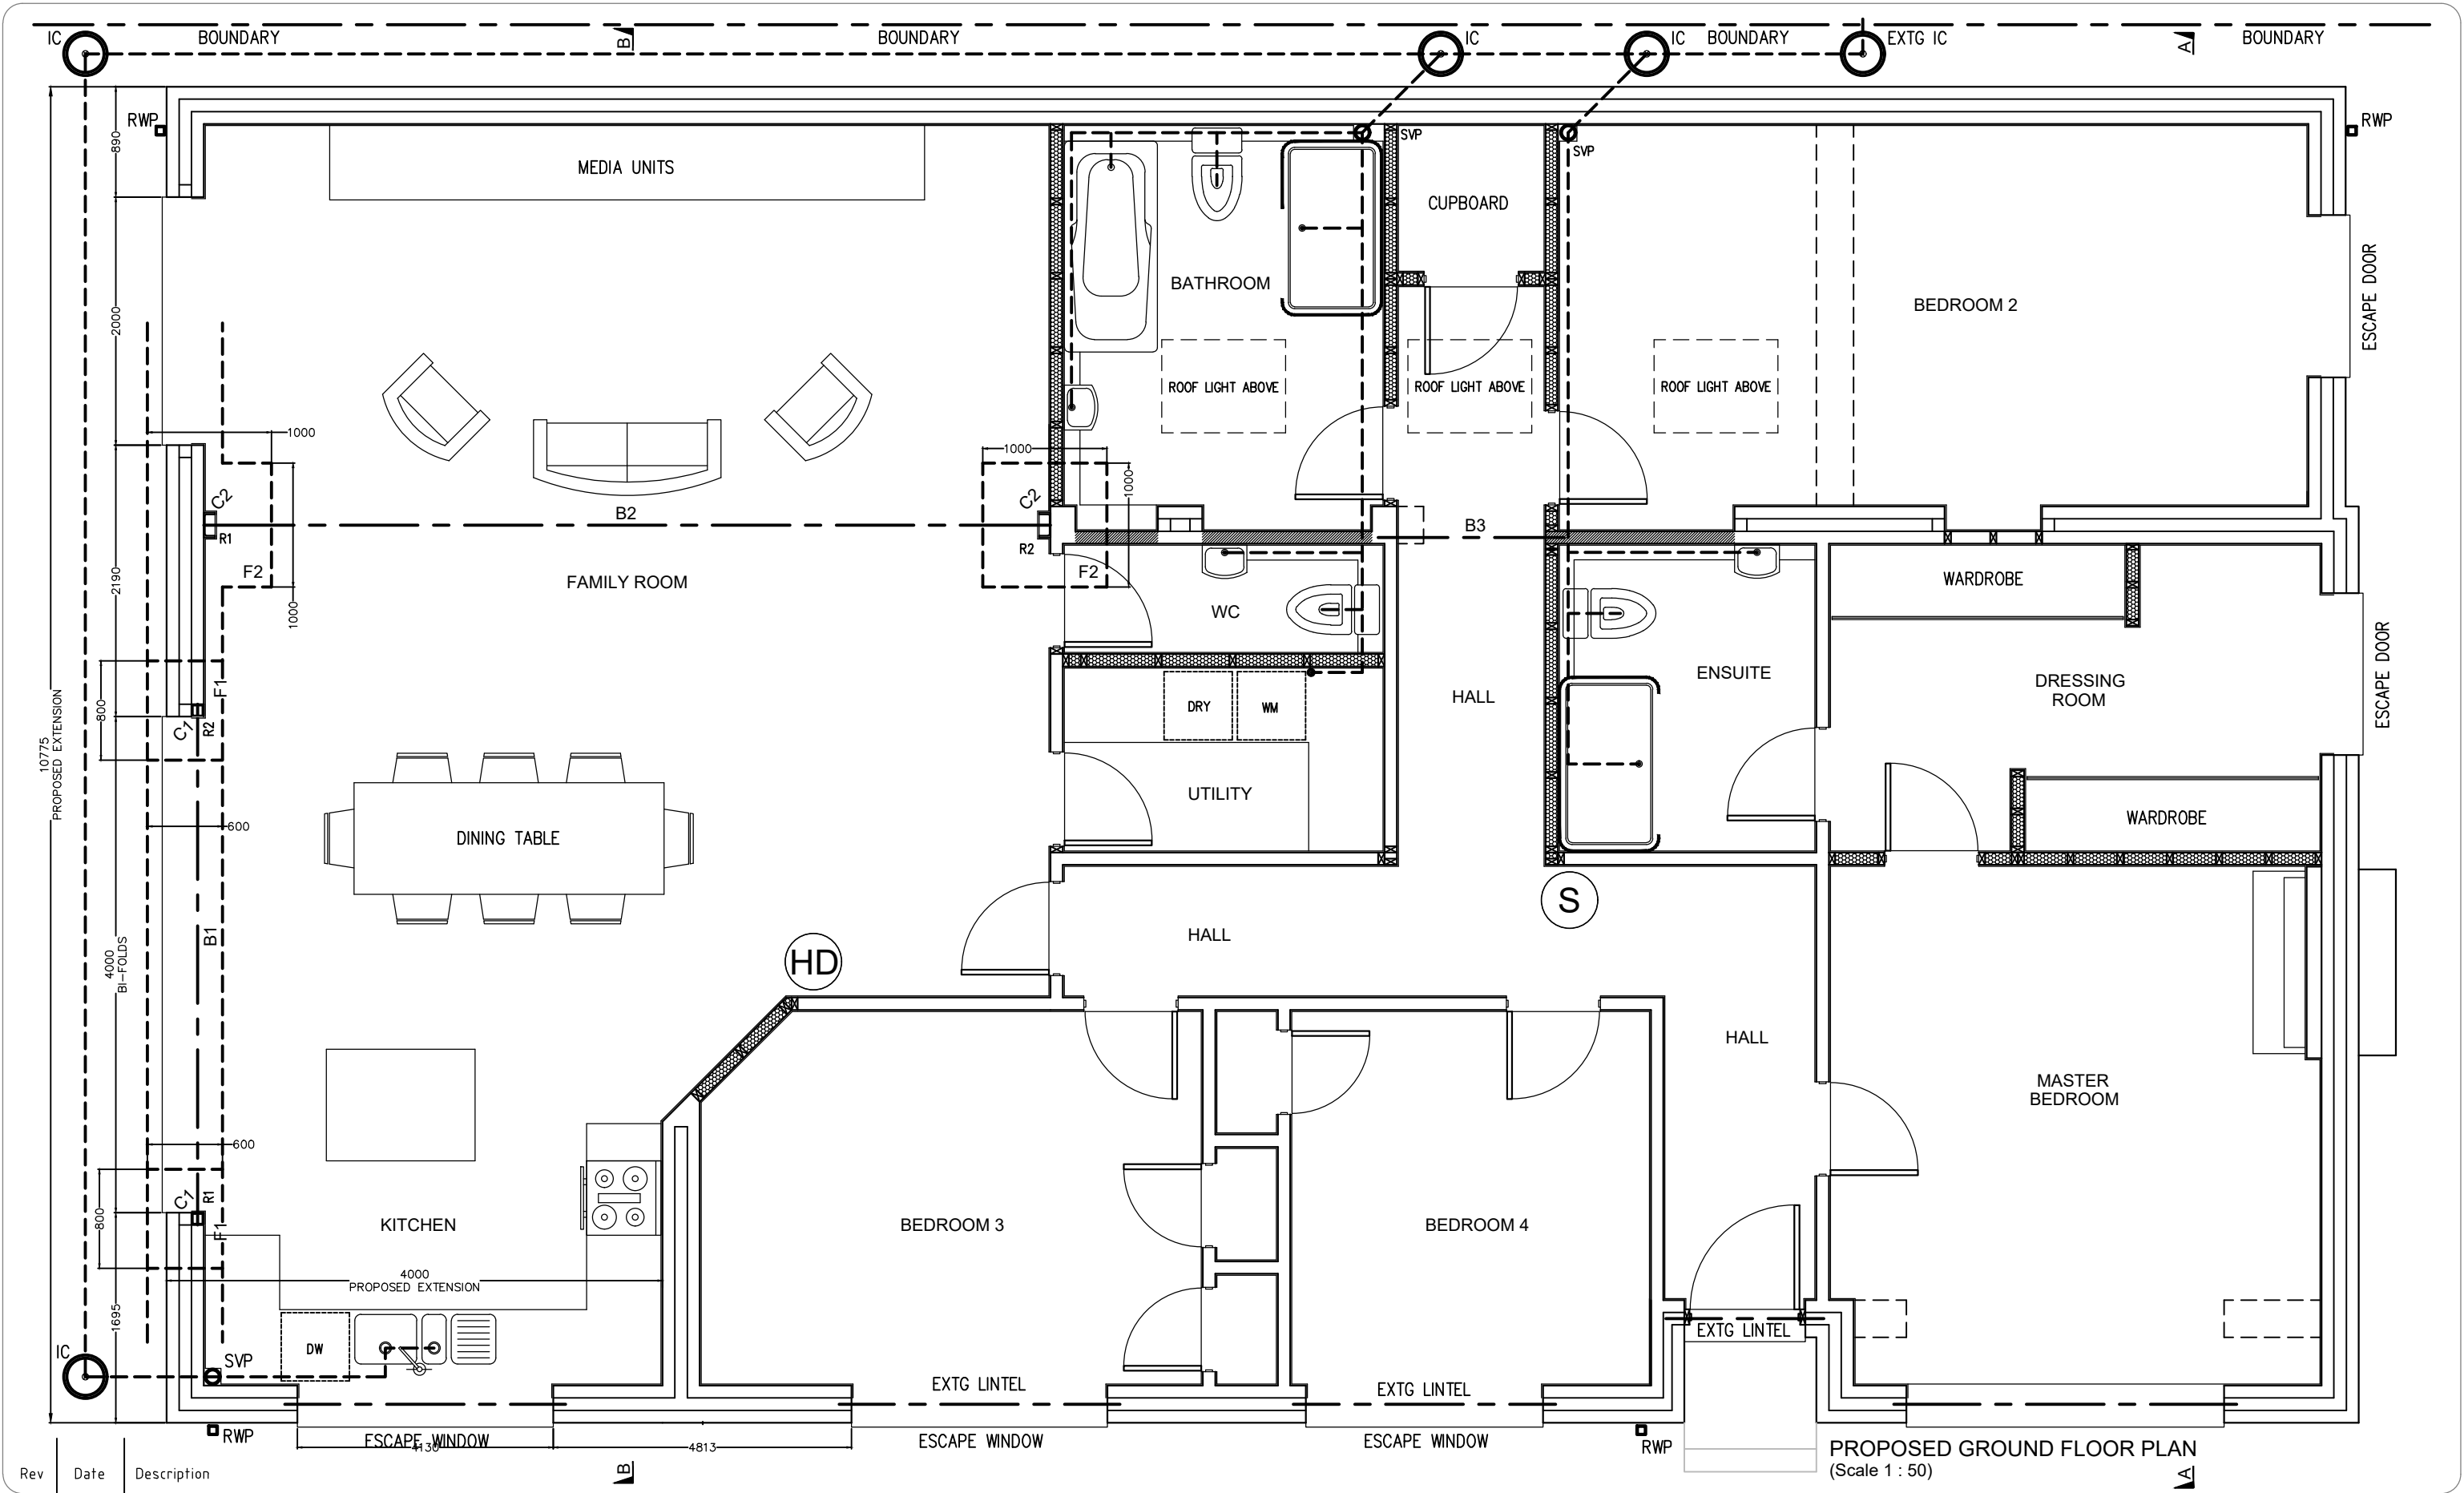

This drawing is intended for Planning & Building Regulation applications only & is not a detailed working drawing. Building works not to commence until the necessary Planning & Building control approvals have been granted. Contractors, subcontractors & suppliers are to check all relevant dimensions, site & building levels before commencing any shop drawings, fabrications, or building works. Any discrepancies found in dimensions or levels to be reported to MARTECH Ltd thus enabling further checks to be carried out. Methods of construction & materials used are the responsibility of the building contractor assigned to the project.

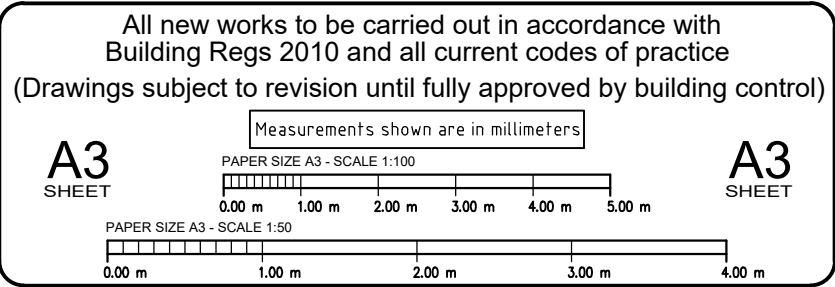

Drawing Title		Client	
PROPOSED GROUND FLOOR PLAN		Mr & Mrs M Holebrook	
Home Address		Site Address	
36 Nichol Road		36 Nichol Road	
Chandlers Ford		Chandlers Ford	
Eastleigh		Eastleigh	
Hants SO53 5AS		Hants SO53 5AS	
Scale		Date	
1 : 50		May 2023	
Project Number		Drawing Number	
2223-109		06	
		Rev	
		0	

MARTECH

BUILDING DESIGN Ltd

& CAD Draughting Services

Terry Marston

Project Designer

Mobile: 07775 982 104

Email: martechn@talktalk.net