
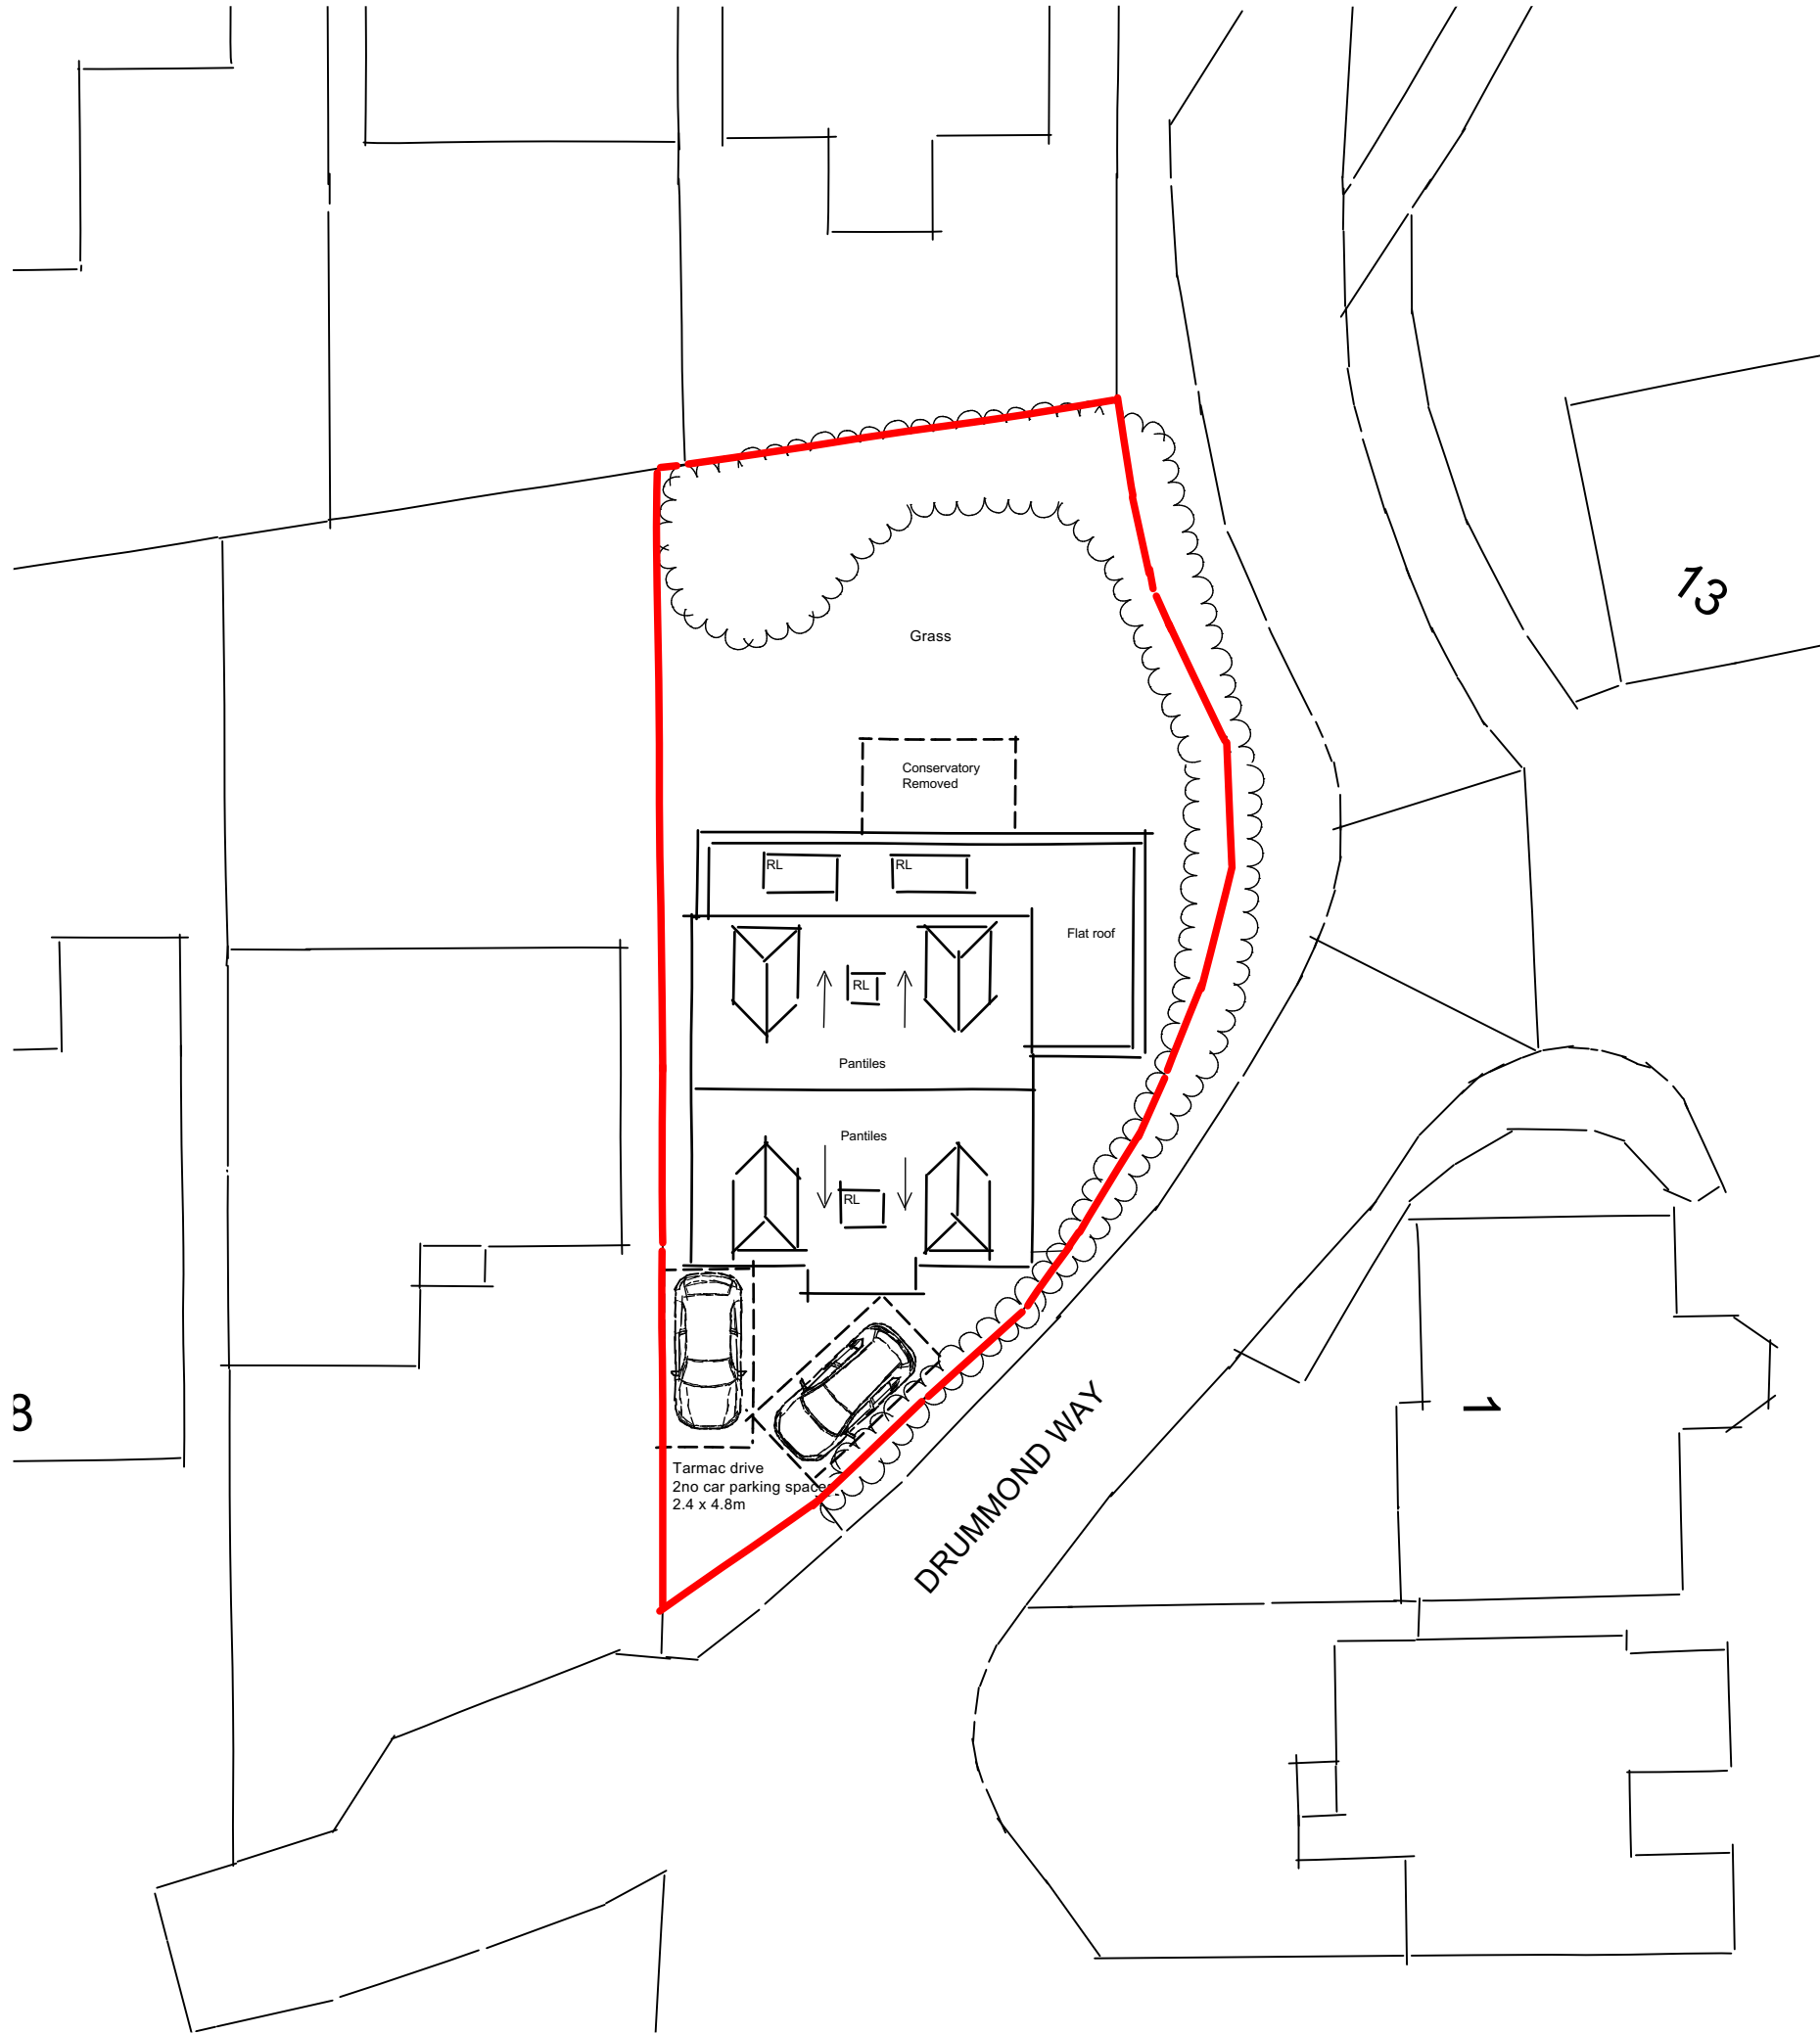
 


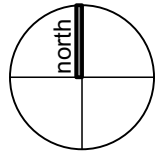

MAY 2023

SCALE - 1:200 @ A3

PROPOSED SITE PLAN

8224/P04c

PHB PHB
[Drawn] [Checked]

10 DRUMMOND WAY, CHANDLERS FORD, SO53 1TX

THE
Genesis Design
STUDIO

CHARTERED ARCHITECTS

MEAD MILL MILL LANE ROMSEY
HAMPSHIRE SO51 8EQ

T : (01794) 519333
F : (01794) 519666
E : mail@thegenesisdesignstudio.com

© The Genesis Design Studio Ltd