

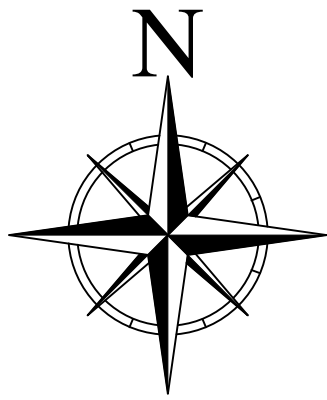


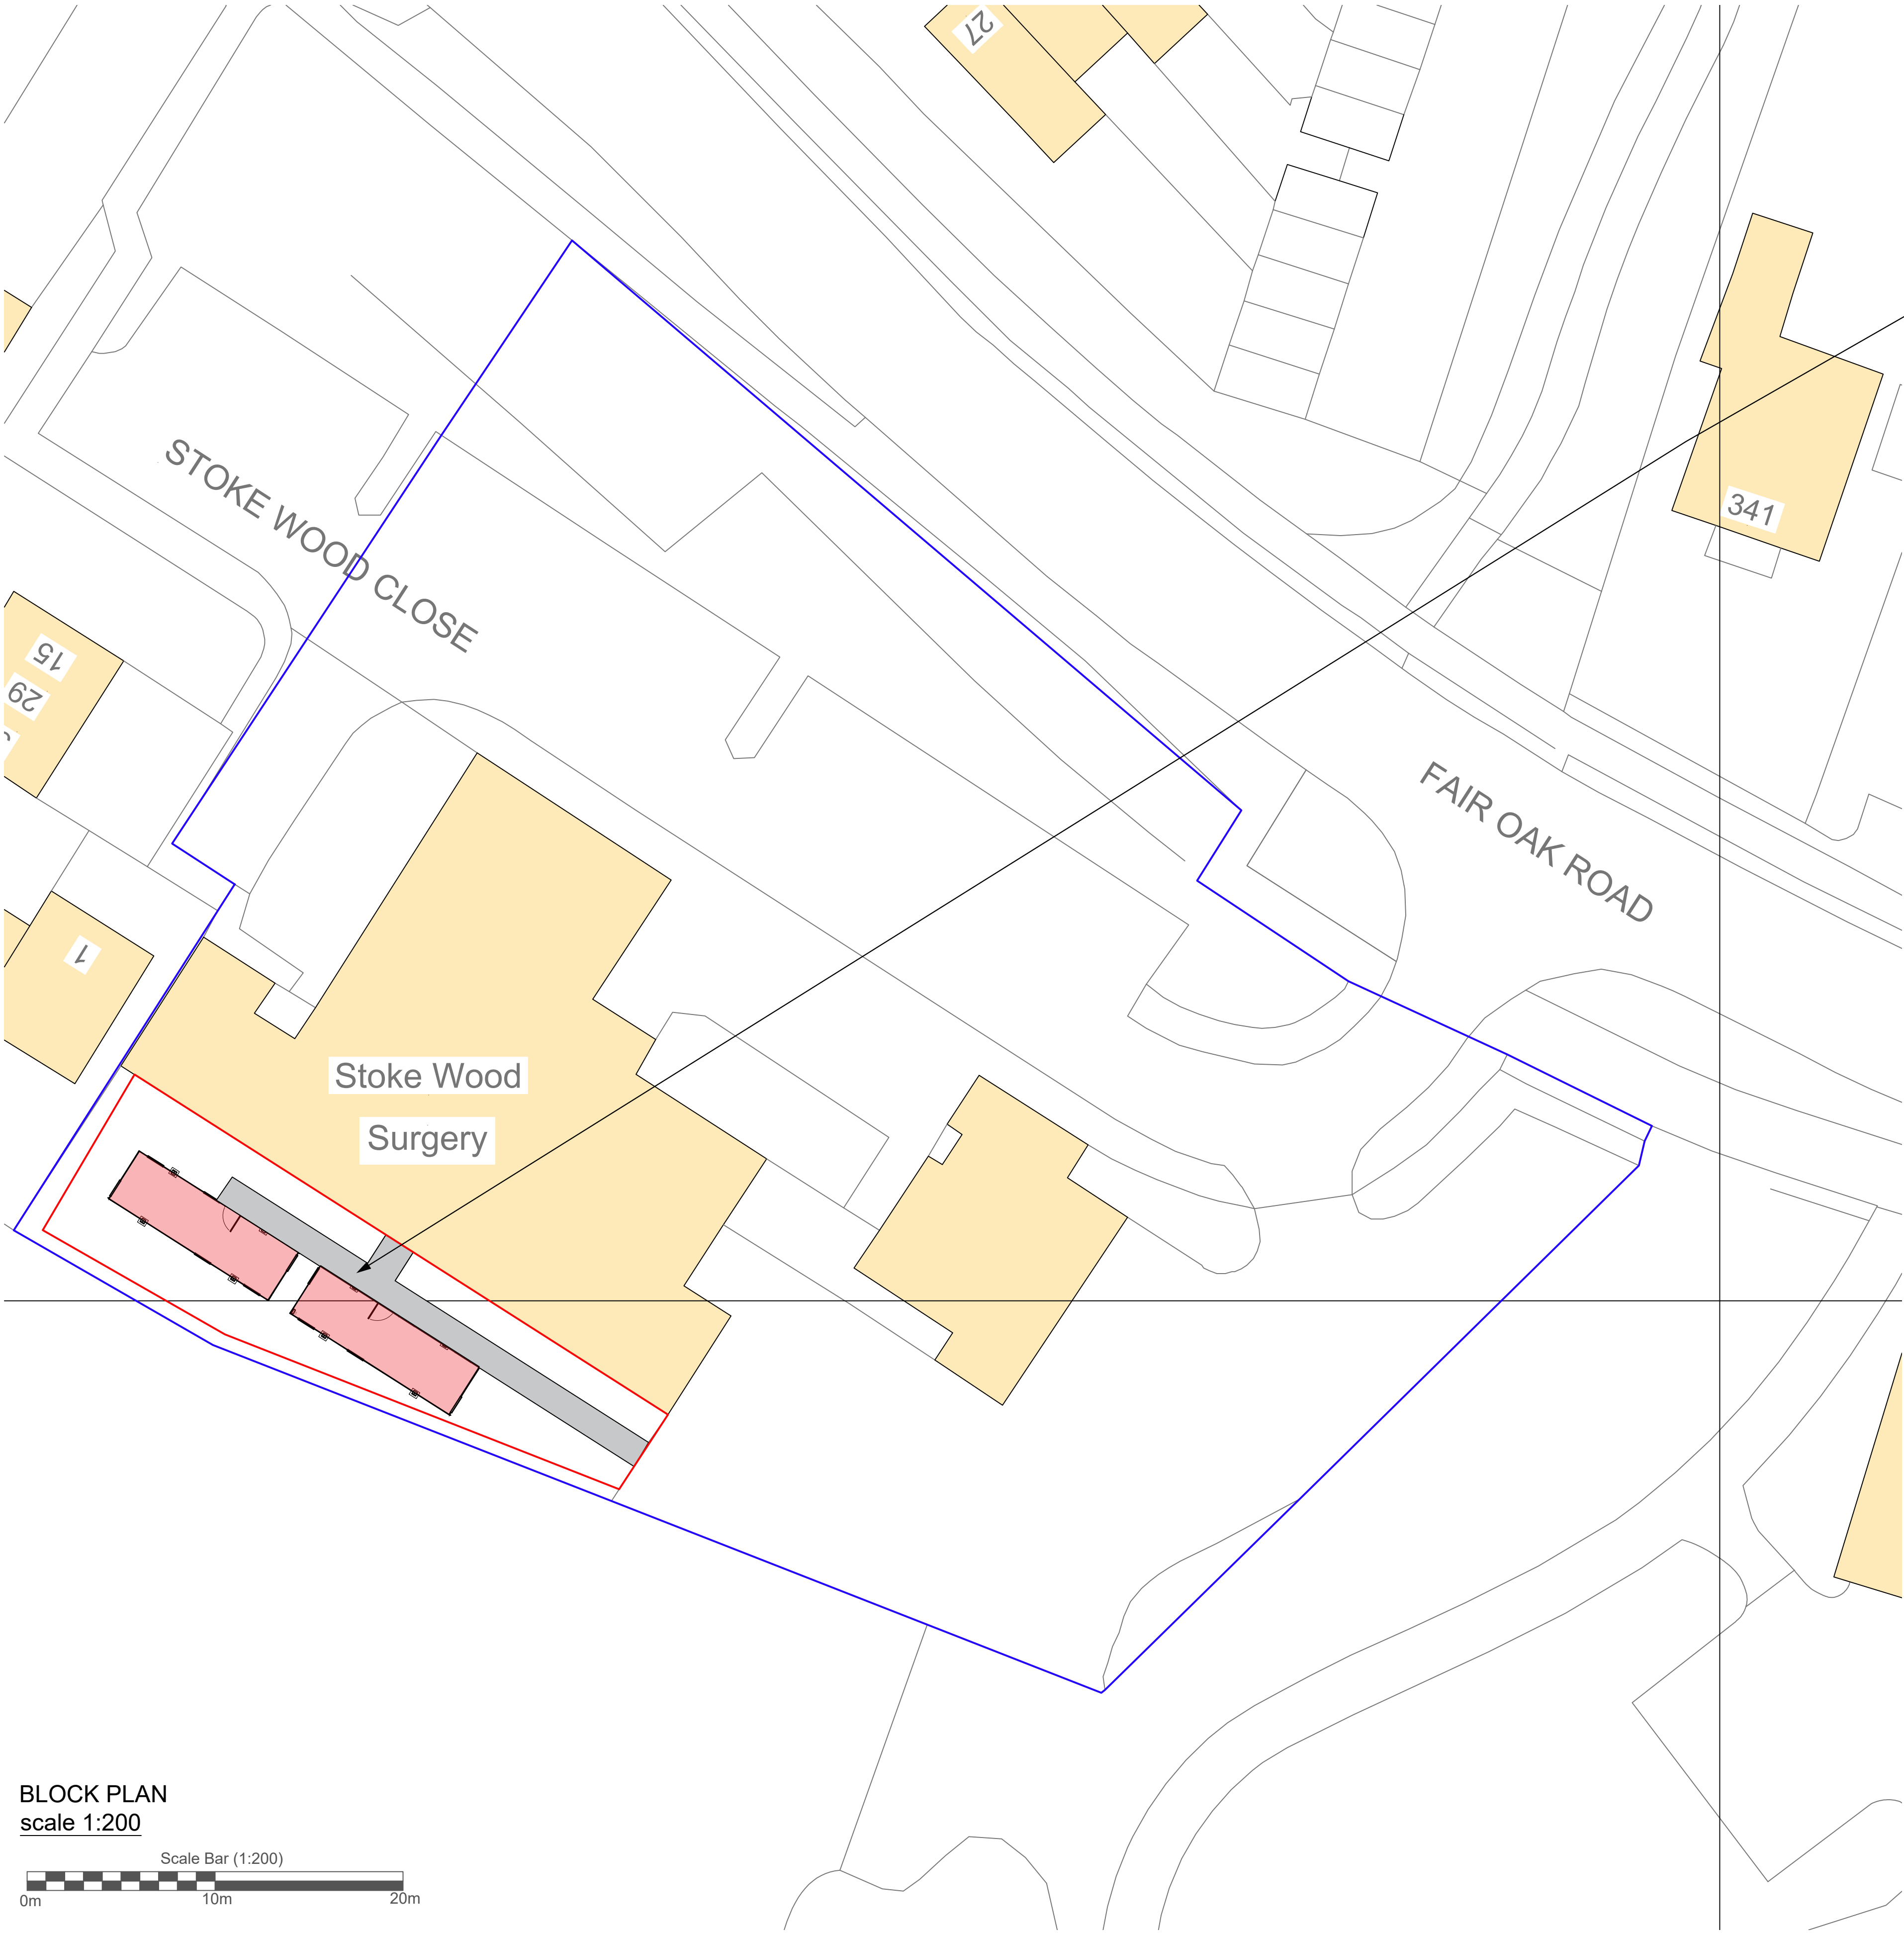

Proposed location of
single storey
Portakabin Building.

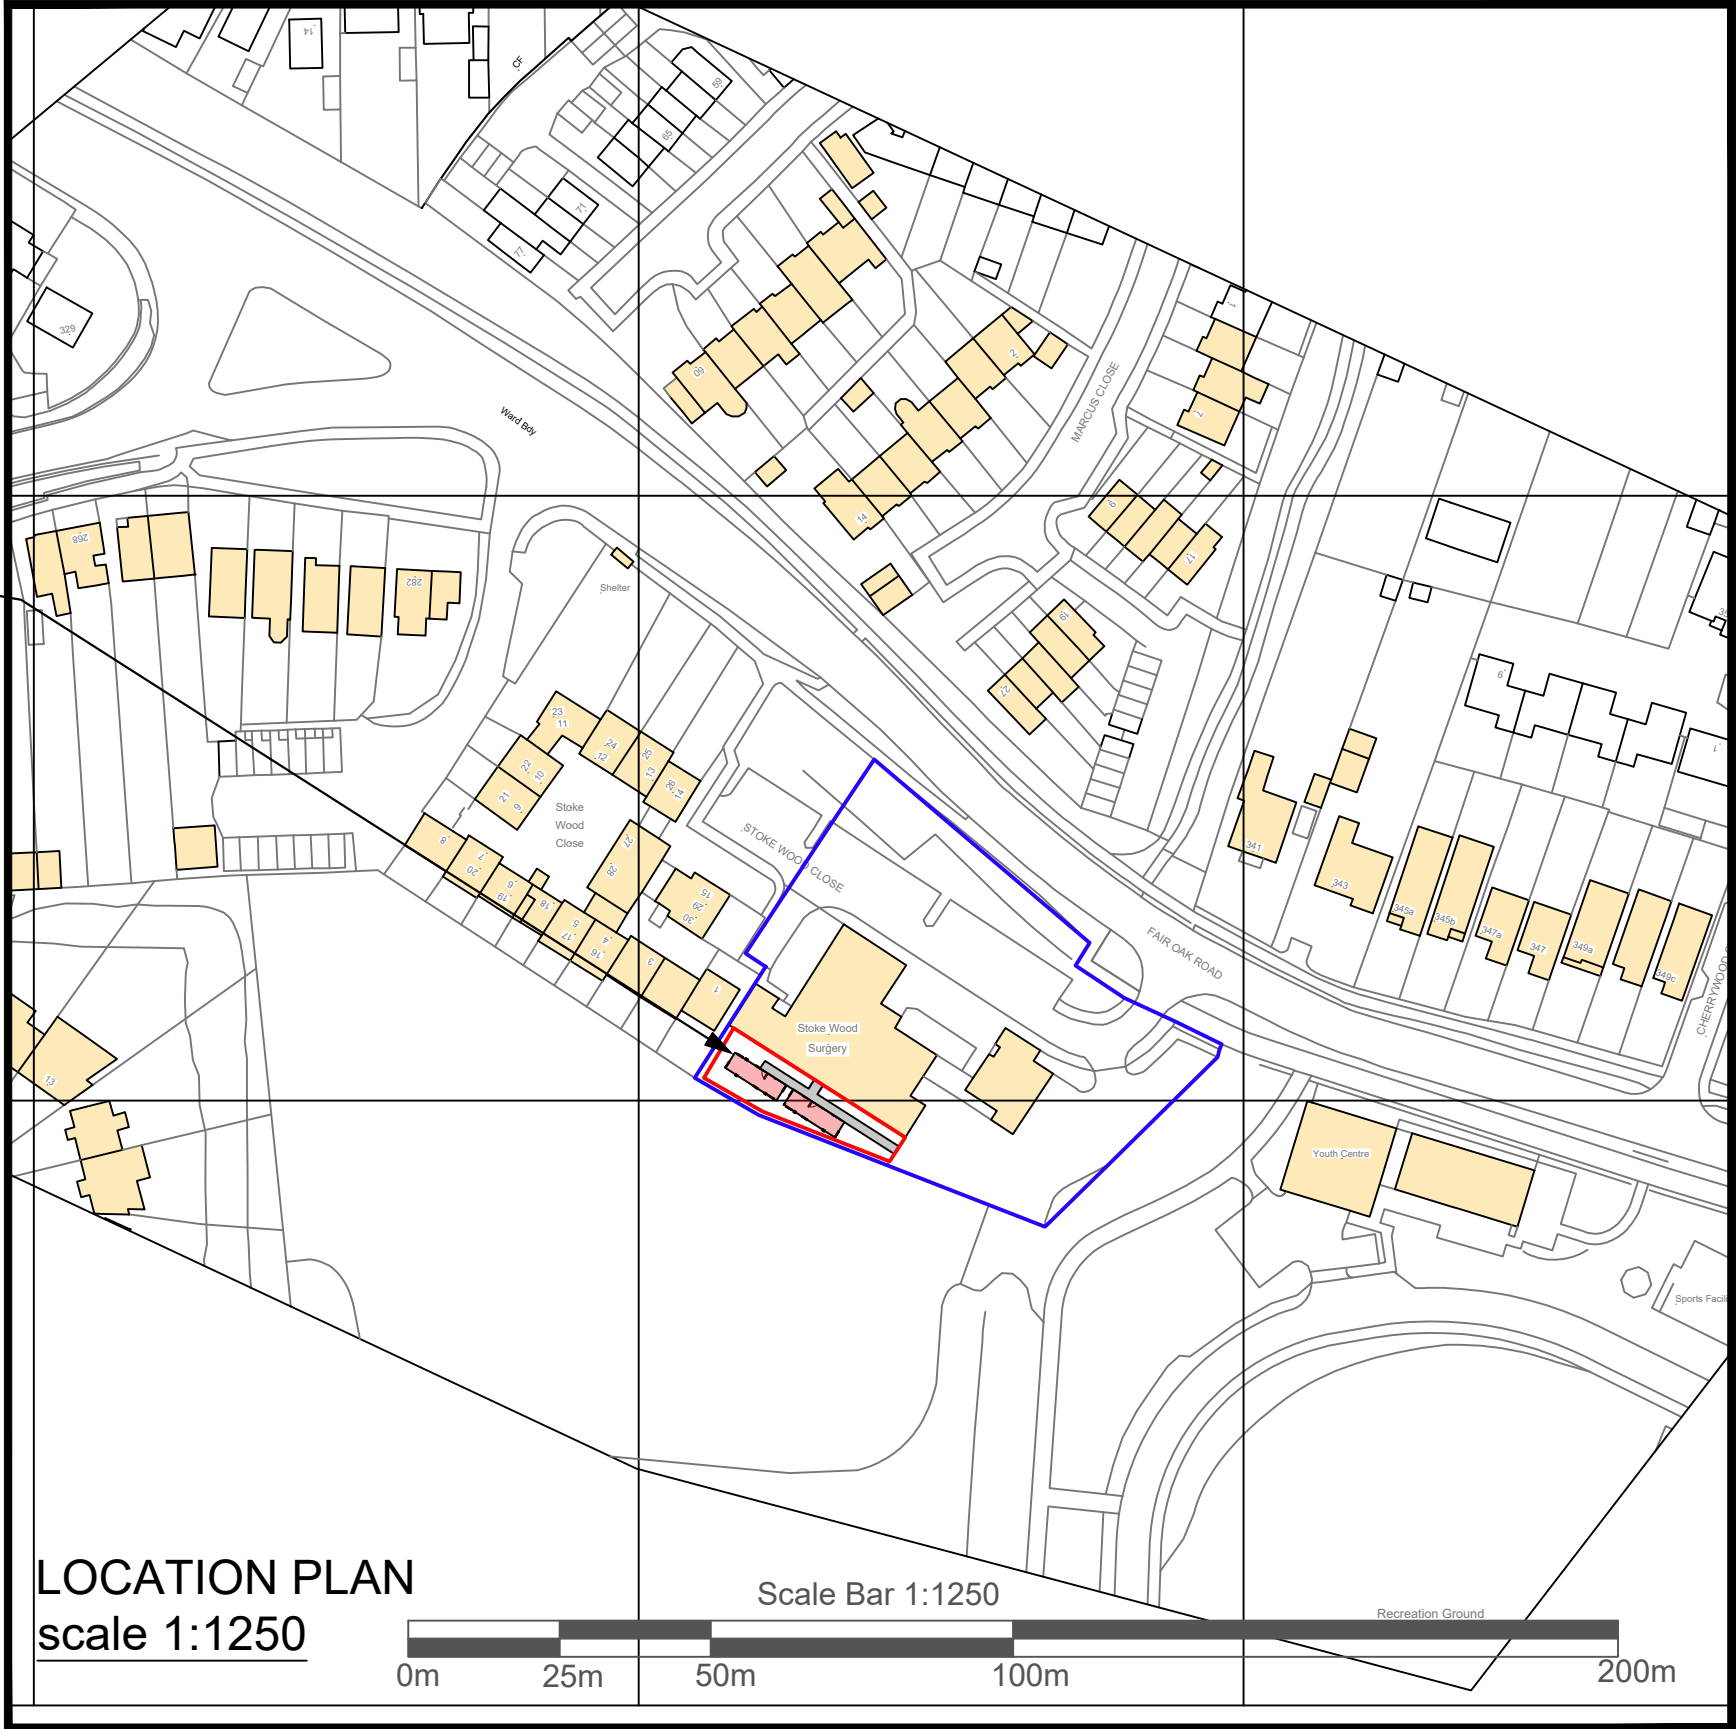

LOCATION PLAN
scale 1:1250

Scale Bar 1:1250

0m 25m 50m 100m 200m

© Crown Copyright 2020 OS Licence no.100041041
Reproduction in whole or in part is prohibited
without the prior permission of Ordnance Survey.

Portakabin

Title
**Existing Location &
Block Plan**

Stokewood Surgery
at Fair Oak Rd, Fair Oak,
Eastleigh SO50 8AU

Date: 12th May 2023

Scale : 1:200 & 1:1250 @ A1

Drawing Number
SWS442397ENM Rev A

NOTES:
- Site plan is based on existing Ordnance Survey information
- Responsibility is not accepted for errors made by others in
scaling from this drawing. Contractors must check all
dimensions on site. Discrepancies must be reported to the
drawing owner before proceeding.

KEY:
- Application Boundary
- Area owned by client but not in application
- Existing fencing 1.8mH

Portakabin Limited 2000
This drawing is the property of Portakabin Limited,
it must not be copied or reproduced or divulged
to anyone without written permission.

BLOCK PLAN
scale 1:200

Scale Bar (1:200)

0m 10m 20m