



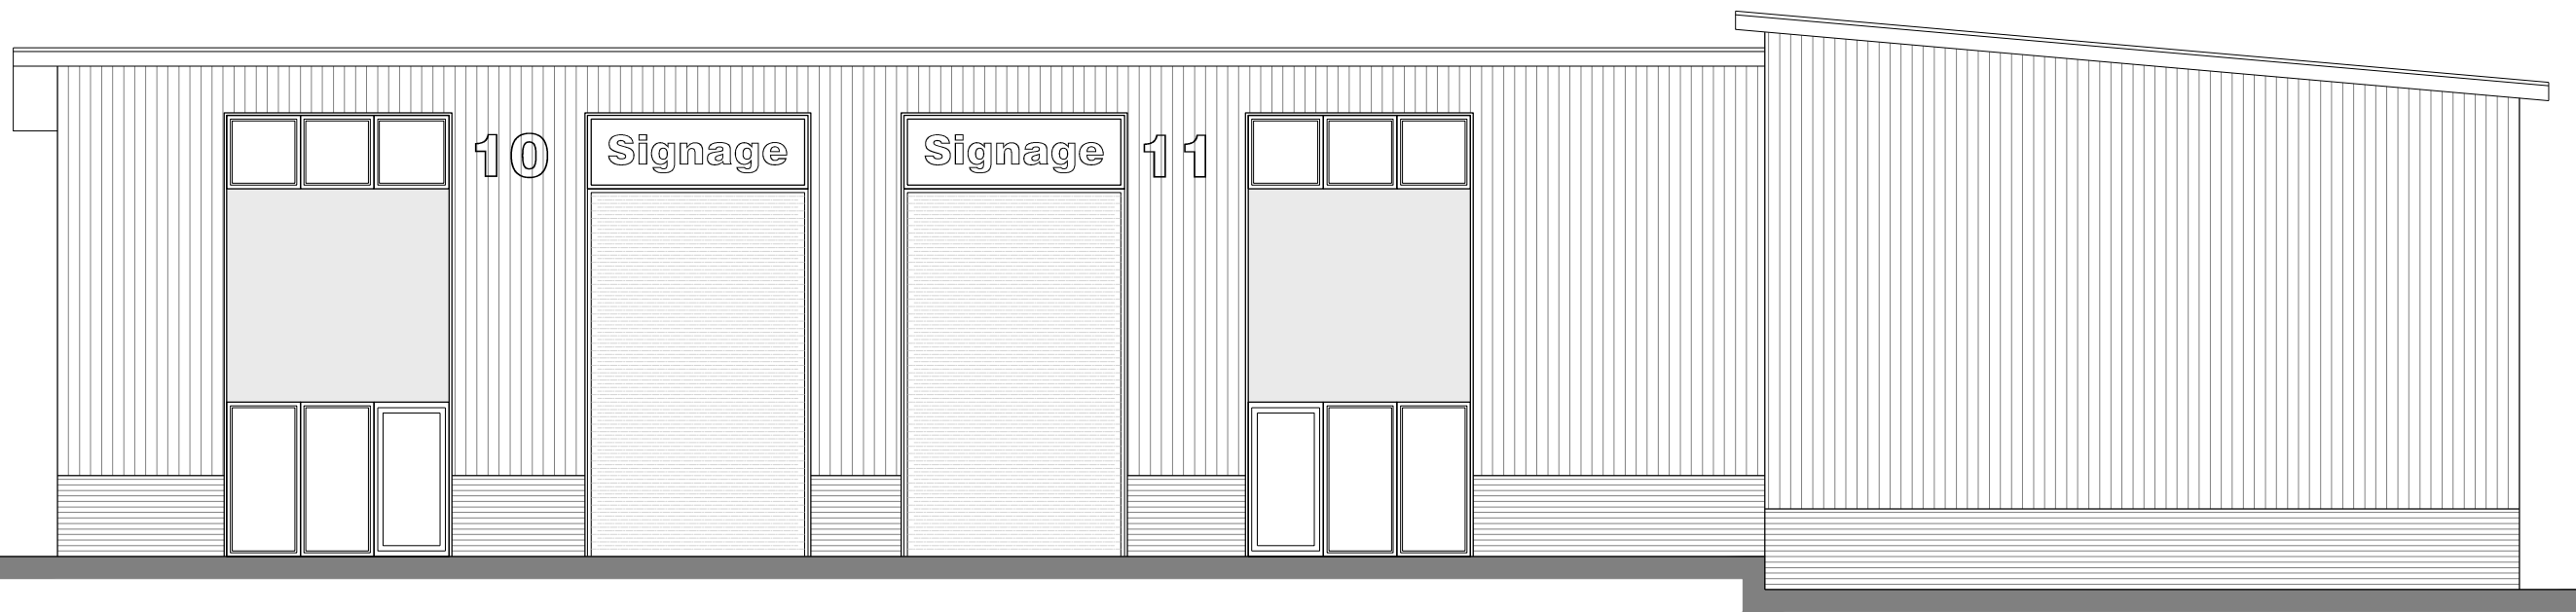


South Elevation



East Elevation

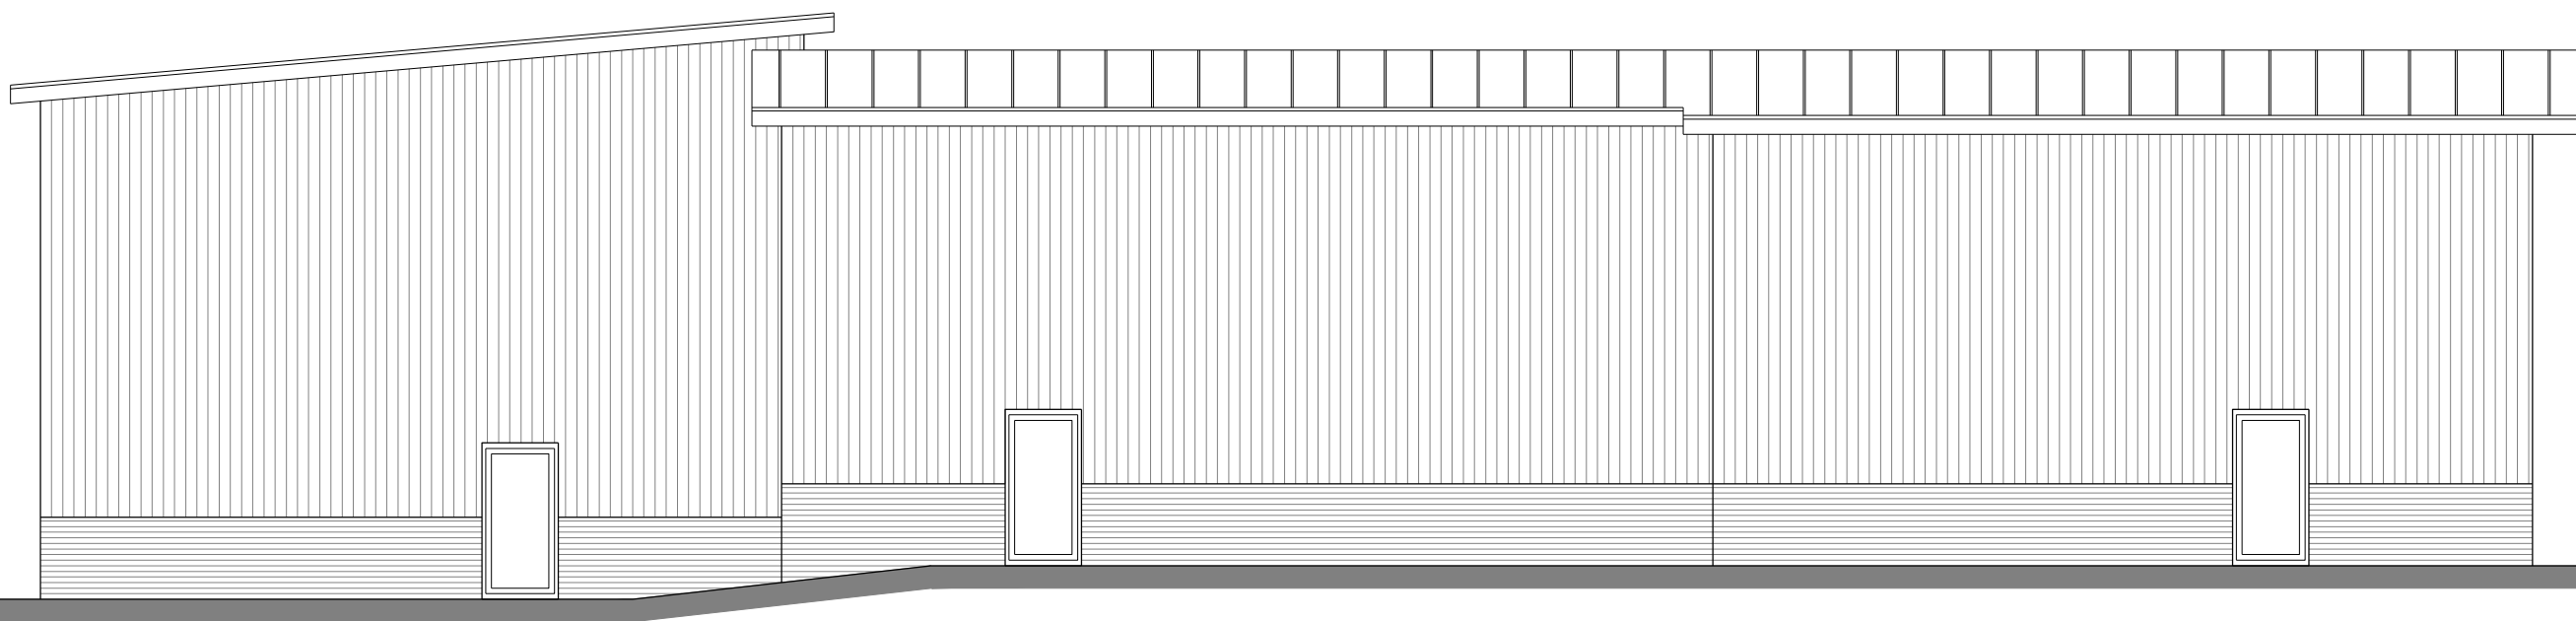

Northth Elevation

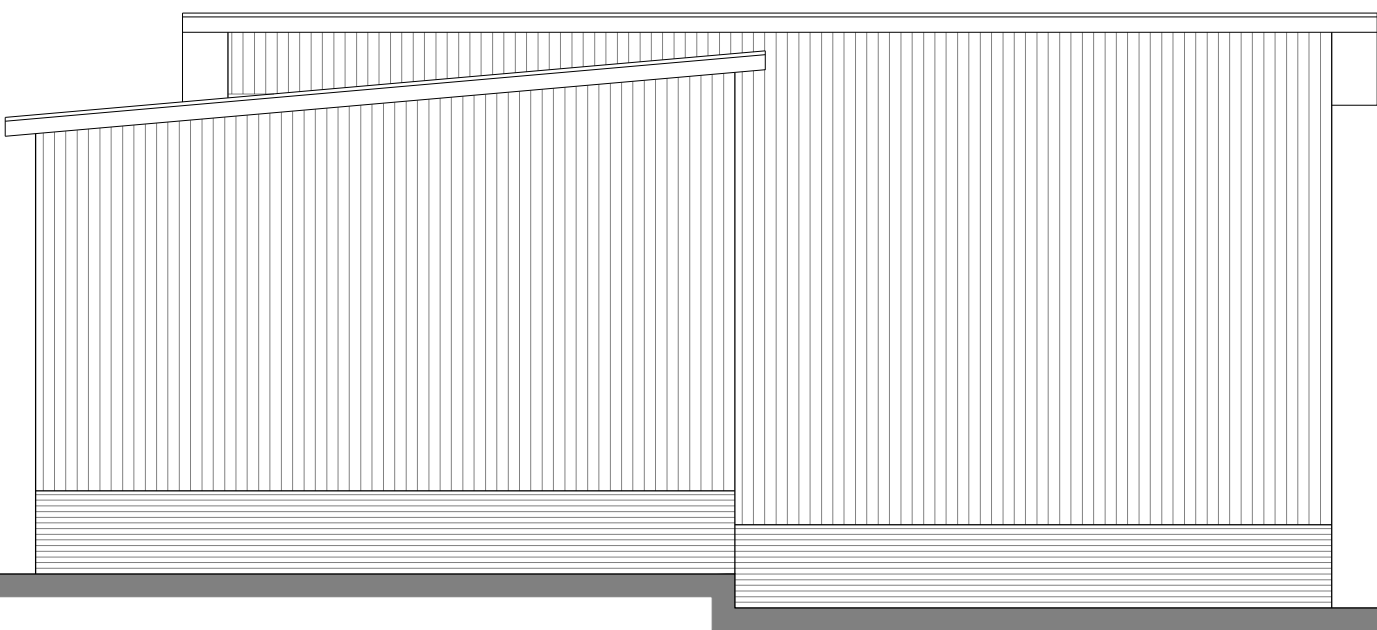

West Elevation

scale 1:100
0 2m 4m