



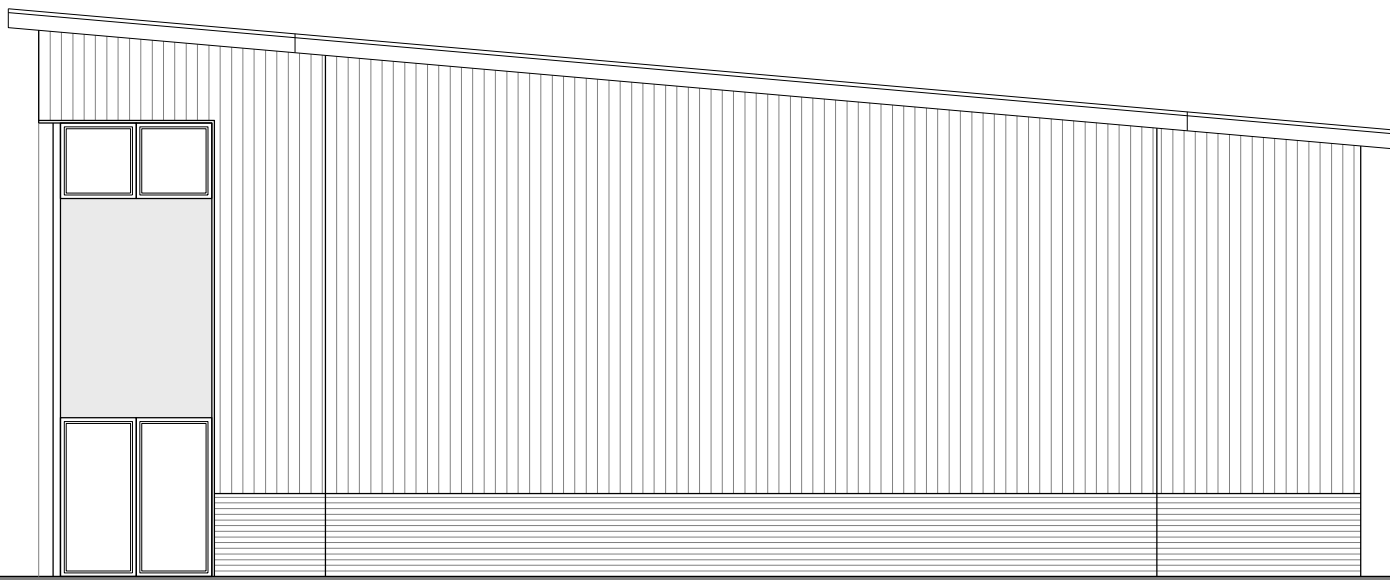


South Elevation



East Elevation

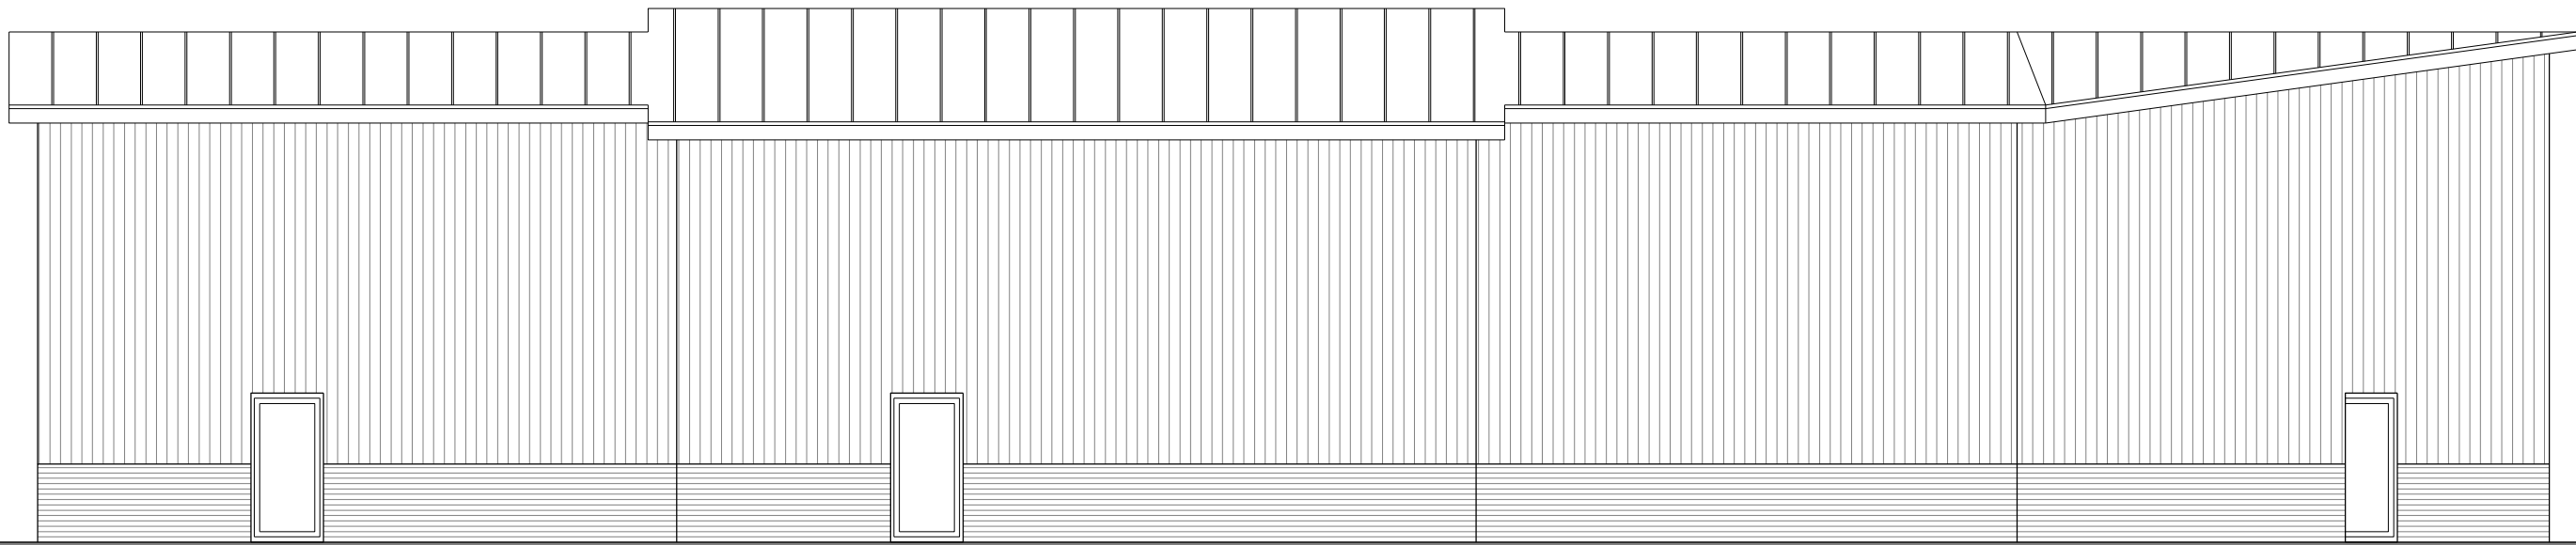

North Elevation

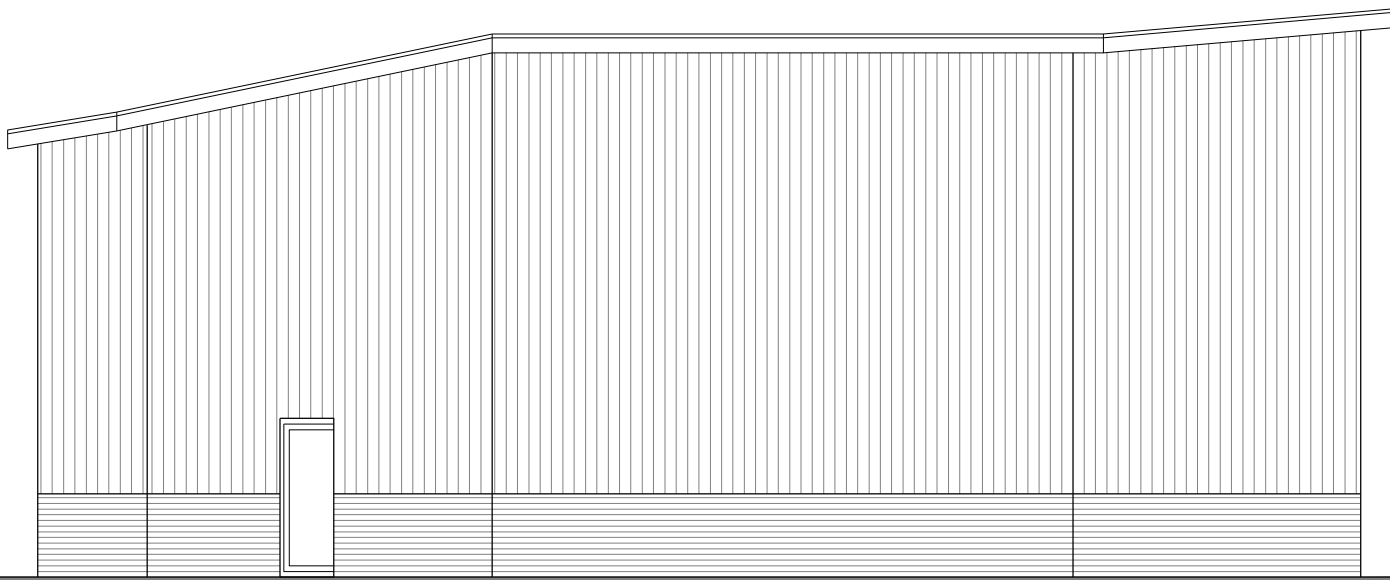

West Elevation

scale 1:100
0 2m 4m