
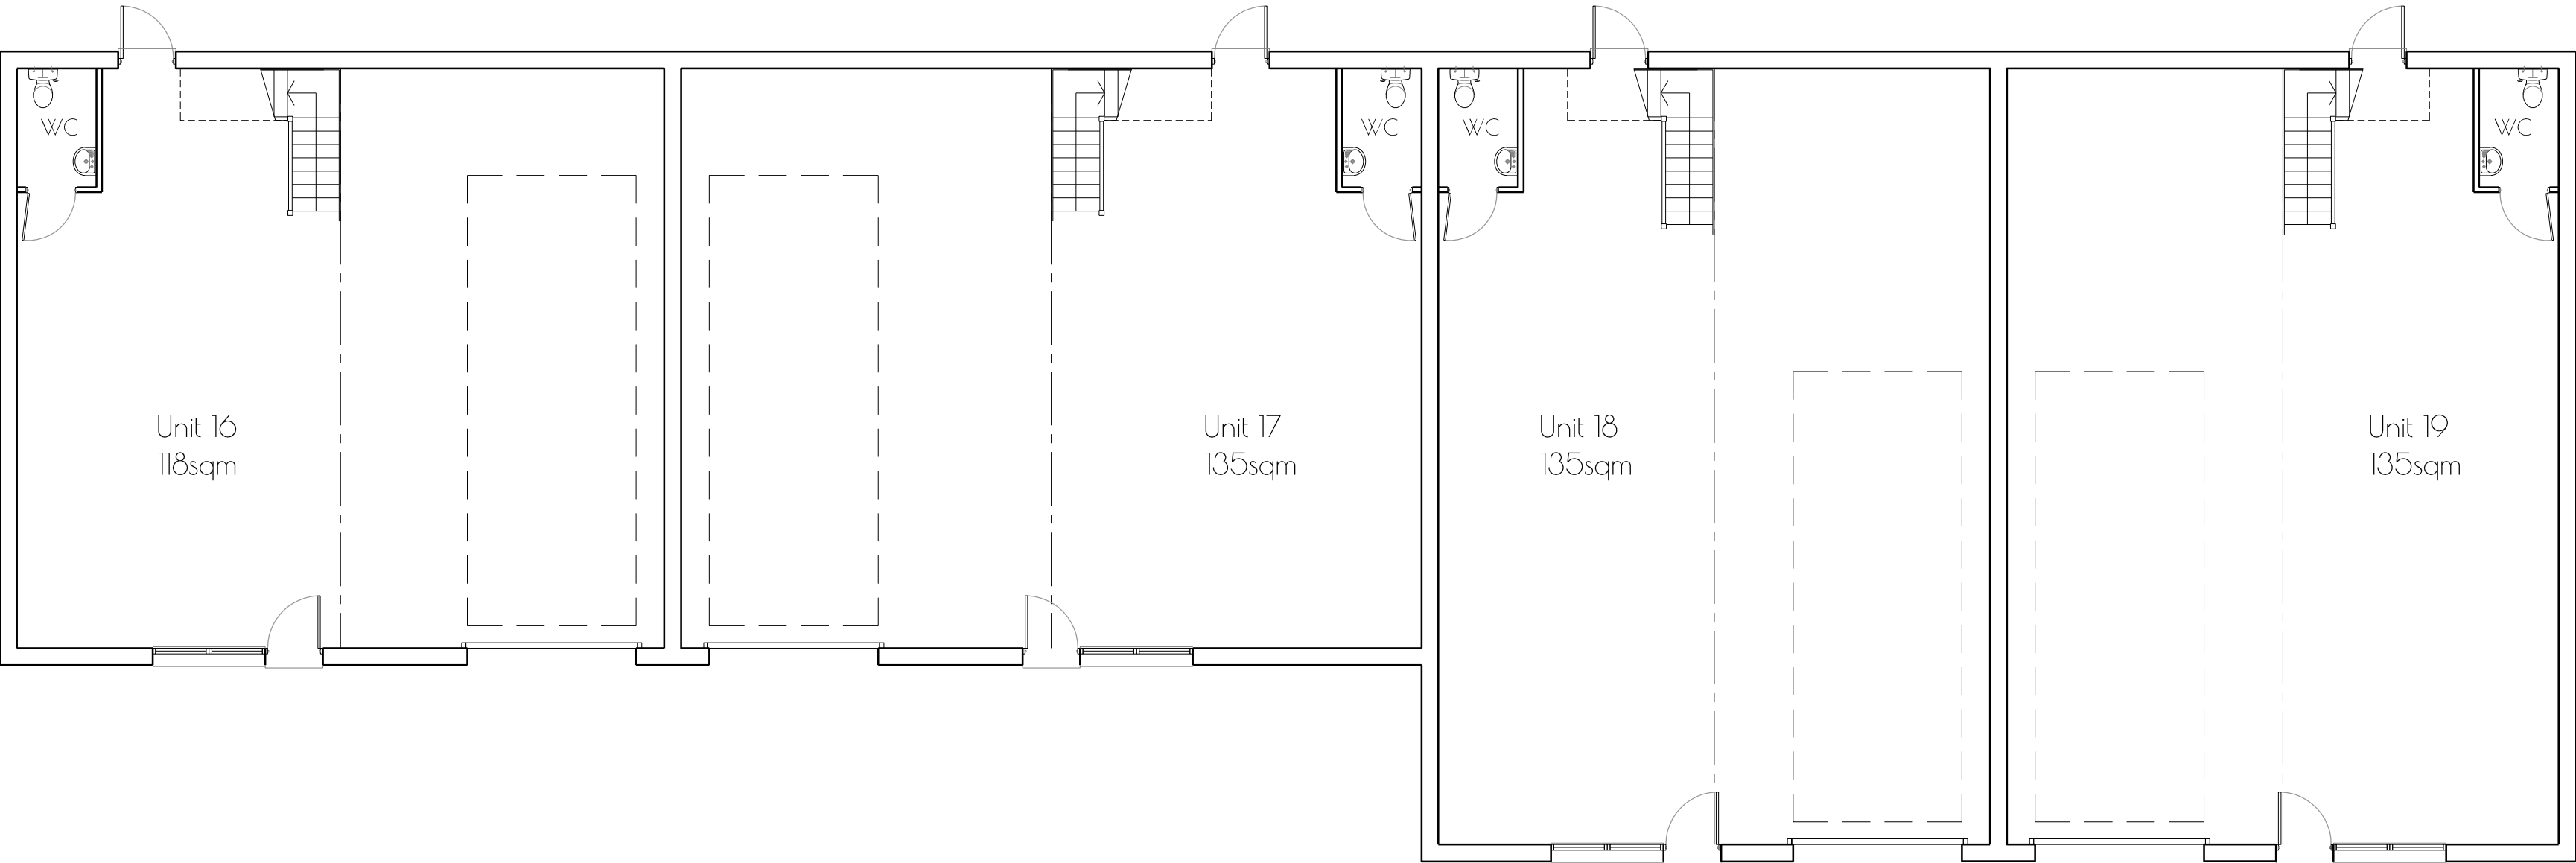


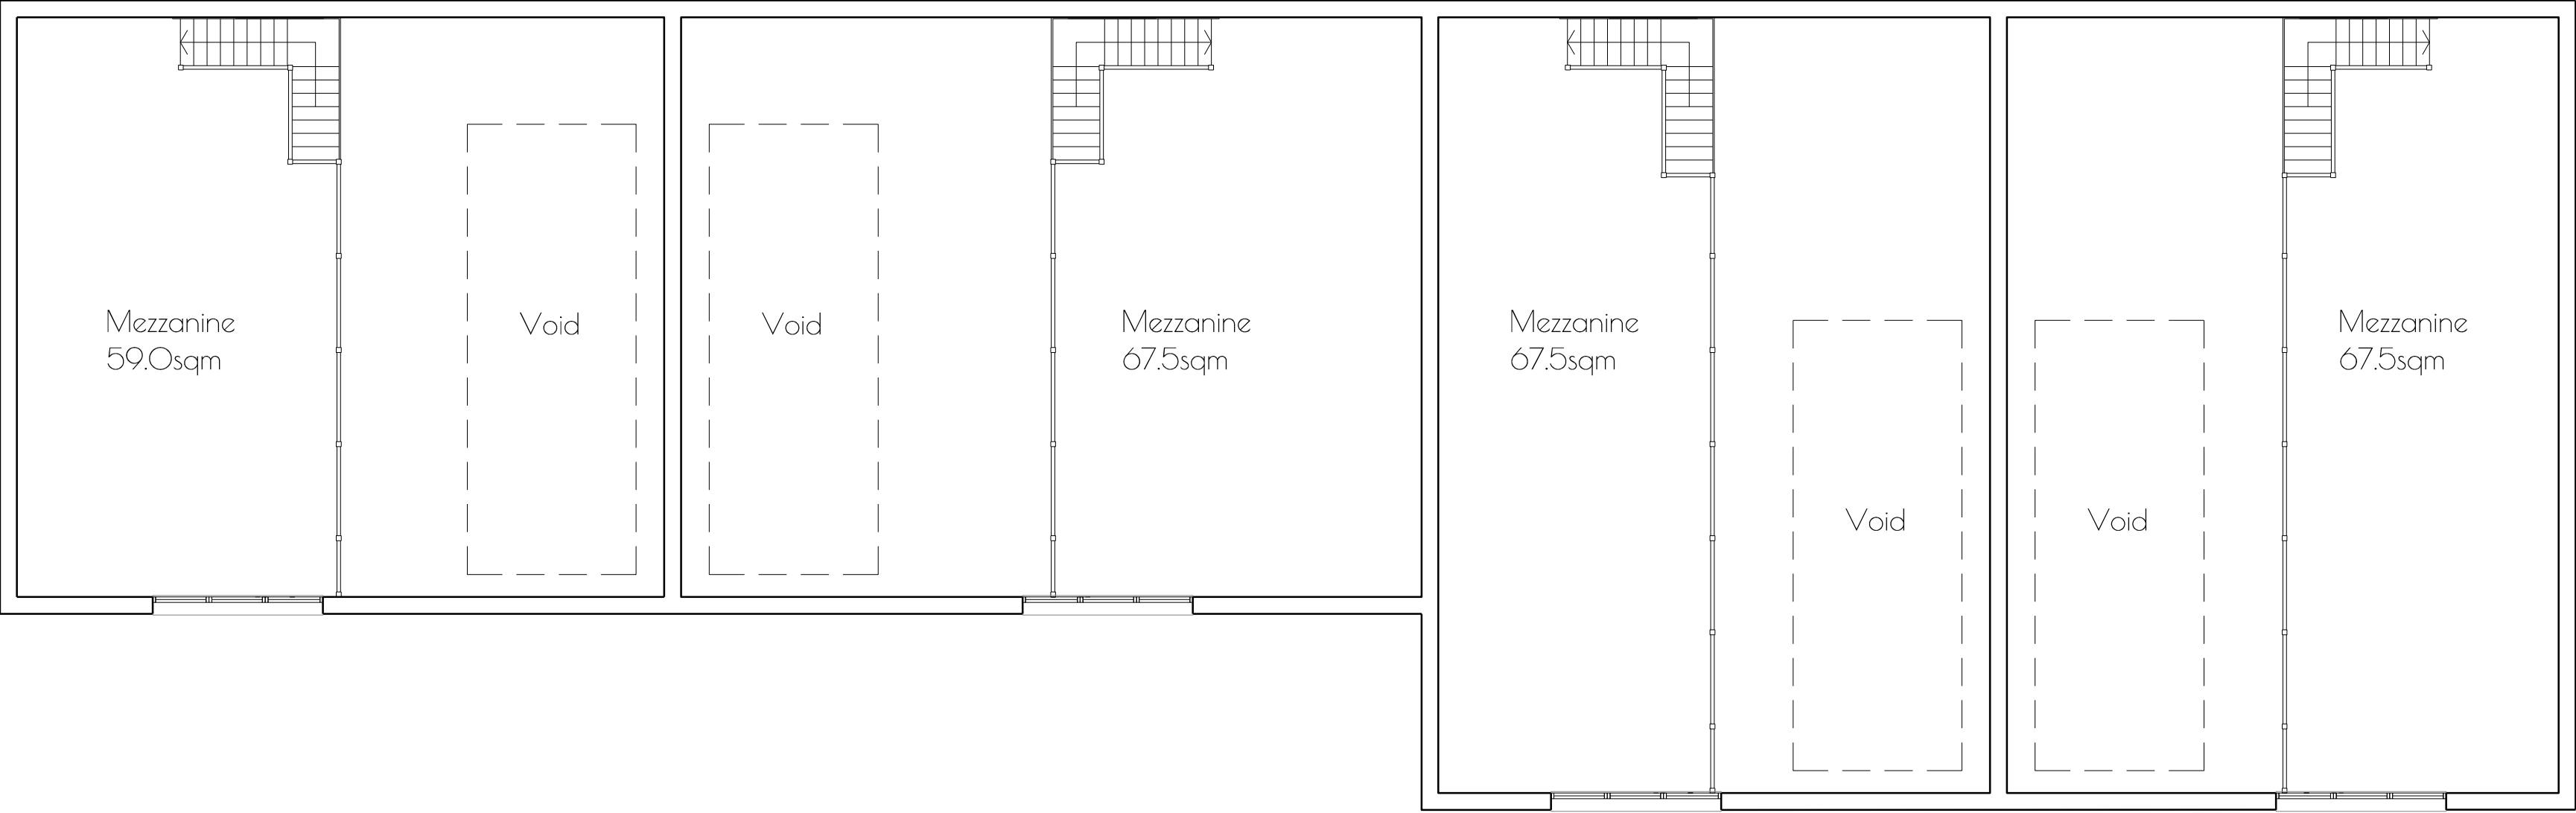

scale 1:100  
0 2m 4m

JON DALE ARCHITECT LTD.

Jon Dale RIBA 12 Crestwood View, Eastleigh, Hampshire, SO50 4NF Tel: 07787 575126 E-mail: jondalearchitect@gmail.com

Project  
Knowle Lane  
Eastleigh

Title  
Block E  
Floor Plans

| Scale    | Date    | Drawn | Checked | Job No. | Drawing. No. | Revision |
|----------|---------|-------|---------|---------|--------------|----------|
| 1:100@A2 | May '23 | RDP   | JD      | JD_116  | BLOCKEp      | -        |