


© GRKA 2021
NOT TO BE SCALED. DIMENSIONS TO BE CHECKED ON SITE
SCALING FOR LOCAL AUTHORITY PURPOSES ONLY


N

Location Plan Scale 1:1250


Ordnance Survey, (c) Crown Copyright 2021. All rights reserved. Licence number 100022432

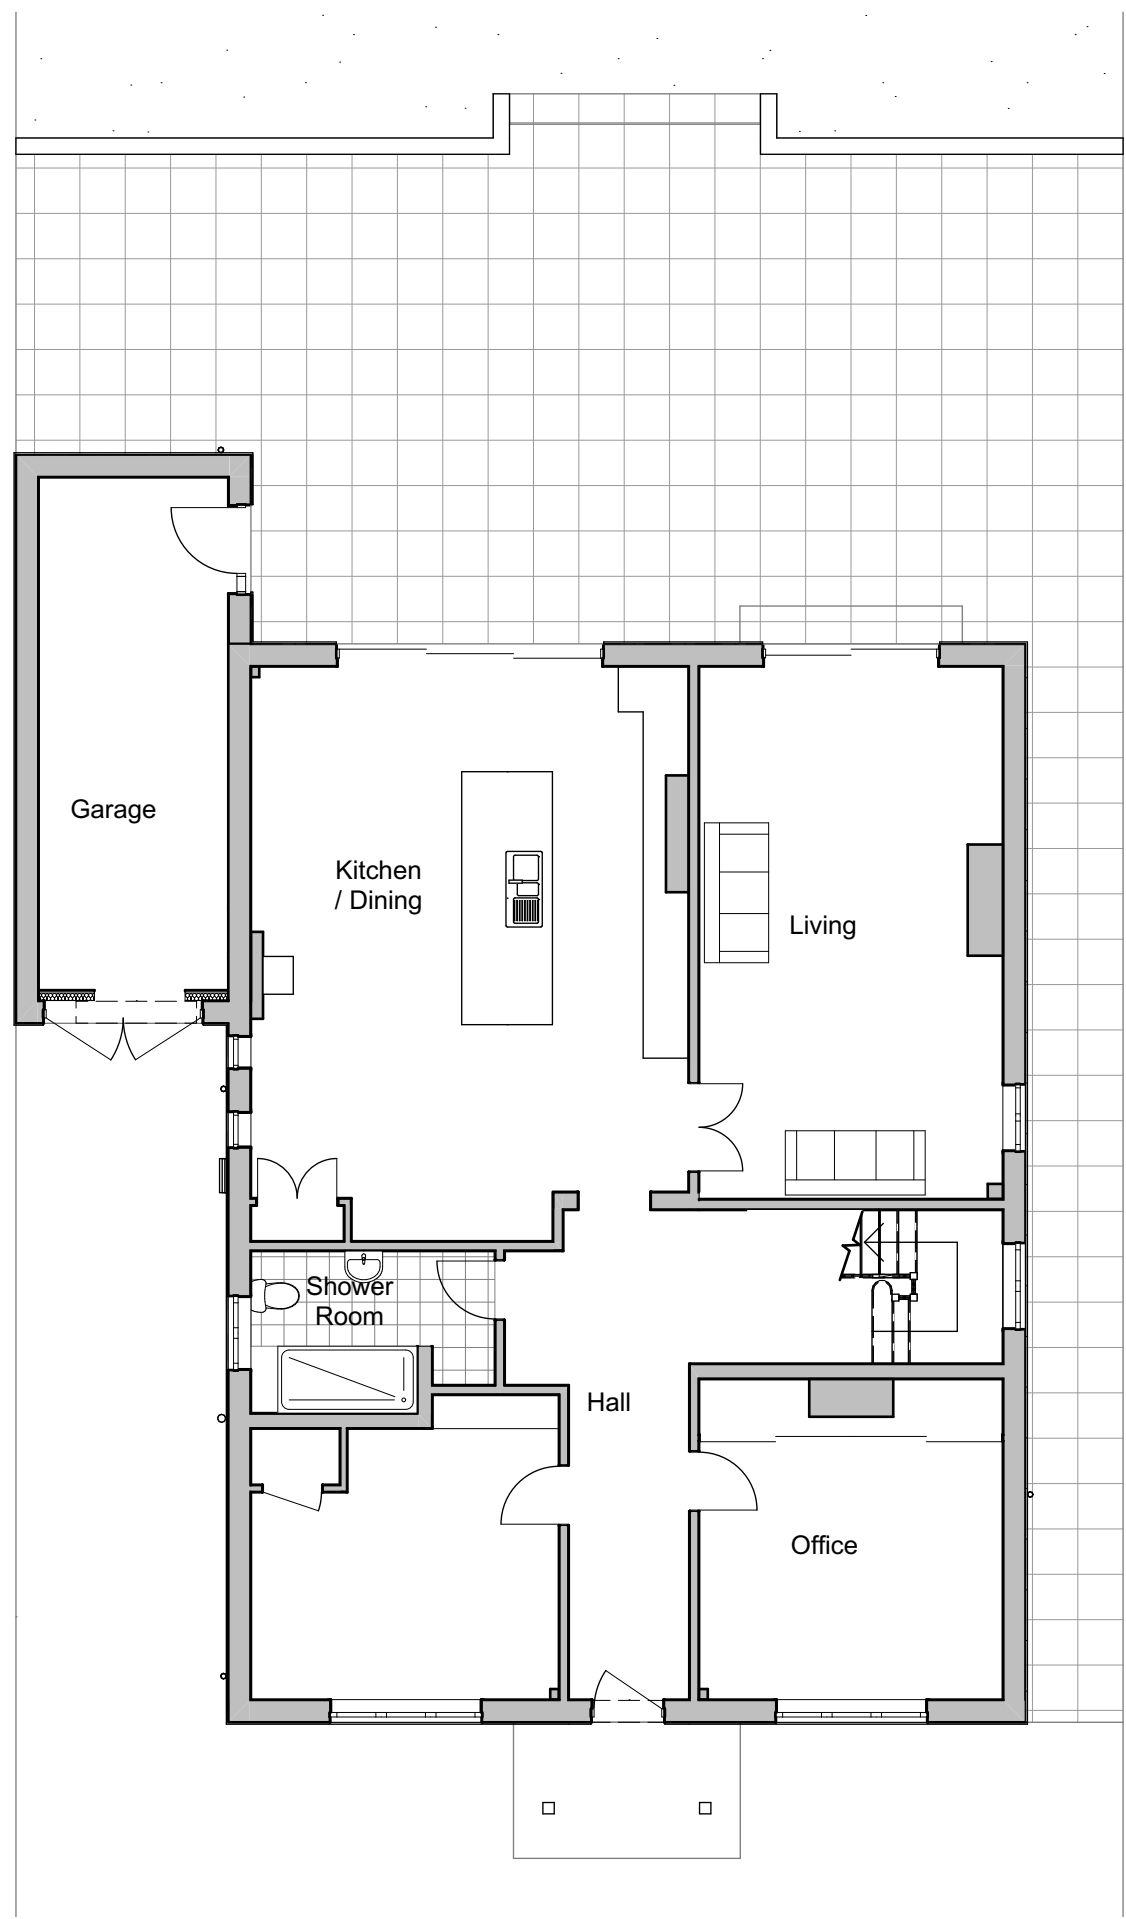


Existing Ground Floor Plan 1:100

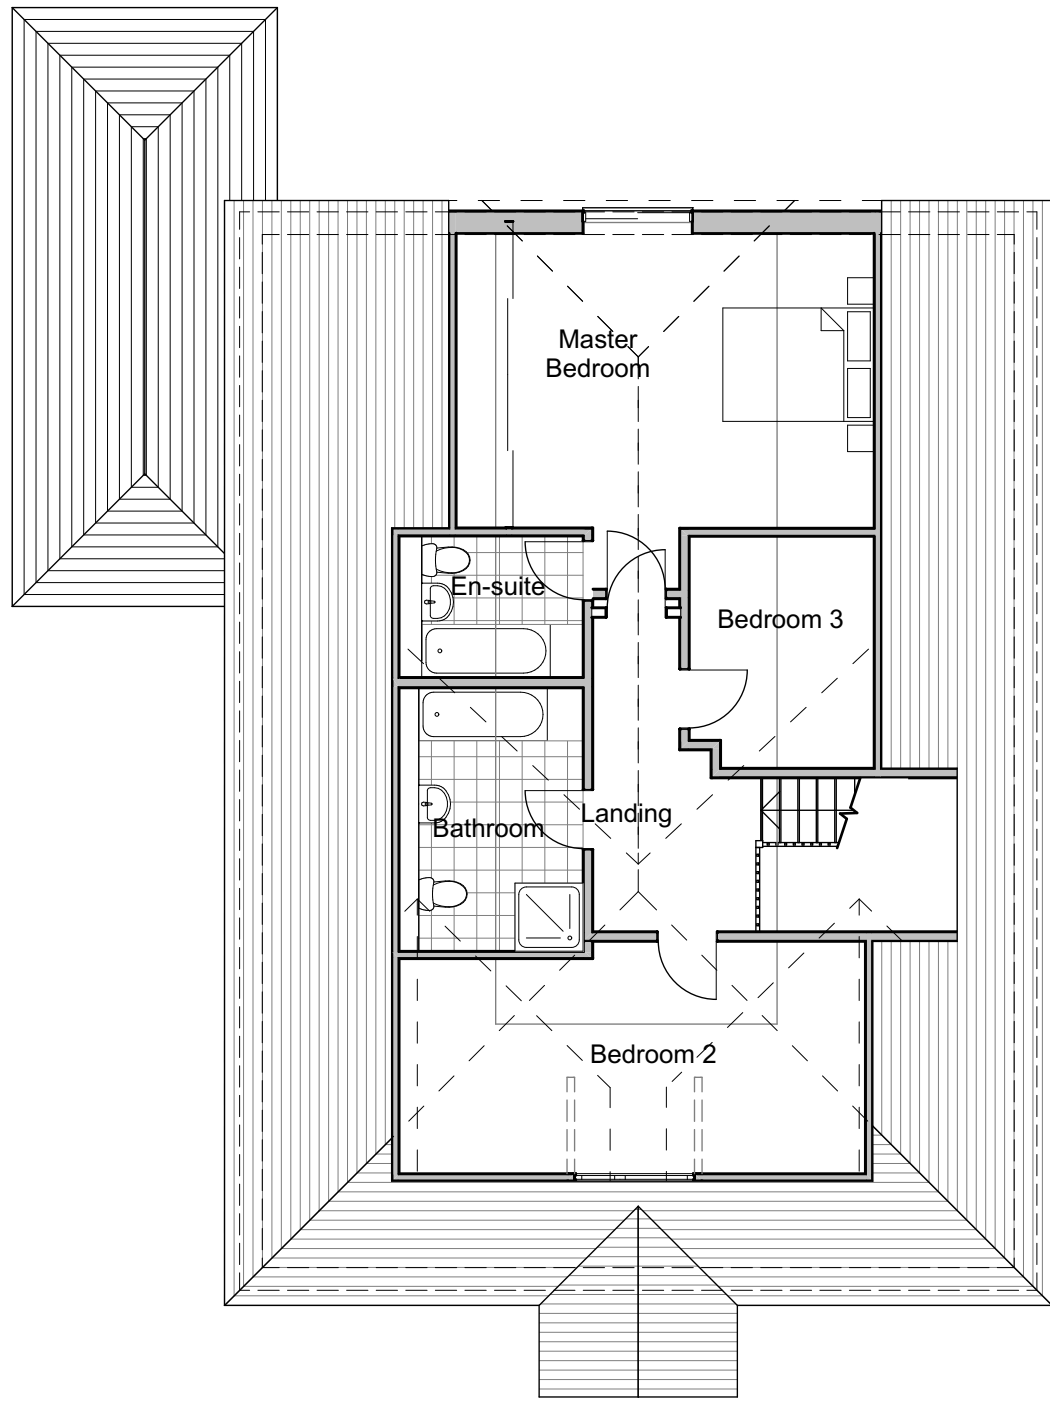


Existing First Floor Plan 1:100

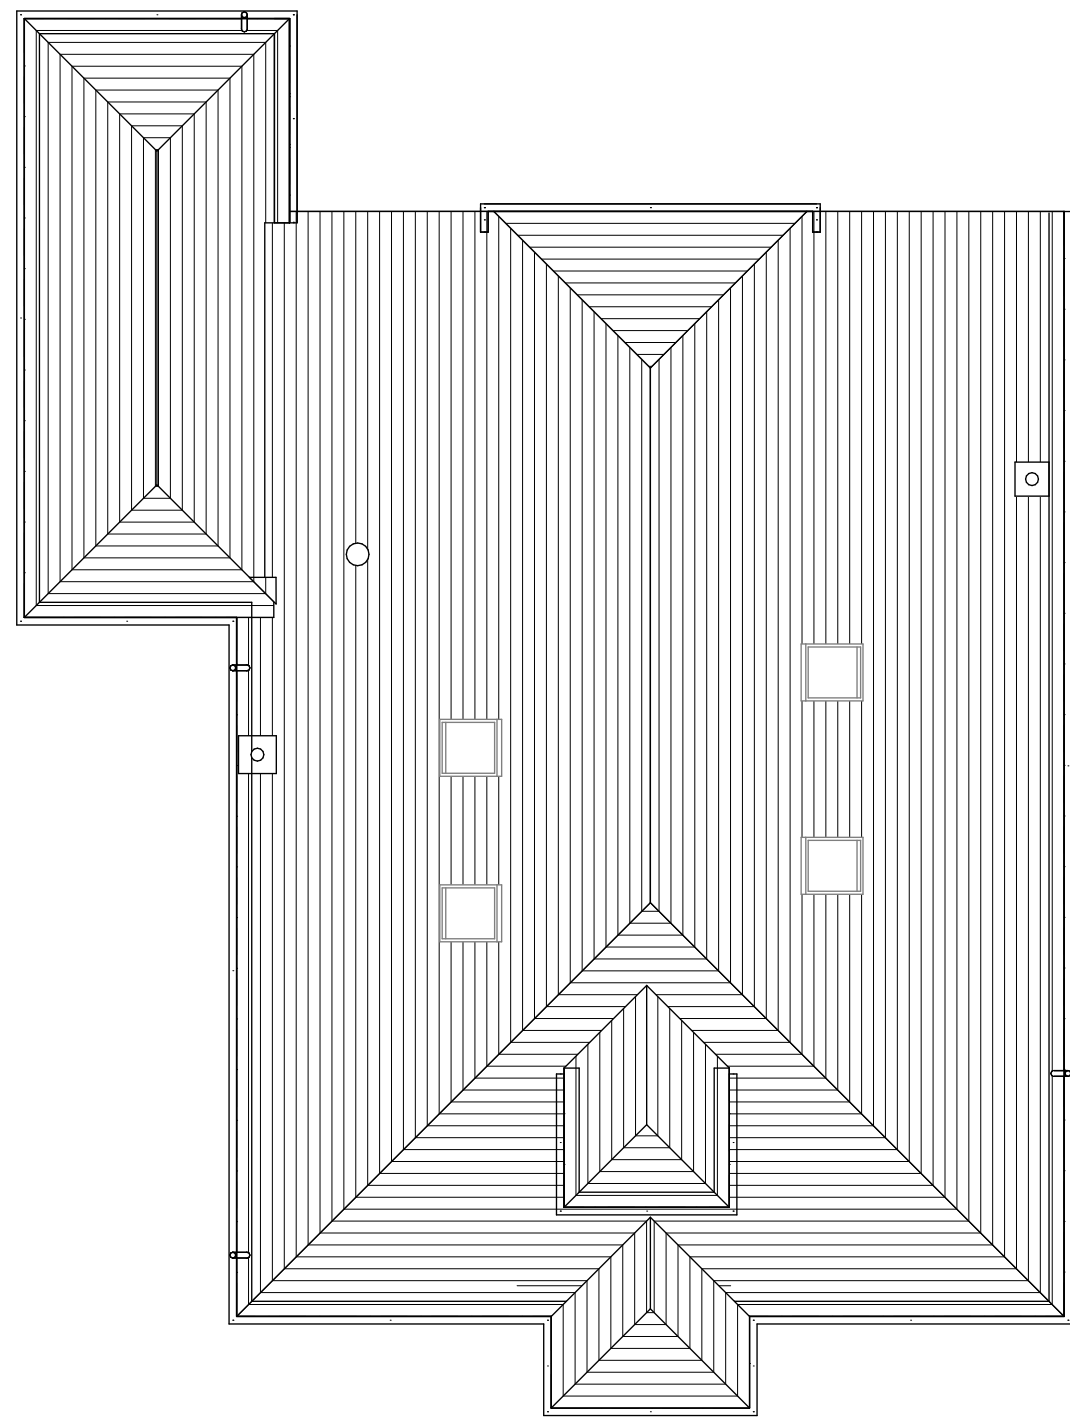

Existing Roof Plan 1:100

 

Existing North Elevation 1:100

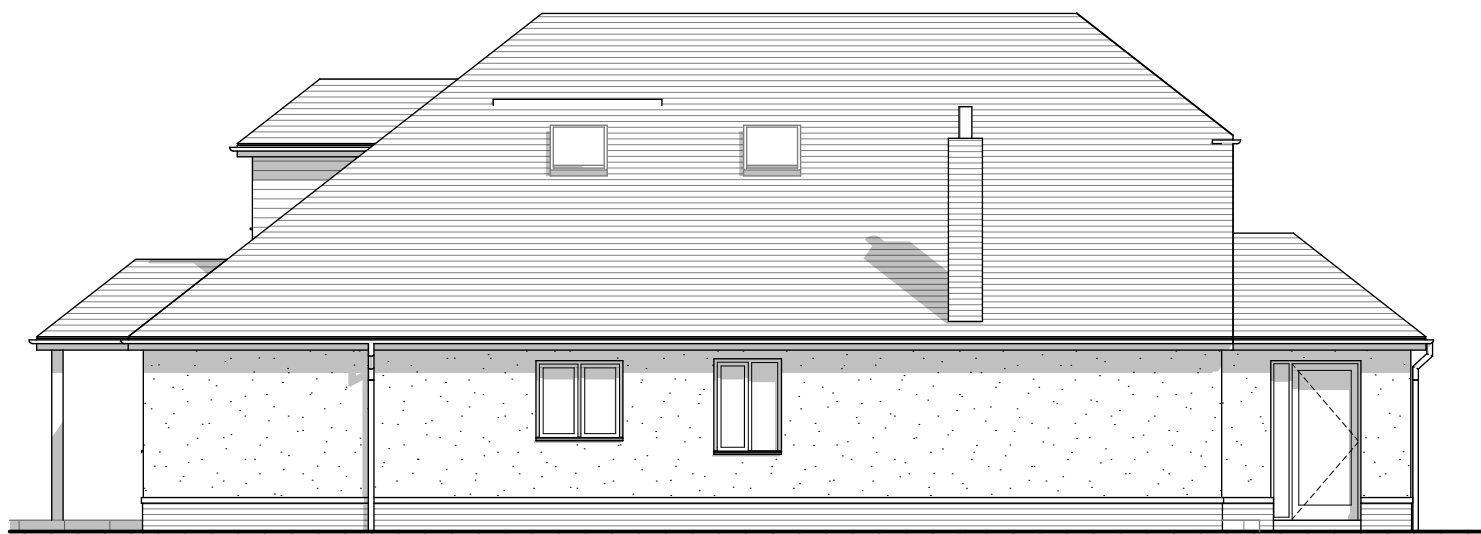

Existing West Elevation 1:100



Existing South Elevation 1:100



Existing East Elevation 1:100

PLANNING APPROVAL

P2	Planning Issue	28.04.22	MK
P1	Preliminary Issue	17.01.22	PR
Revision	Description	Date	Drawn

Designer :

GRK Architecture
www.grka.co.uk

Project :
17 Grosvenor Road
Proposed Roof Alterations, and extension

Drawing :
Existing Plans and Elevations

Date :
April 2022

Scale :
1:100 @ A1

Drawing No. :
21 / 261 / 100

Status :
PLANNING

Revision:
P2