



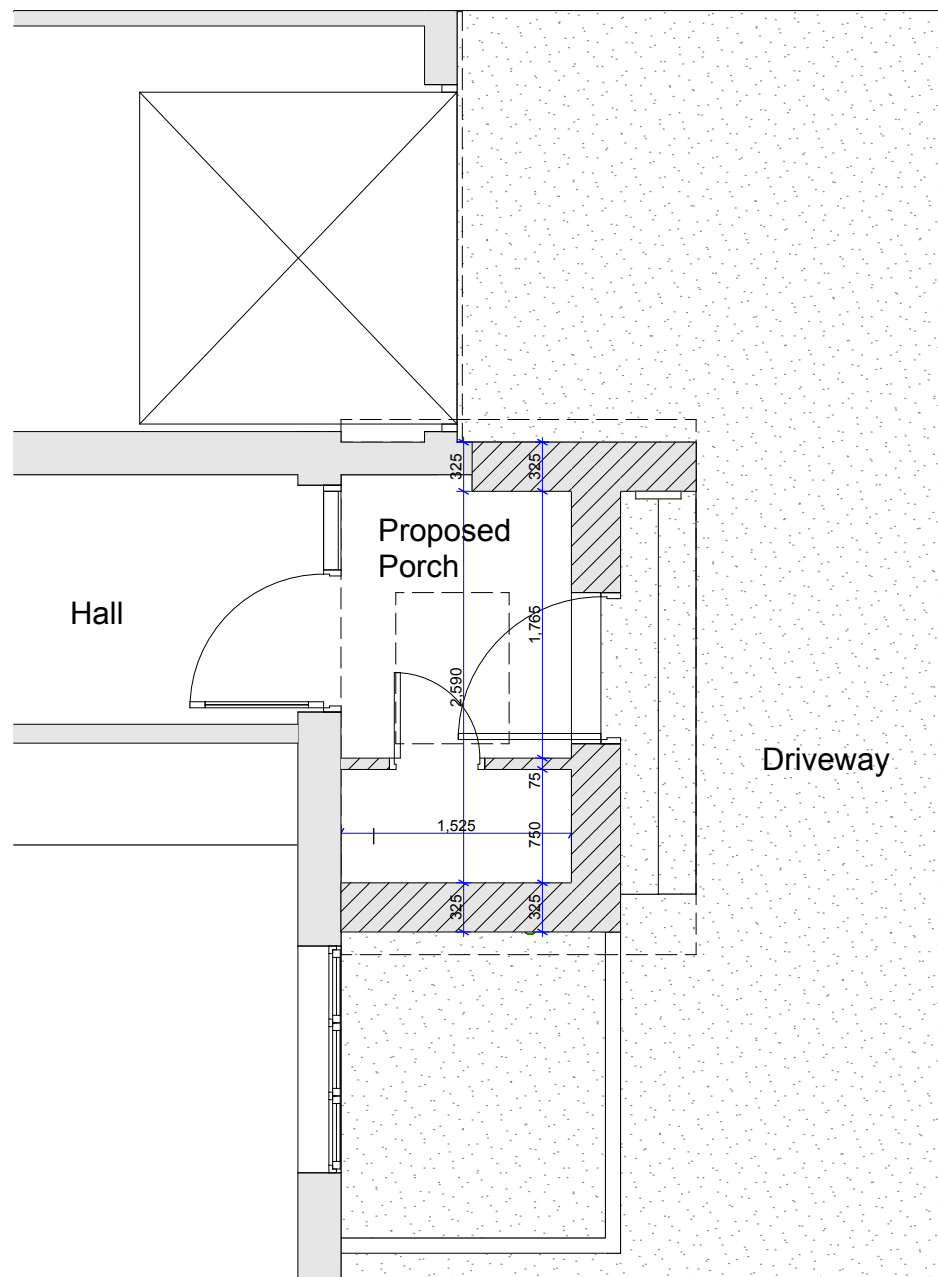

Proposed Ground Floor Plan of Porch

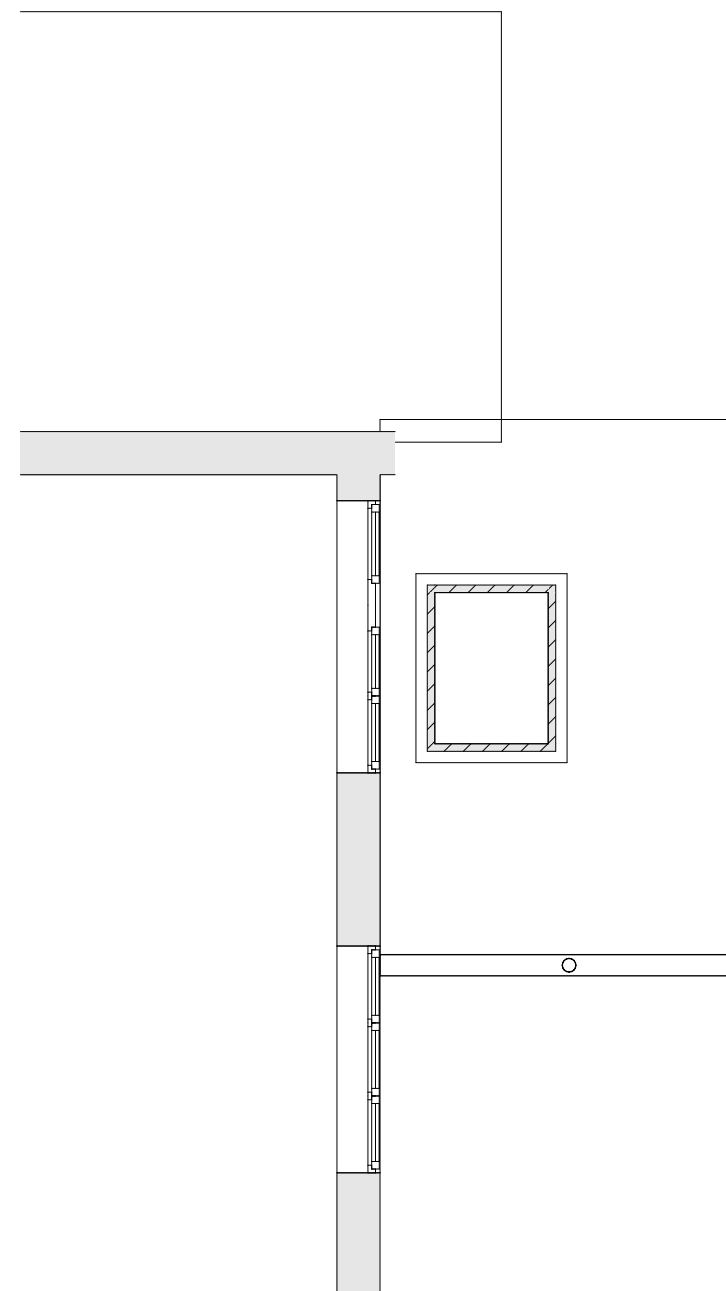

Proposed Plan of Porch Roof



Revisions	acmarchitects ltd. 3 Ash Road, Ashurst, Southampton, Hants, S040 7AT T 023 8029 2751 E alan.acmltd@gmail.com	Project Proposed Porch Extension - 73 Ormond Close, Fair Oak, Eastleigh, Hants, SO50 8FG			
		Client Mrs C Ridge	Date 01/23	Drawn AM	Drawing no. 2243-02-02A
		Drawing Title Proposed Ground Floor Plan	Scale 1:50@A3	Checked	