




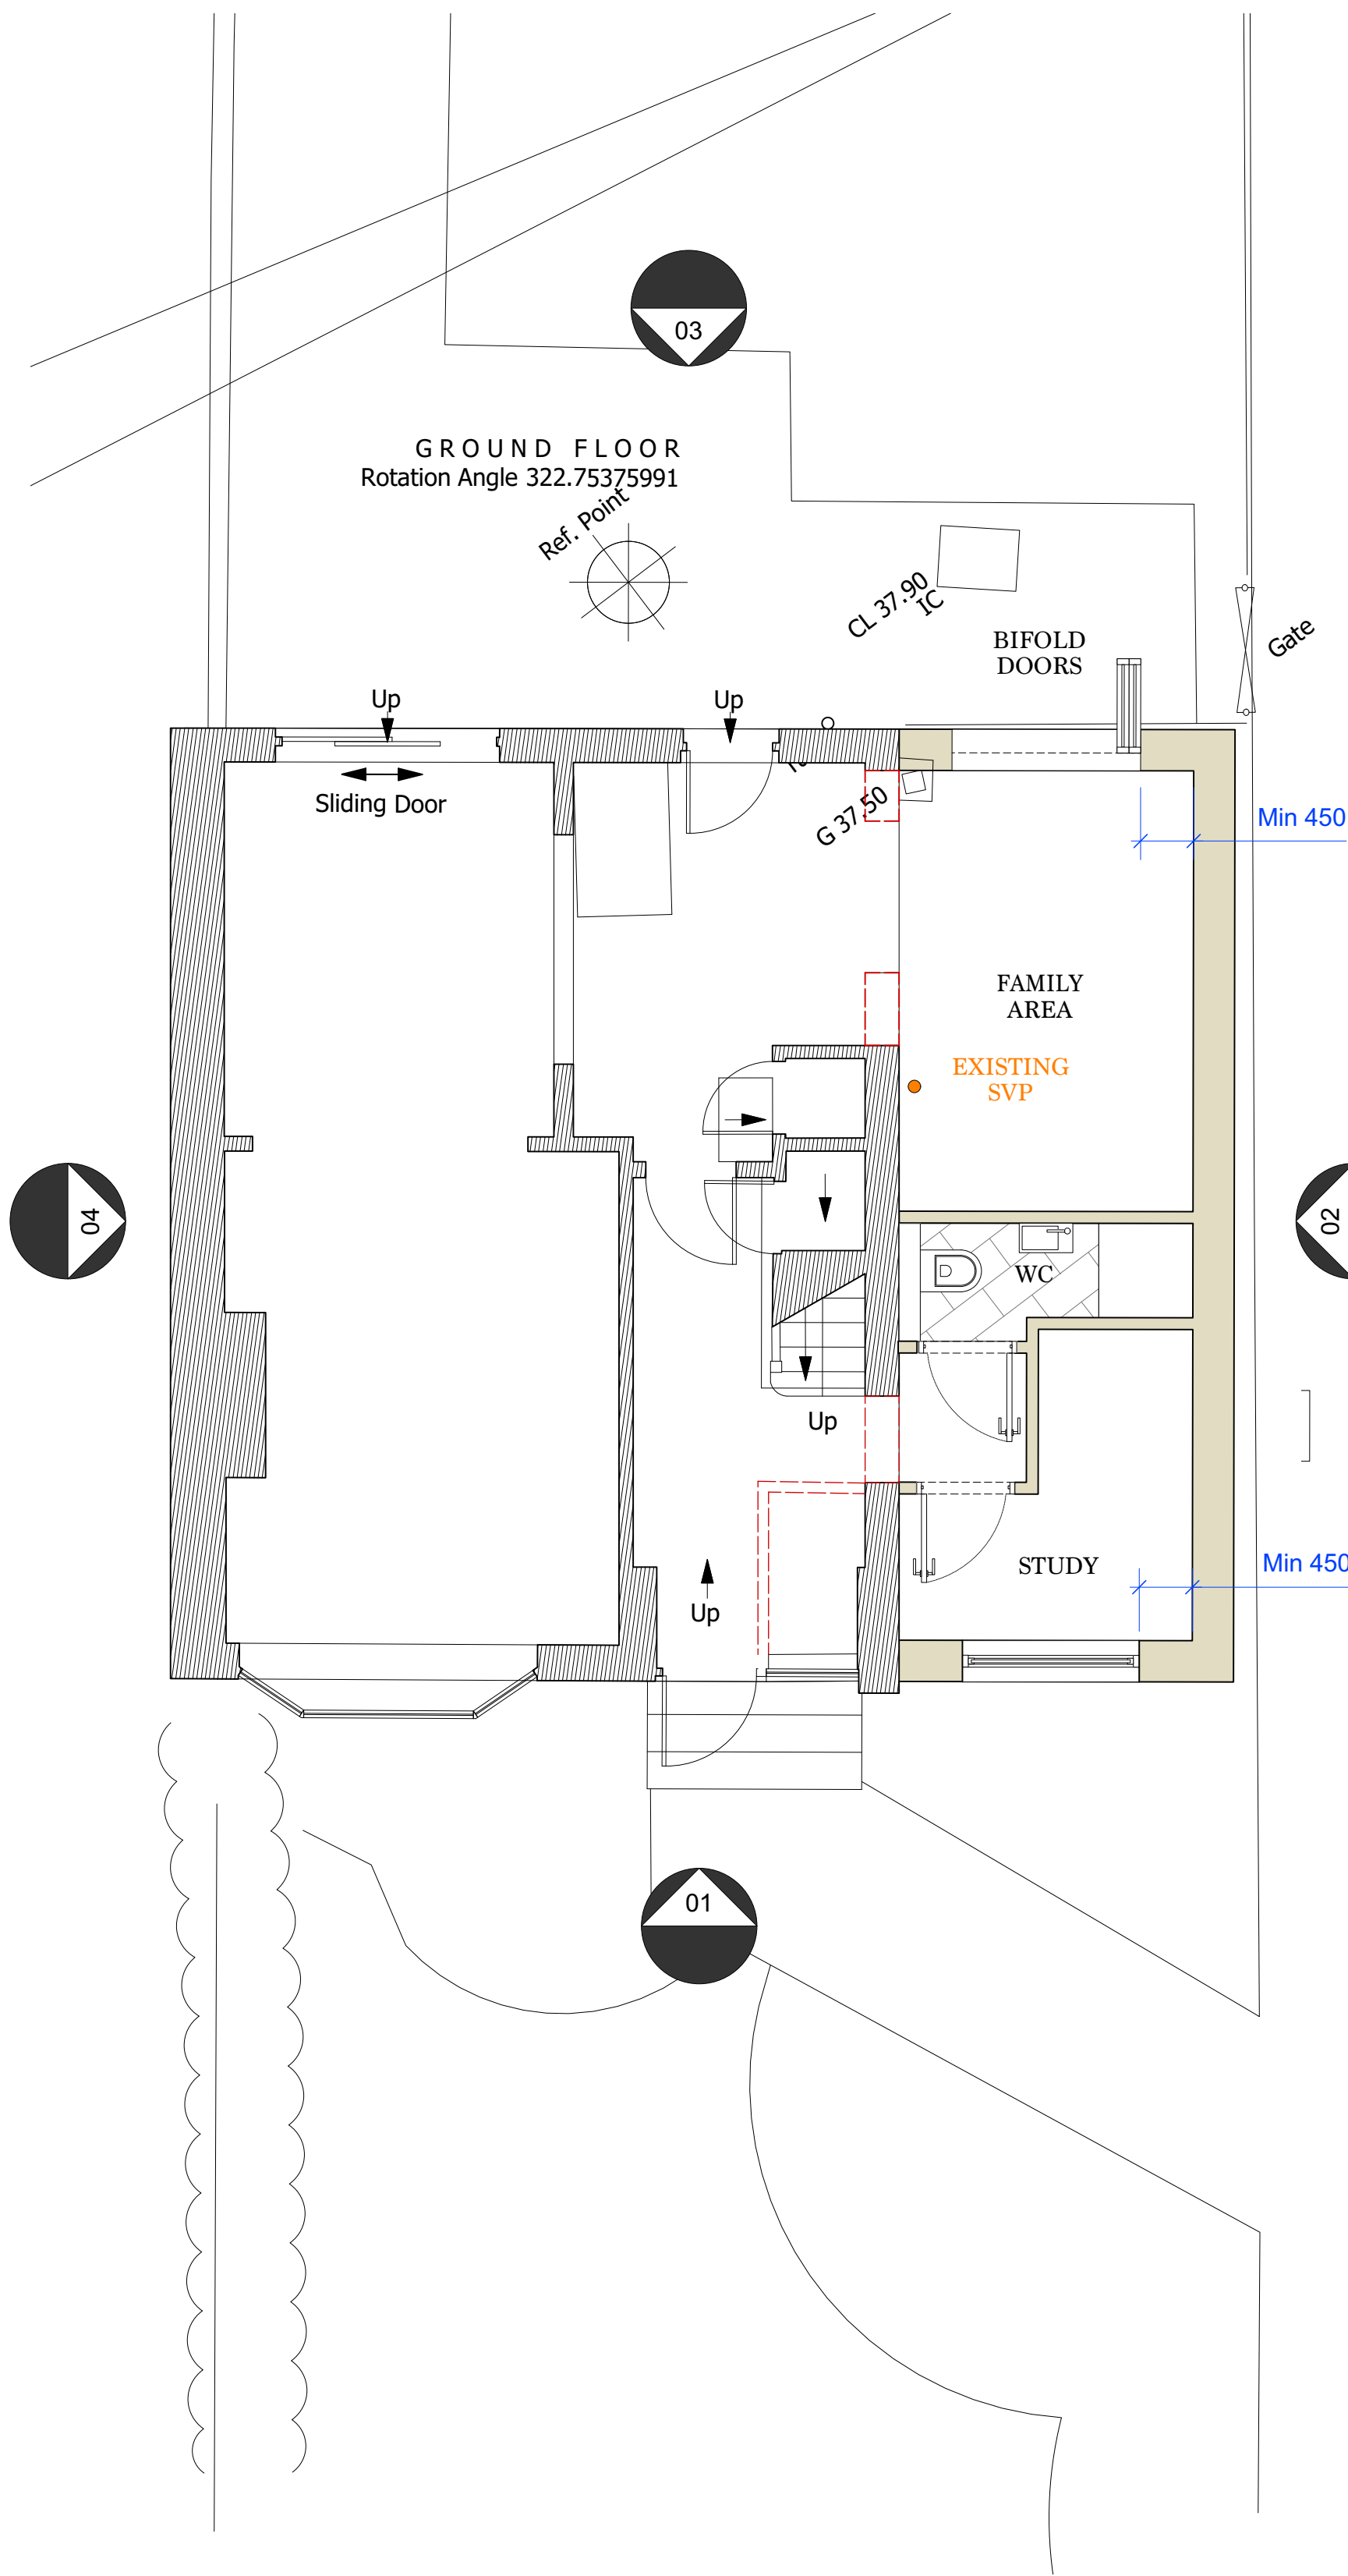

GROUND FLOOR PLAN / SITE PLAN

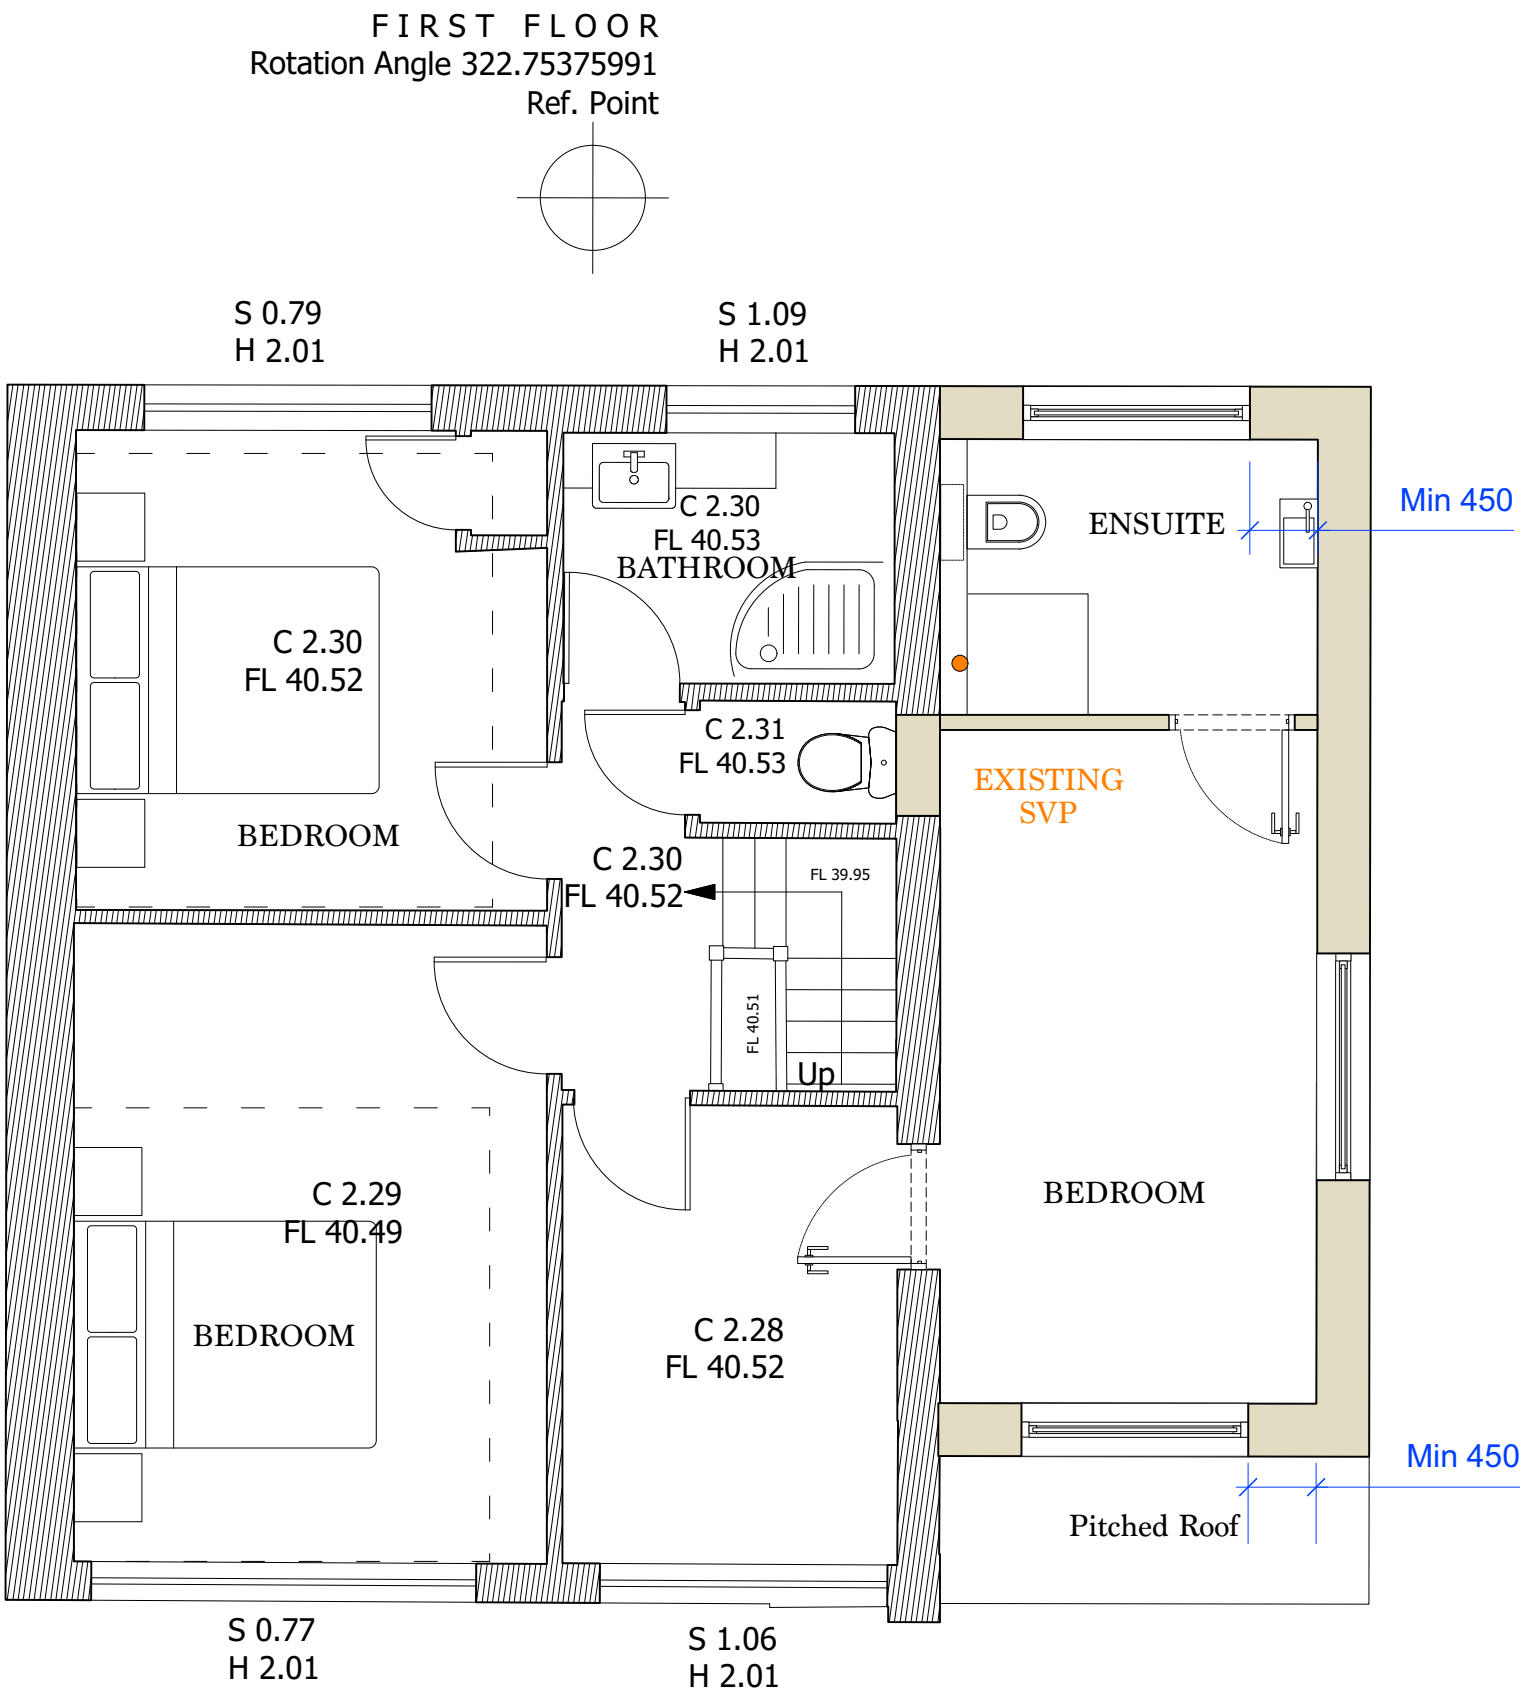


FIRST FLOOR PLAN

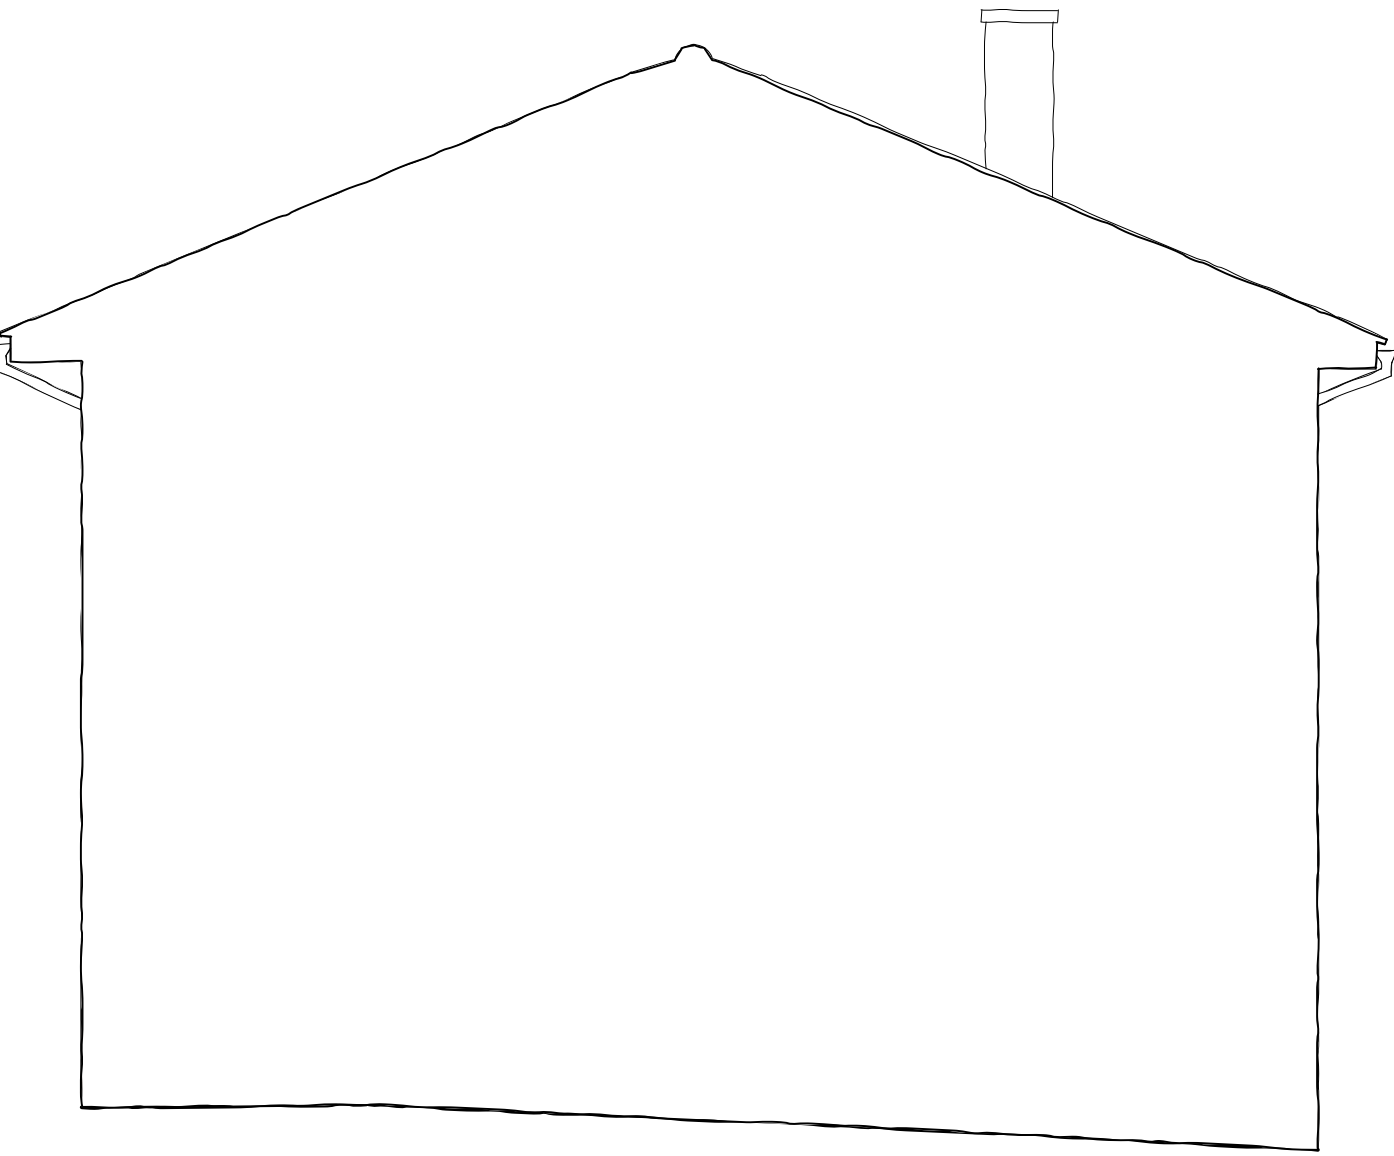

ELEVATION 04



ELEVATION 01

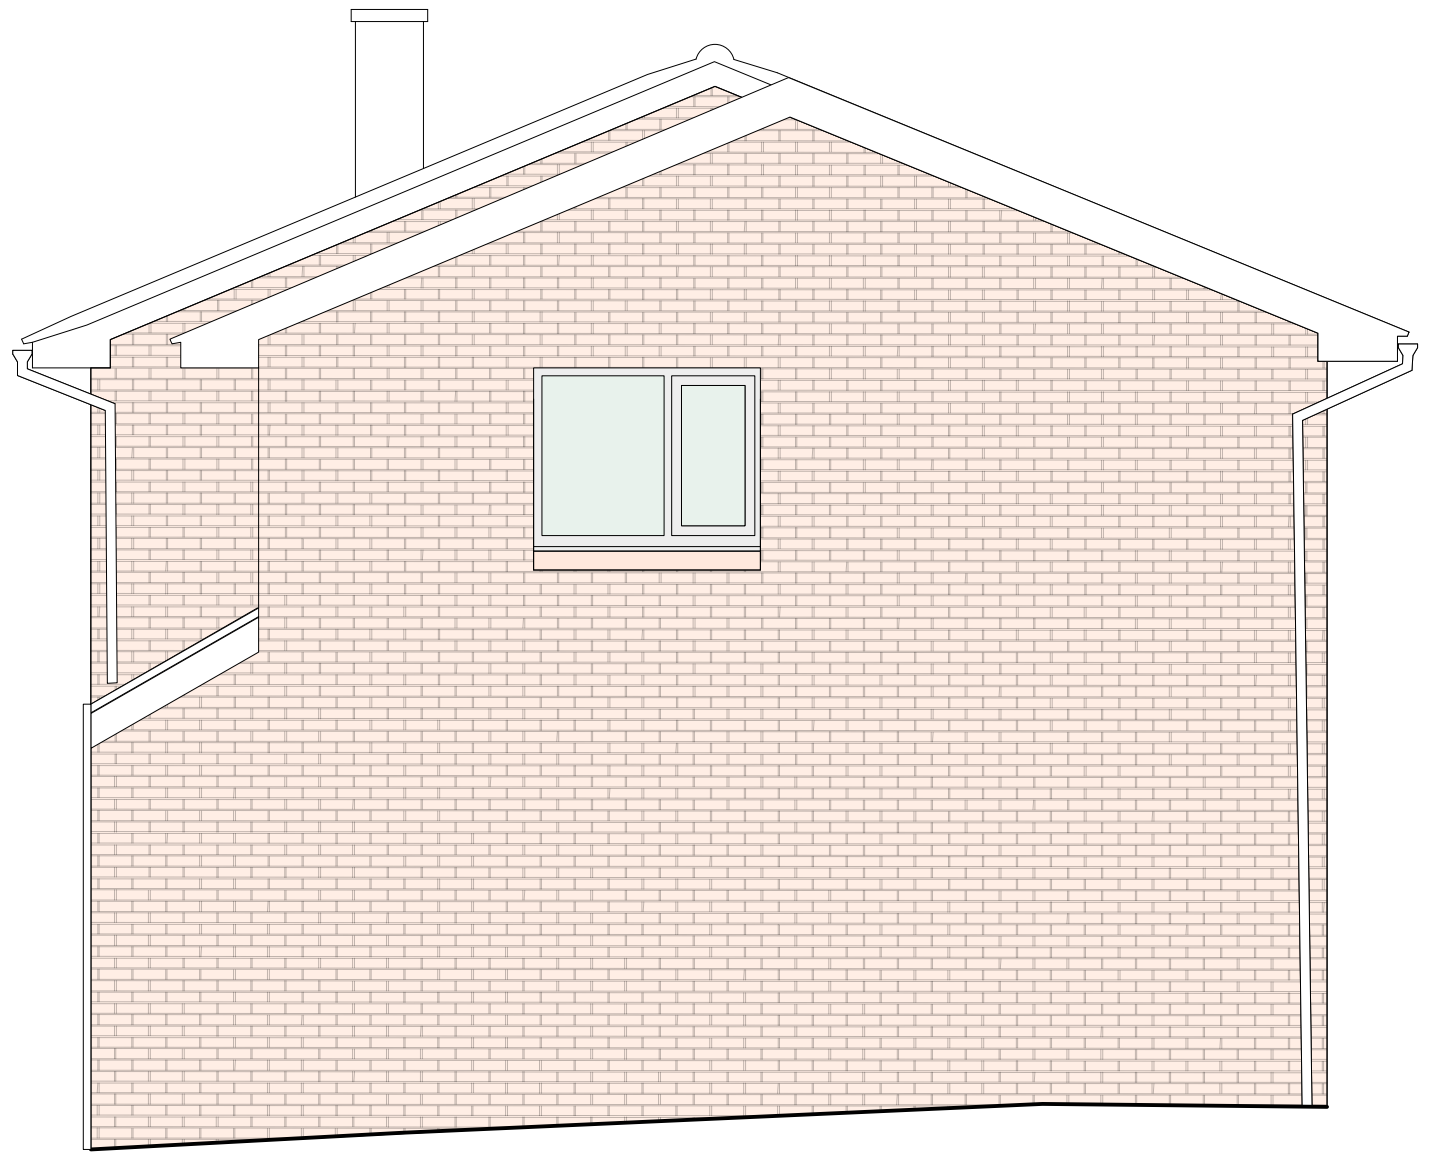

ELEVATION 02



ELEVATION 03

Do not scale from this drawing for construction purposes.

All dimensions must be checked by the contractor before commencing work on site.

Unless otherwise noted, boundaries have not been surveyed. The recipient of this drawing should satisfy themselves of their precise location before commencing work on site.

Client to arrange for Party Wall notices as required.

PROPOSED DRAWINGS
28 SPRING CLOSE

SCALE
1:50 @ A1

TITLE
PROPOSED DRAWINGS

STATUS
PLANNING

DATE
23 01 10

DRAWING NUMBER
230110 04

REVISION
B