

PROJECT
**ORANGERY
EXTENSION**

SOUTHAMPTON, HAMPSHIRE

DATE: 04.05.2023

PROJECT NO.: 1001

REVISION

1 SOUTH ELEVATION 04.05.2023

2 EAST ELEVATION 15.05.2023


3

4



5

6


NOTES:

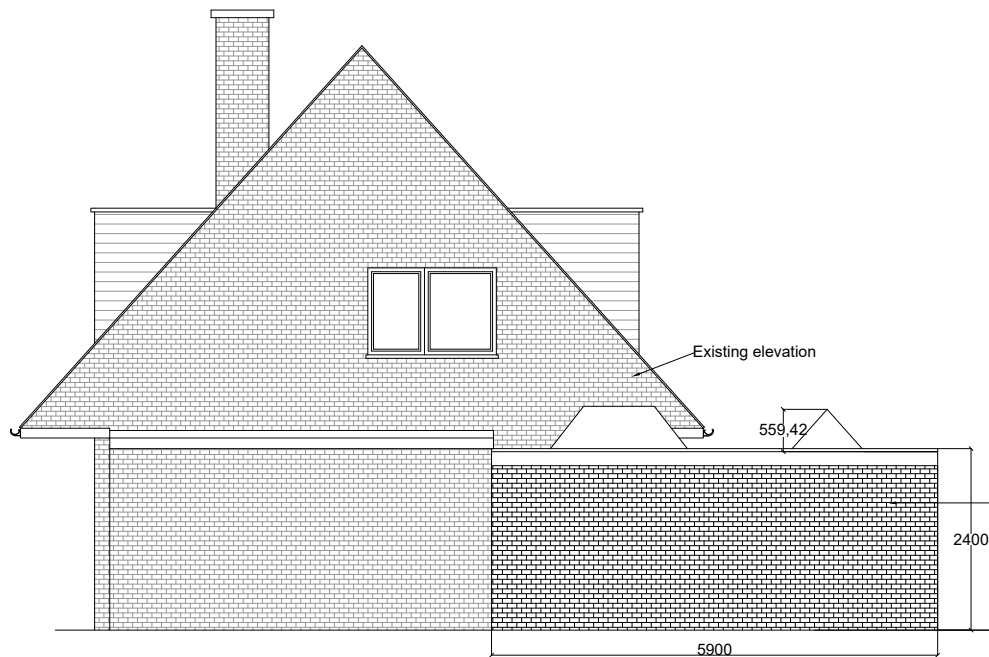


1 **EAST ELEVATION**
SCALE: 1:100

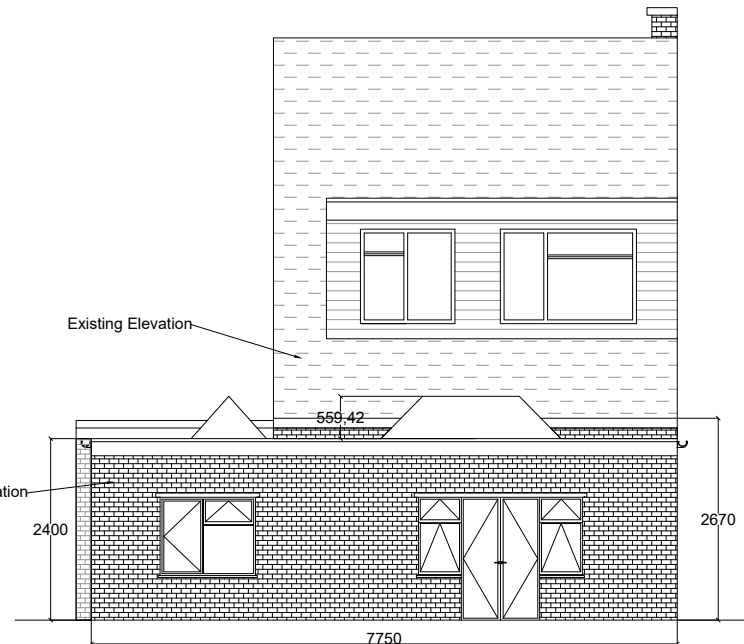 

2 **SOUTH ELEVATION**
SCALE: 1:100

 

FOR CONSTRUCTION

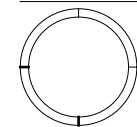

**SOUTH & EAST
ELEVATIONS**

SCALE: 1:100

BRICKS



EXISTING



PROPOSED

A4

DRAWN BY: PM